


PLANNING APPLICATION

at

96 PINCHBECK ROAD
SPALDING
LINCS

for

MR & MRS RICHARDSON

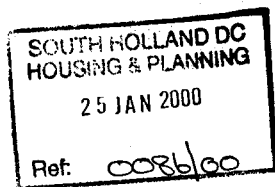

PAUL SHARMAN ASSOCIATES



THE 'GRAINSTORE', GLINTON ROAD, HELPSTON, PETERBOROUGH, PE6 7DG

PHONE 01733 253800

project ref

929129

SITE PLAN

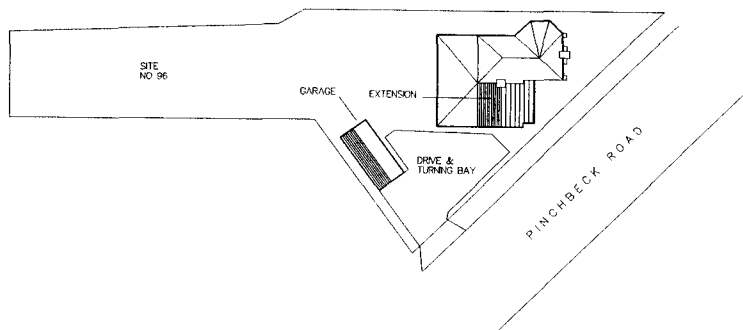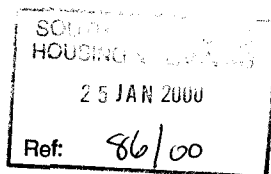

PAUL SHARMAN ASSOCIATES

THE 'GRAINSTORE', GLINTON ROAD, HELPSTON, PETERBOROUGH, PE6 7DG

PHONE 01733 253800

REVISIONS
A JAN 2000 Drawing first issued


ref no 929129/31

scale 1:500


contract

A


GARAGE DETAILS

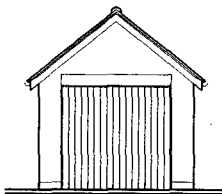


FRONT ELEVATION

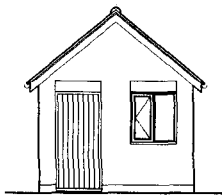

REAR ELEVATION

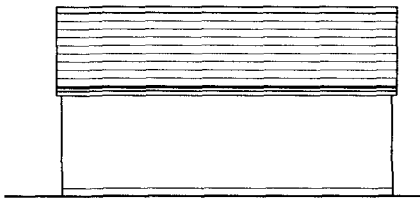

SIDE ELEVATION

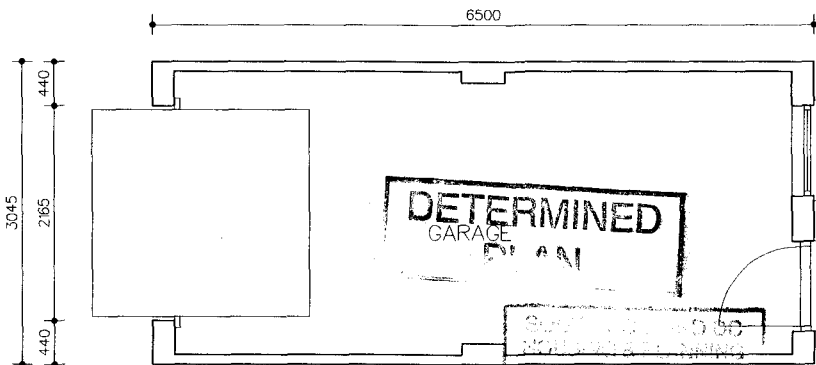

PLAN LAYOUT

REVISIONS

A JAN 2000 Drawing first issued

PAUL SHARMAN ASSOCIATES

THE 'GRAINSTORE', GLINTON ROAD, HELPSTON, PETERBOROUGH, PE6 7DG

PHONE 01733 253800


ref no 929129/32

scale 1:100

contract ---

A

EXISTING GROUND FLOOR PLAN

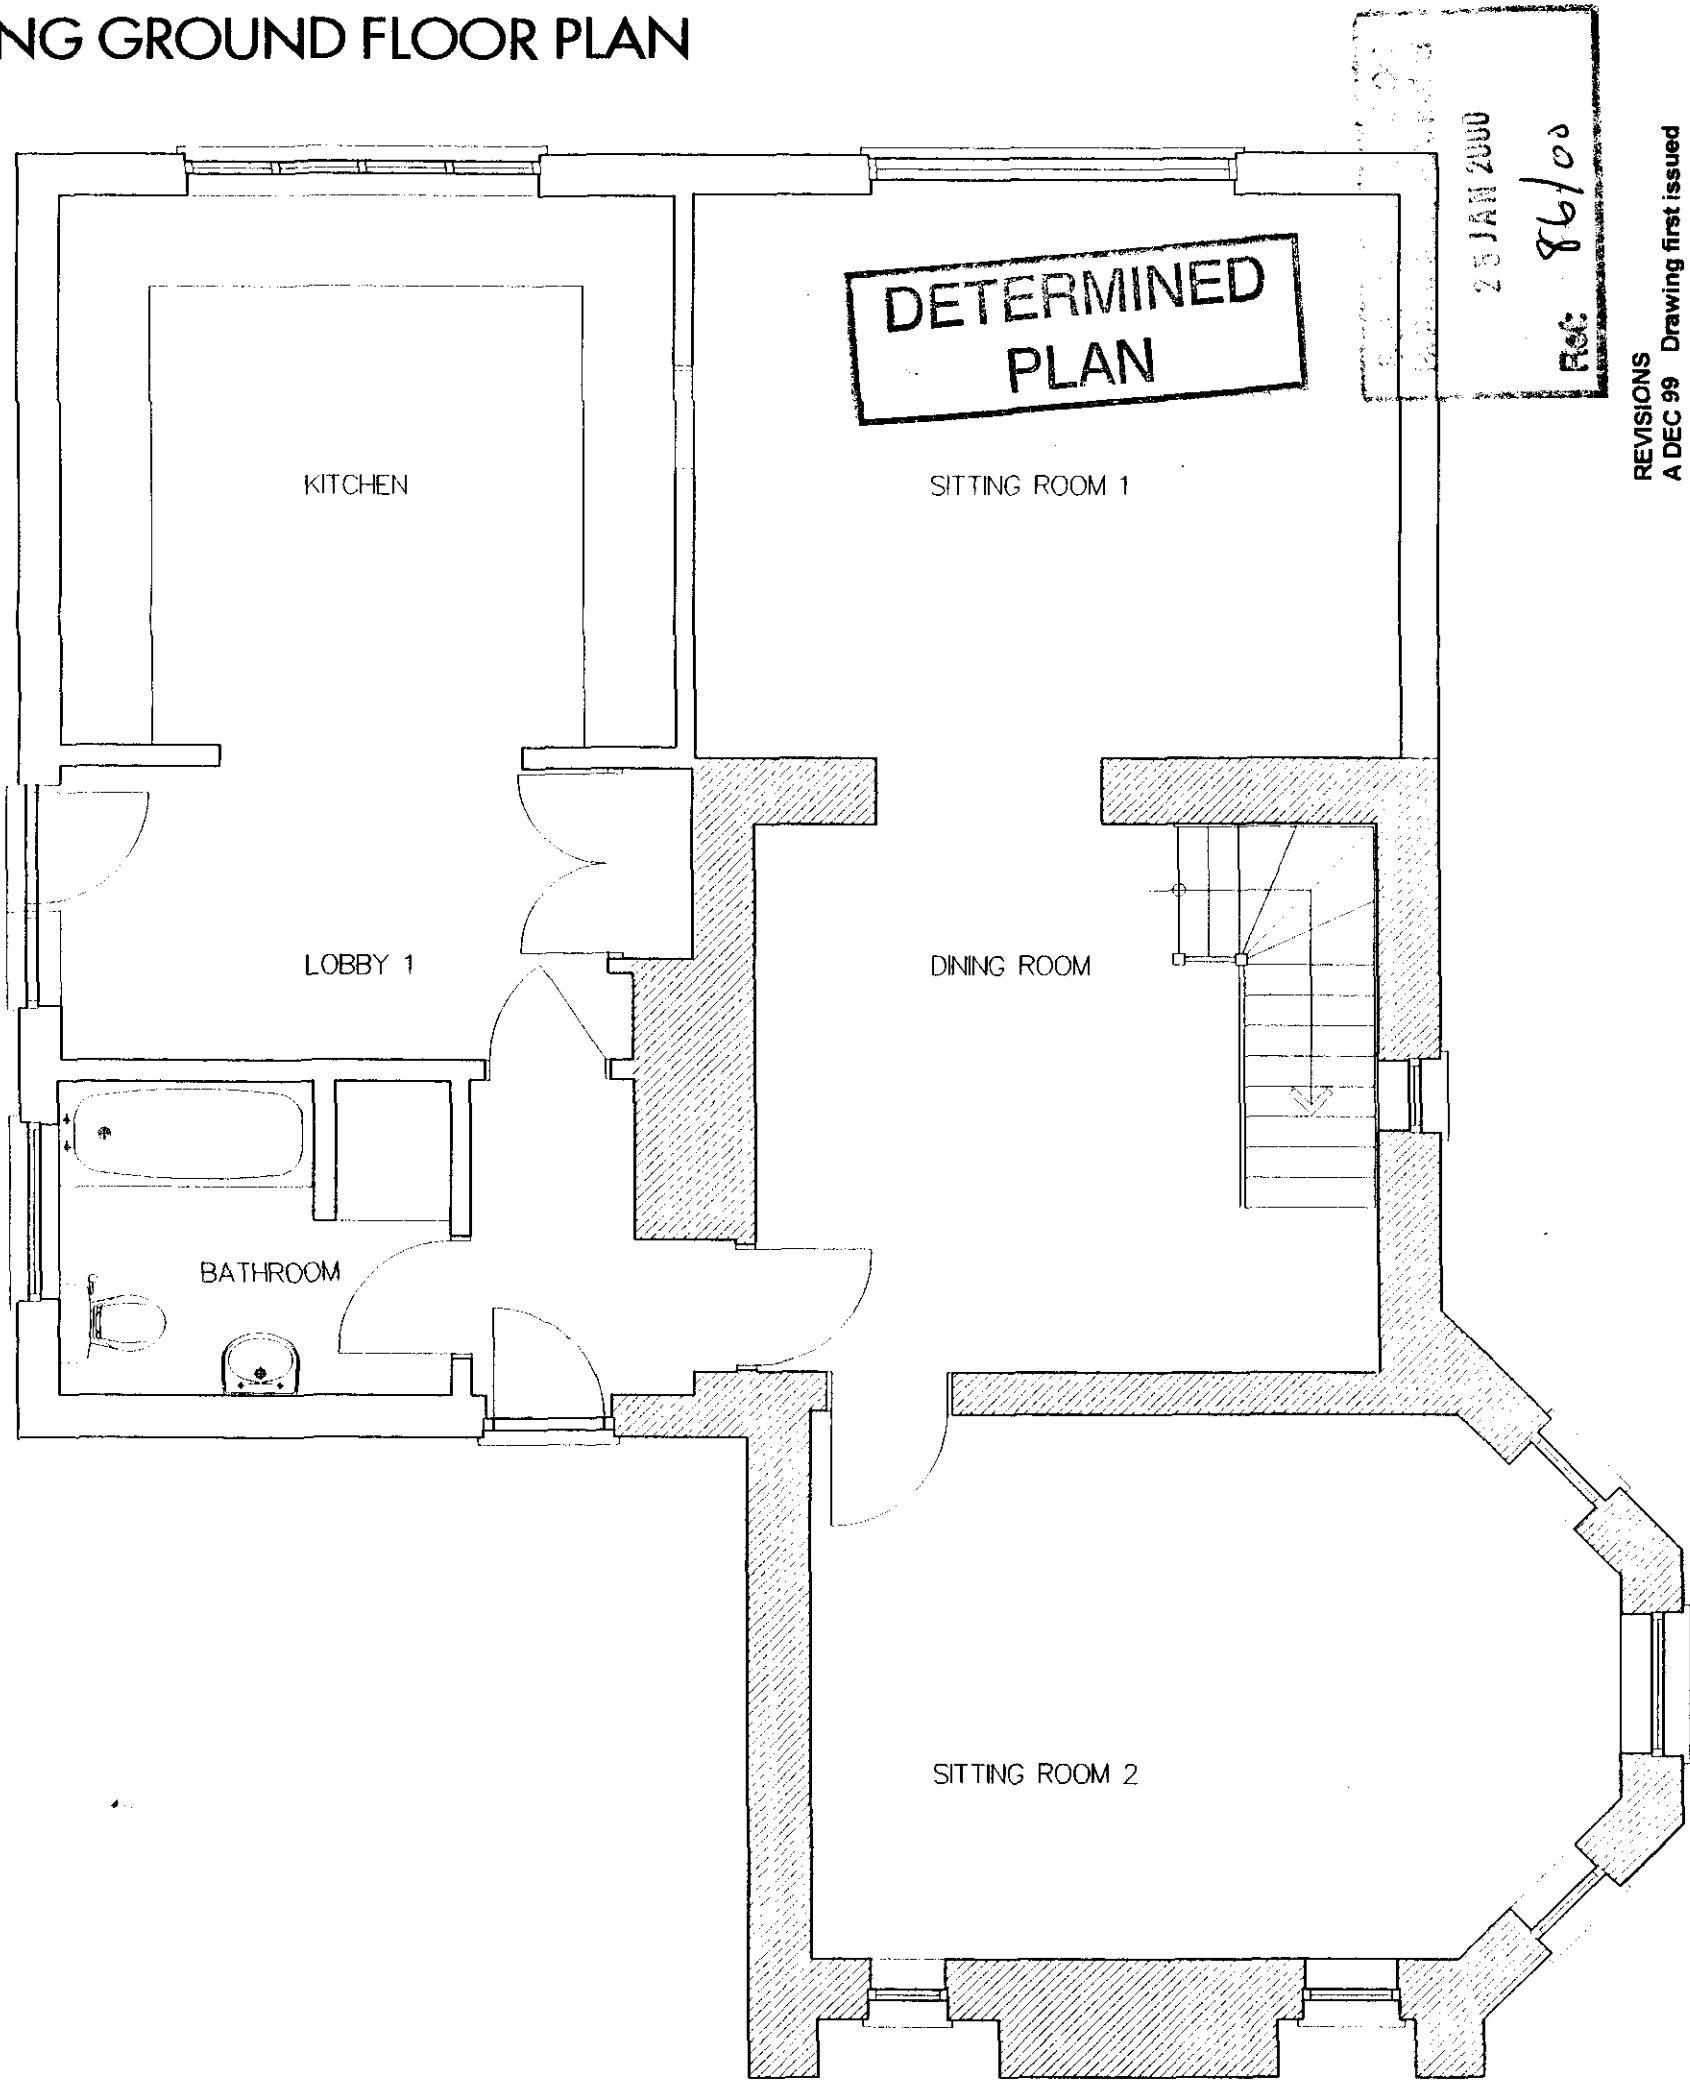


25 JAN 2000
Ref: 86/00

REVISIONS
A DEC 99 Drawing first issued

A	
ref no	929129/021
scale	1:50
contract	MR & MRS

PAUL SHARMAN ASSOCIATES
THE 'GRAINSTORE', GLINTON ROAD, HELPSTON, PETERBOROUGH, PE6 7DG
PHONE 01733 253800

EXISTING FIRST FLOOR PLAN

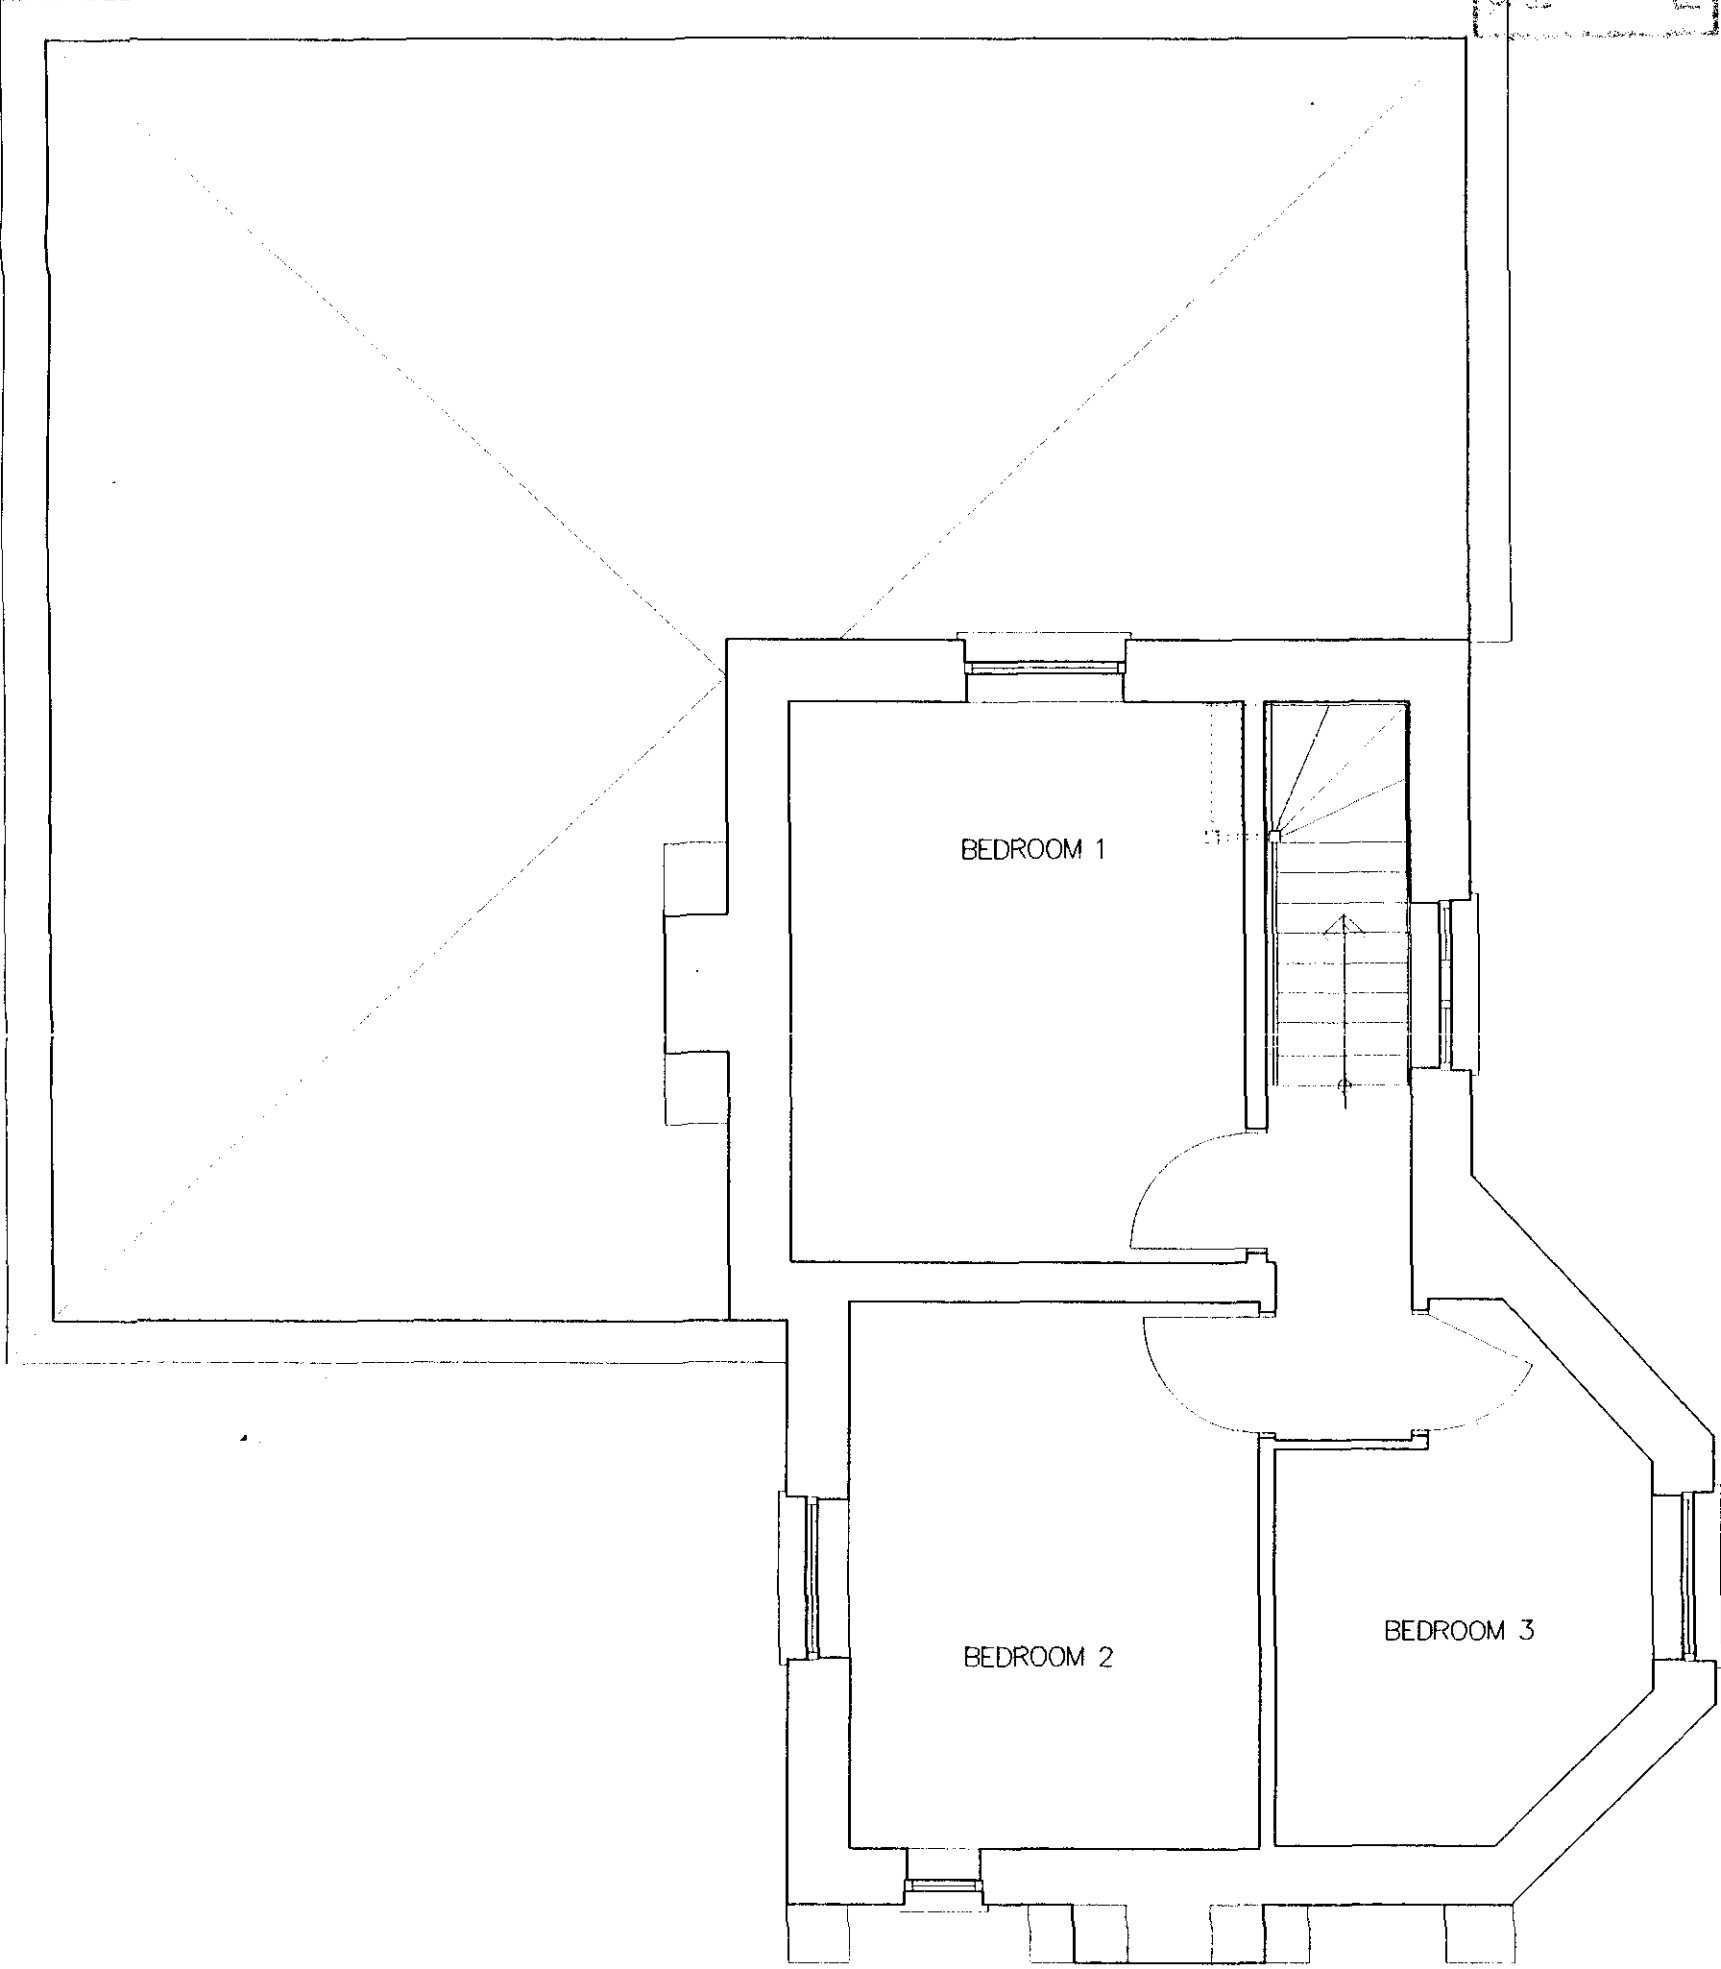

DETERMINED
PLAN


20 JAN 2000
86/00

REVISIONS
A DEC 99 Drawing first issued

A	
ref no	929129/020
scale	1:100
contract	MR & MRS

PAUL SHARMAN ASSOCIATES
THE 'GRAINSTORE', GUNTON ROAD, HELPSTON, PETERBOROUGH, PE6 7DG
PHONE 01733 253800

EXISTING FRONT ELEVATION

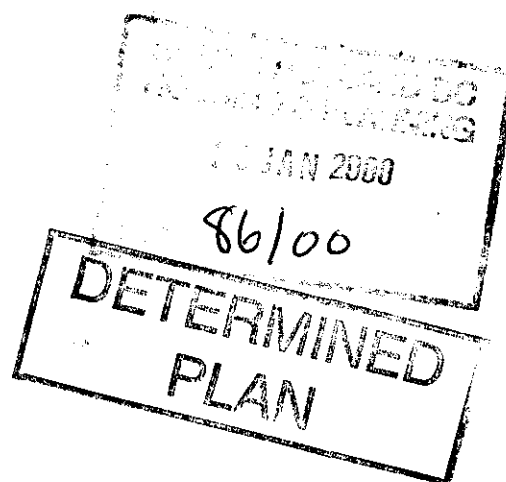

PAUL SHARMAN ASSOCIATES

THE 'GRAINSTORE', GLINTON ROAD, HELPSTON, PETERBOROUGH, PE6 7DG

PHONE 01733 253800

REVISIONS

A DEC 99 Drawing first issued


ref no 929129/03

scale 1:100

contract MR & MRS _____

A

EXISTING REAR ELEVATION

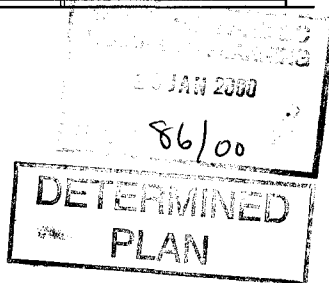

REVISIONS
A DEC 99 Drawing first issued

PAUL SHARMAN ASSOCIATES

THE 'GRAINSTORE', GLINTON ROAD, HELPSTON, PETERBOROUGH, PE6 7DG


PHONE 01733 253800

ref no 929129/06

scale 1:100

A

EXISTING SIDE ELEVATION

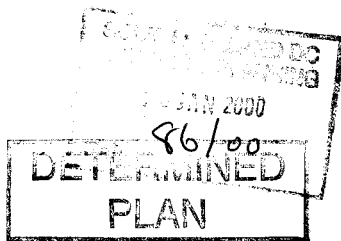

PAUL SHARMAN ASSOCIATES

THE 'GRAINSTORE', GLINTON ROAD, HELPSTON, PETERBOROUGH, PE6 7DG

PHONE 01733 253800

REVISIONS

A DEC 99 Drawing first issued


ref no 929129/04

scale 1:100

contract MR & MRS _____

A

EXISTING SIDE ELEVATION

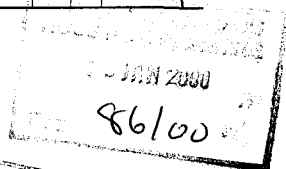

PAUL SHARMAN ASSOCIATES

THE 'GRAINSTORE', GLINTON ROAD, HELPSTON, PETERBOROUGH. PE6 7DG

PHONE 01733 253800

REVISIONS

A DEC 99 Drawing first issued


ref no 929129/05

scale 1:100

contract MR & MRS -----

A

PROPOSED GROUND FLOOR PLAN

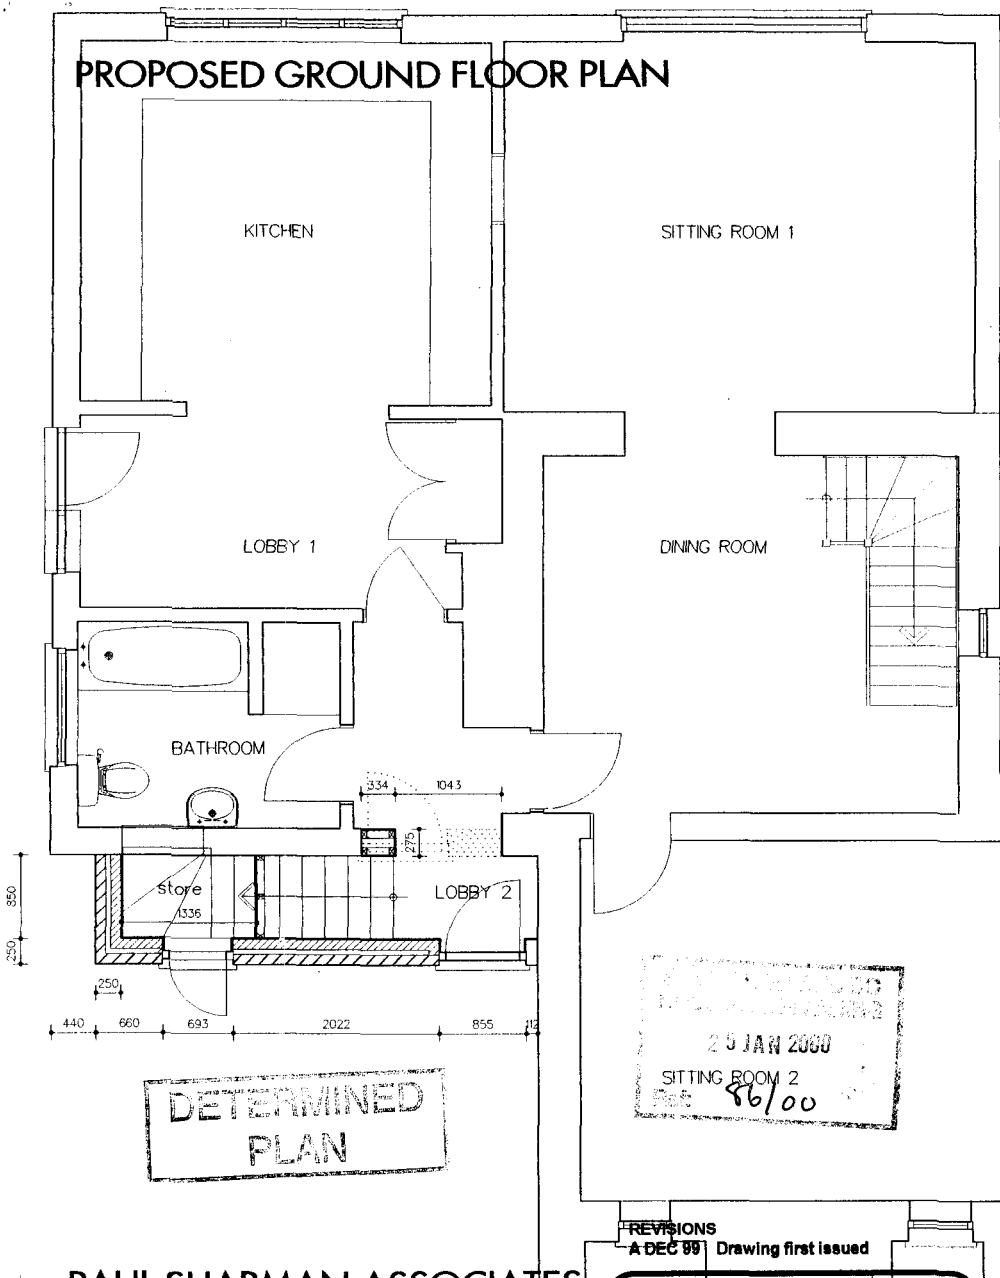

PAUL SHARMAN ASSOCIATES

THE 'GRAINSTORE', GUNTON ROAD, HELPSTON, PETERBOROUGH, PE6 7DG

PHONE 01733 253800

ref no 929129/02

scale 1:50

contract MR & MRS

A

PAUL SHARMAN ASSOCIATES

THE 'GRAINSTORE', GLINTON ROAD, HELPSTON, PETERBOROUGH, PE6 7DG

PHONE 01733 253800

ref no **929129/04**


scale 1:50

contract **MR & MRS** _____

A

REVISIONS

A DEC 99 Drawing first issued

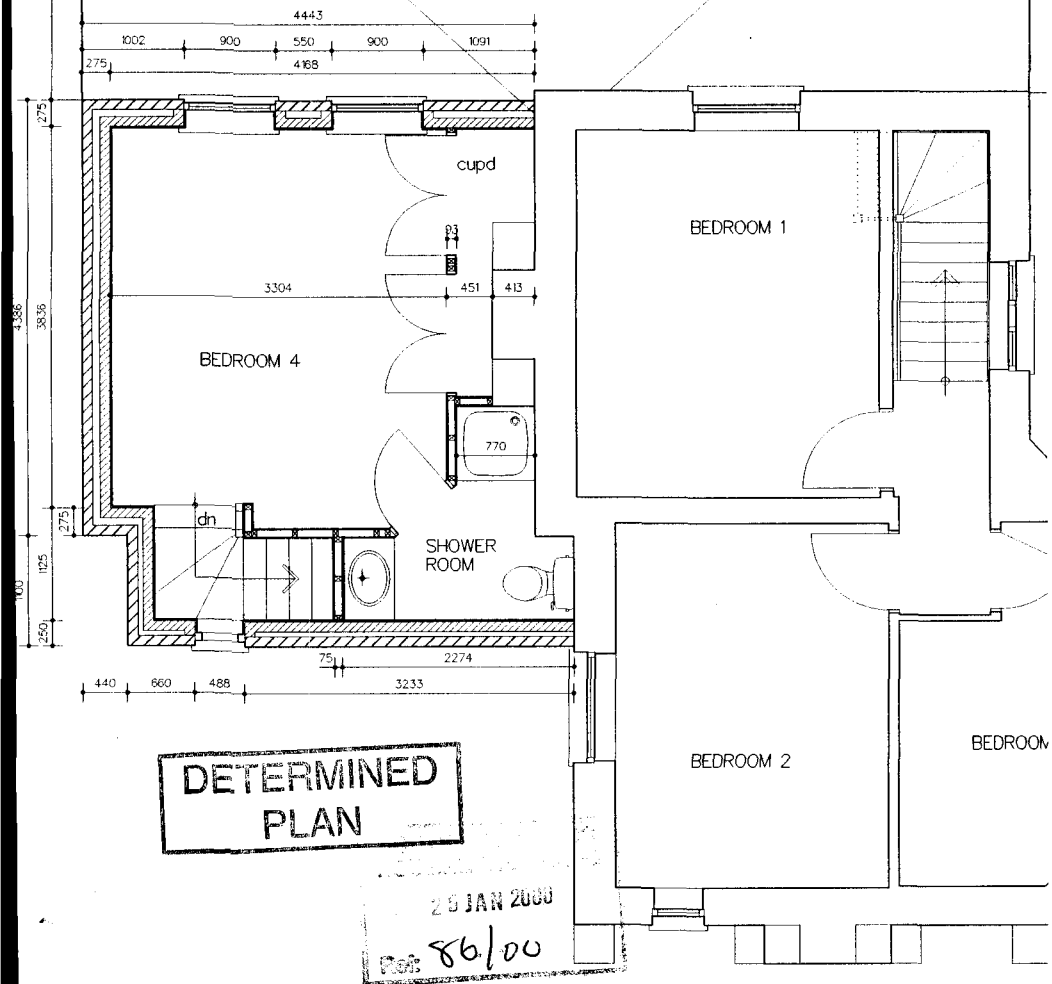

PROPOSED FIRST FLOOR PLAN

PAUL SHARMAN ASSOCIATES

THE 'GRAINSTORE' GILTON ROAD, HELPSTON, PETERBOROUGH, PE6 7DG
PHONE 01733 253800


PROPOSED FRONT ELEVATION

ref no 929129/022	A
scale 1:50	
contract MR & MRS	

REVISIONS
A DEC 99 Drawing first issued

DETERMINED
PLAN

86/00

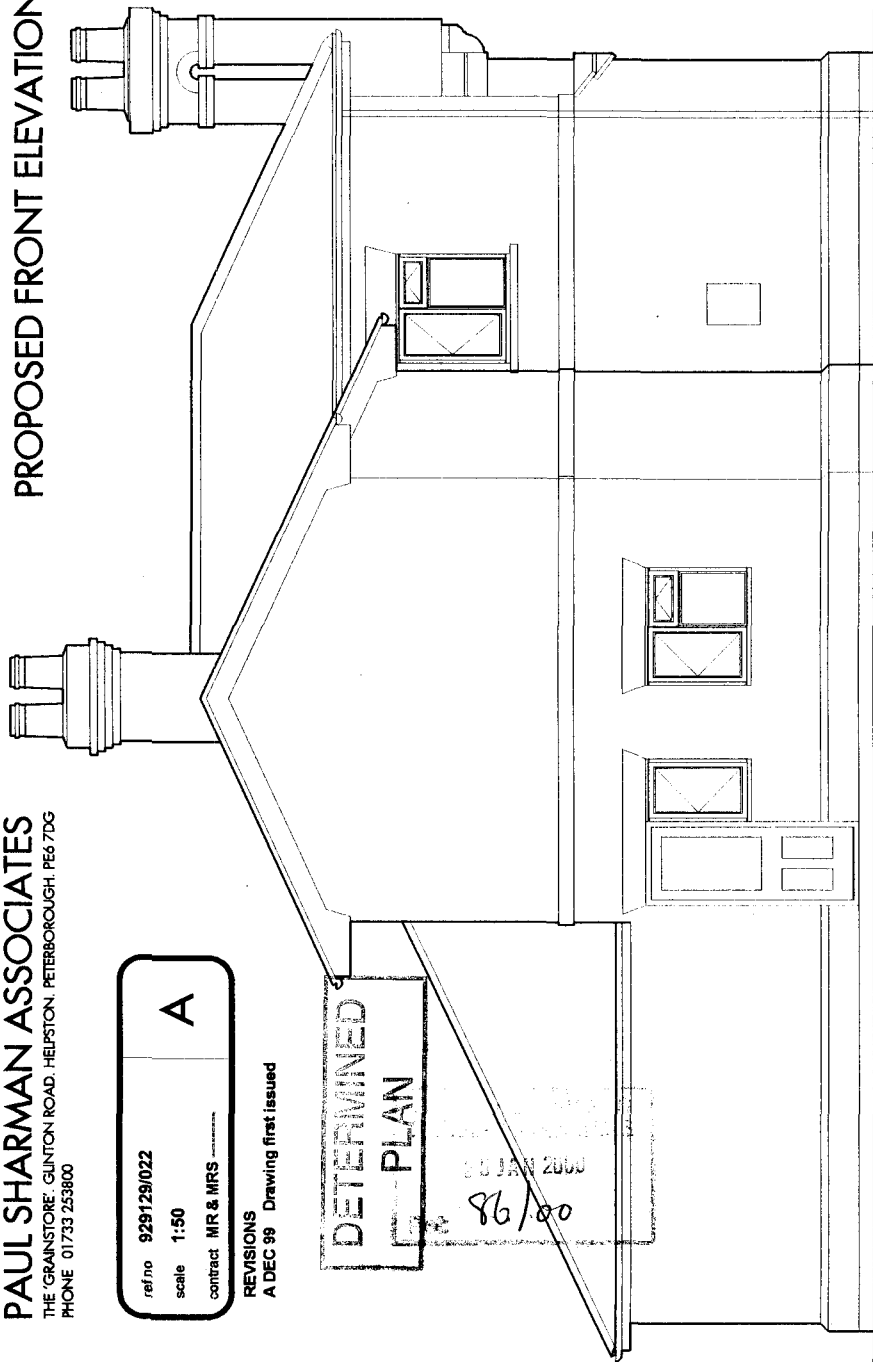

EXISTING & PROPOSED REAR ELEVATION

PAUL SHARMAN ASSOCIATES

THE 'GRAINSTONE' GUNTON ROAD, HELPSTON, PETERBOROUGH, PE6 7DG
PHONE 01733 253800

ref no 929129/023

scale 1:50



contract MR & MRS ———

A

REVISIONS

A DEC 99 Drawing first issued

DETERMINED
PLAN

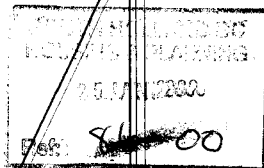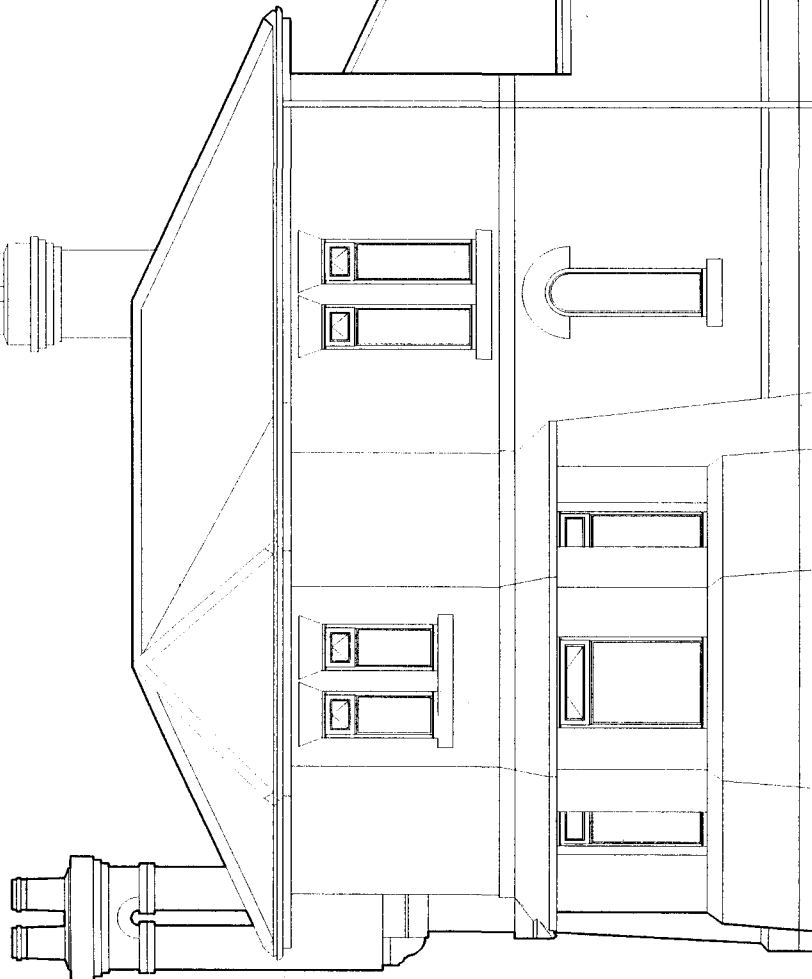

PAUL SHARMAN ASSOCIATES

THE 'GRAINSTORE', GLINTON ROAD, HELPSTON, PETERBOROUGH, PE6 7DG
PHONE 01733 253800

ref no 929129/021

scale 1:50

contract MR & MRS _____

A


REVISIONS

A DEC 98 Drawing first issued

DETERMINED
PLAN


86/00

PROPOSED SIDE ELEVATION

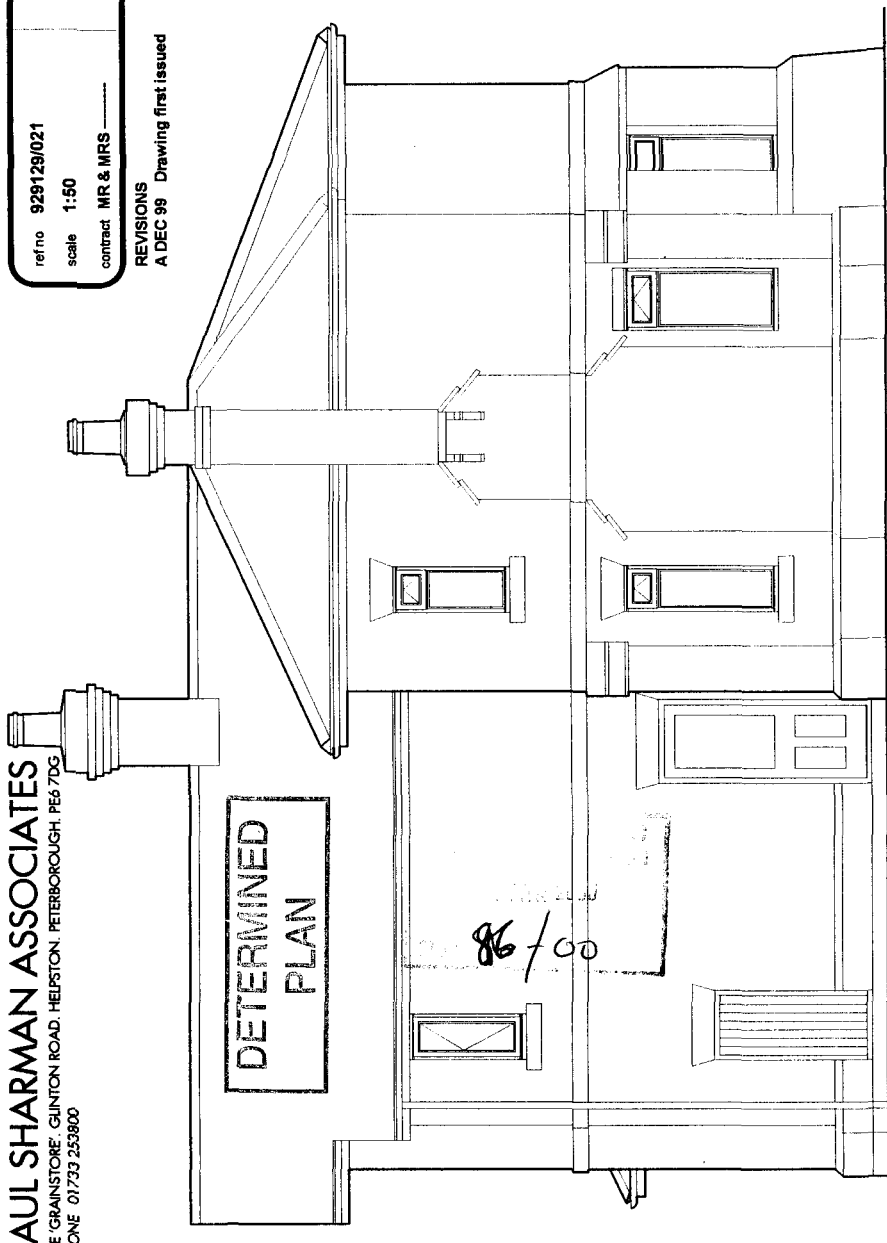

PAUL SHARMAN ASSOCIATES
THE 'GRAINSTORE' GILTON ROAD, HELSTON, PETERBOROUGH, PE6 7DG
PHONE 01733 253800

DETERMINED
PLAN

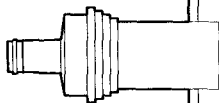

ref no 929129/020


scale 1:100

contract MR & MRS

A

REVISIONS

A DEC 99 Drawing first issued

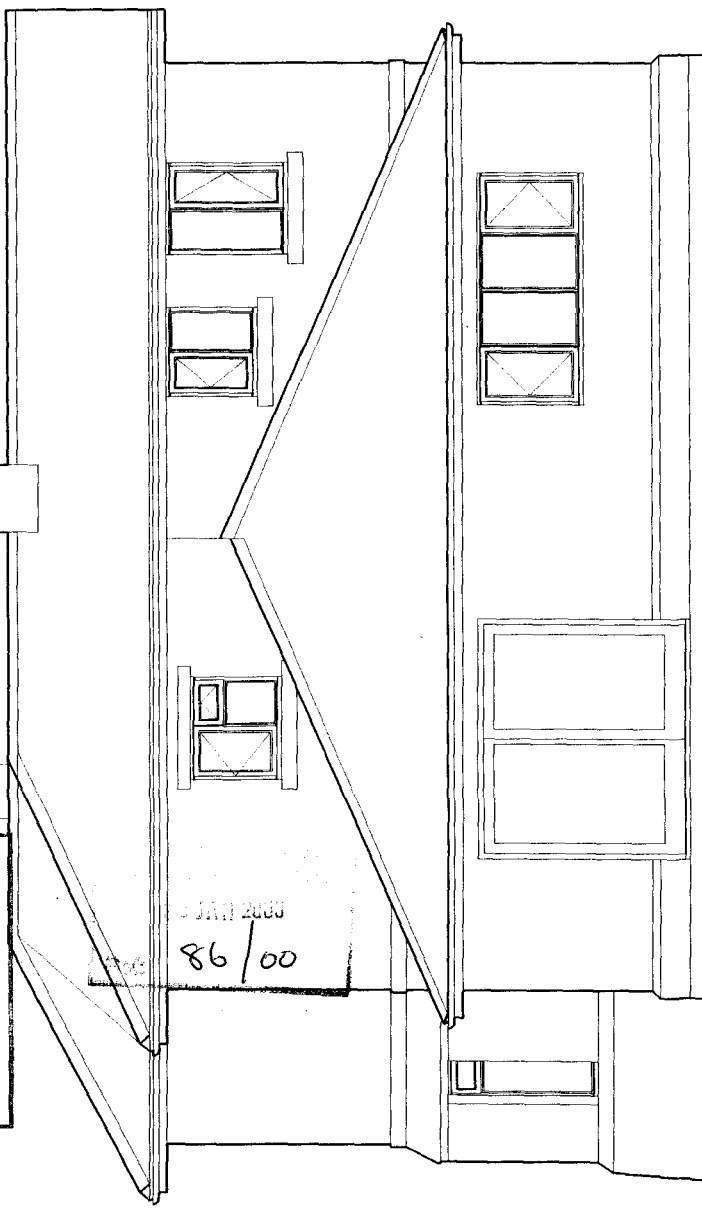

PROPOSED SIDE ELEVATION