


Scale Bar For 1:100

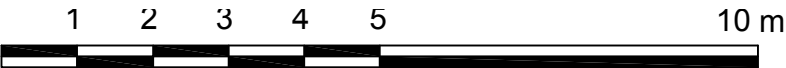

1100 Litre Container
Suitable for general waste, cardboard waste and dry mixed recyclables
These containers are lockable, easy to move around and are fitted with a wheel safety braking system.
Dimensions: 1.3m x 1.4m x 1.1m



FRONT ELEVATION EXISTING
SCALE 1:100



FRONT ELEVATION PROPOSED
SCALE 1:100

V2	18.02.2023	Bin refuse area amended
V1	24.10.2022	First issued for comments and approval
Revision		



ULAS PLANNING

www.ulasplanning.co.uk - info@ulasplanning.co.uk
9 Dispensary Lane Hackney Central - LONDON
T . 0778 339 78 67

Project	20 Winsover Rd, Spalding PE11 1EJ		
Drawing	Front elevation existing and proposed	Scale	1:100 @ A3
No	22_62-P-07	Date	24.10.2022
Rev No	V2	By	U. Turk