




LOCATION PLAN

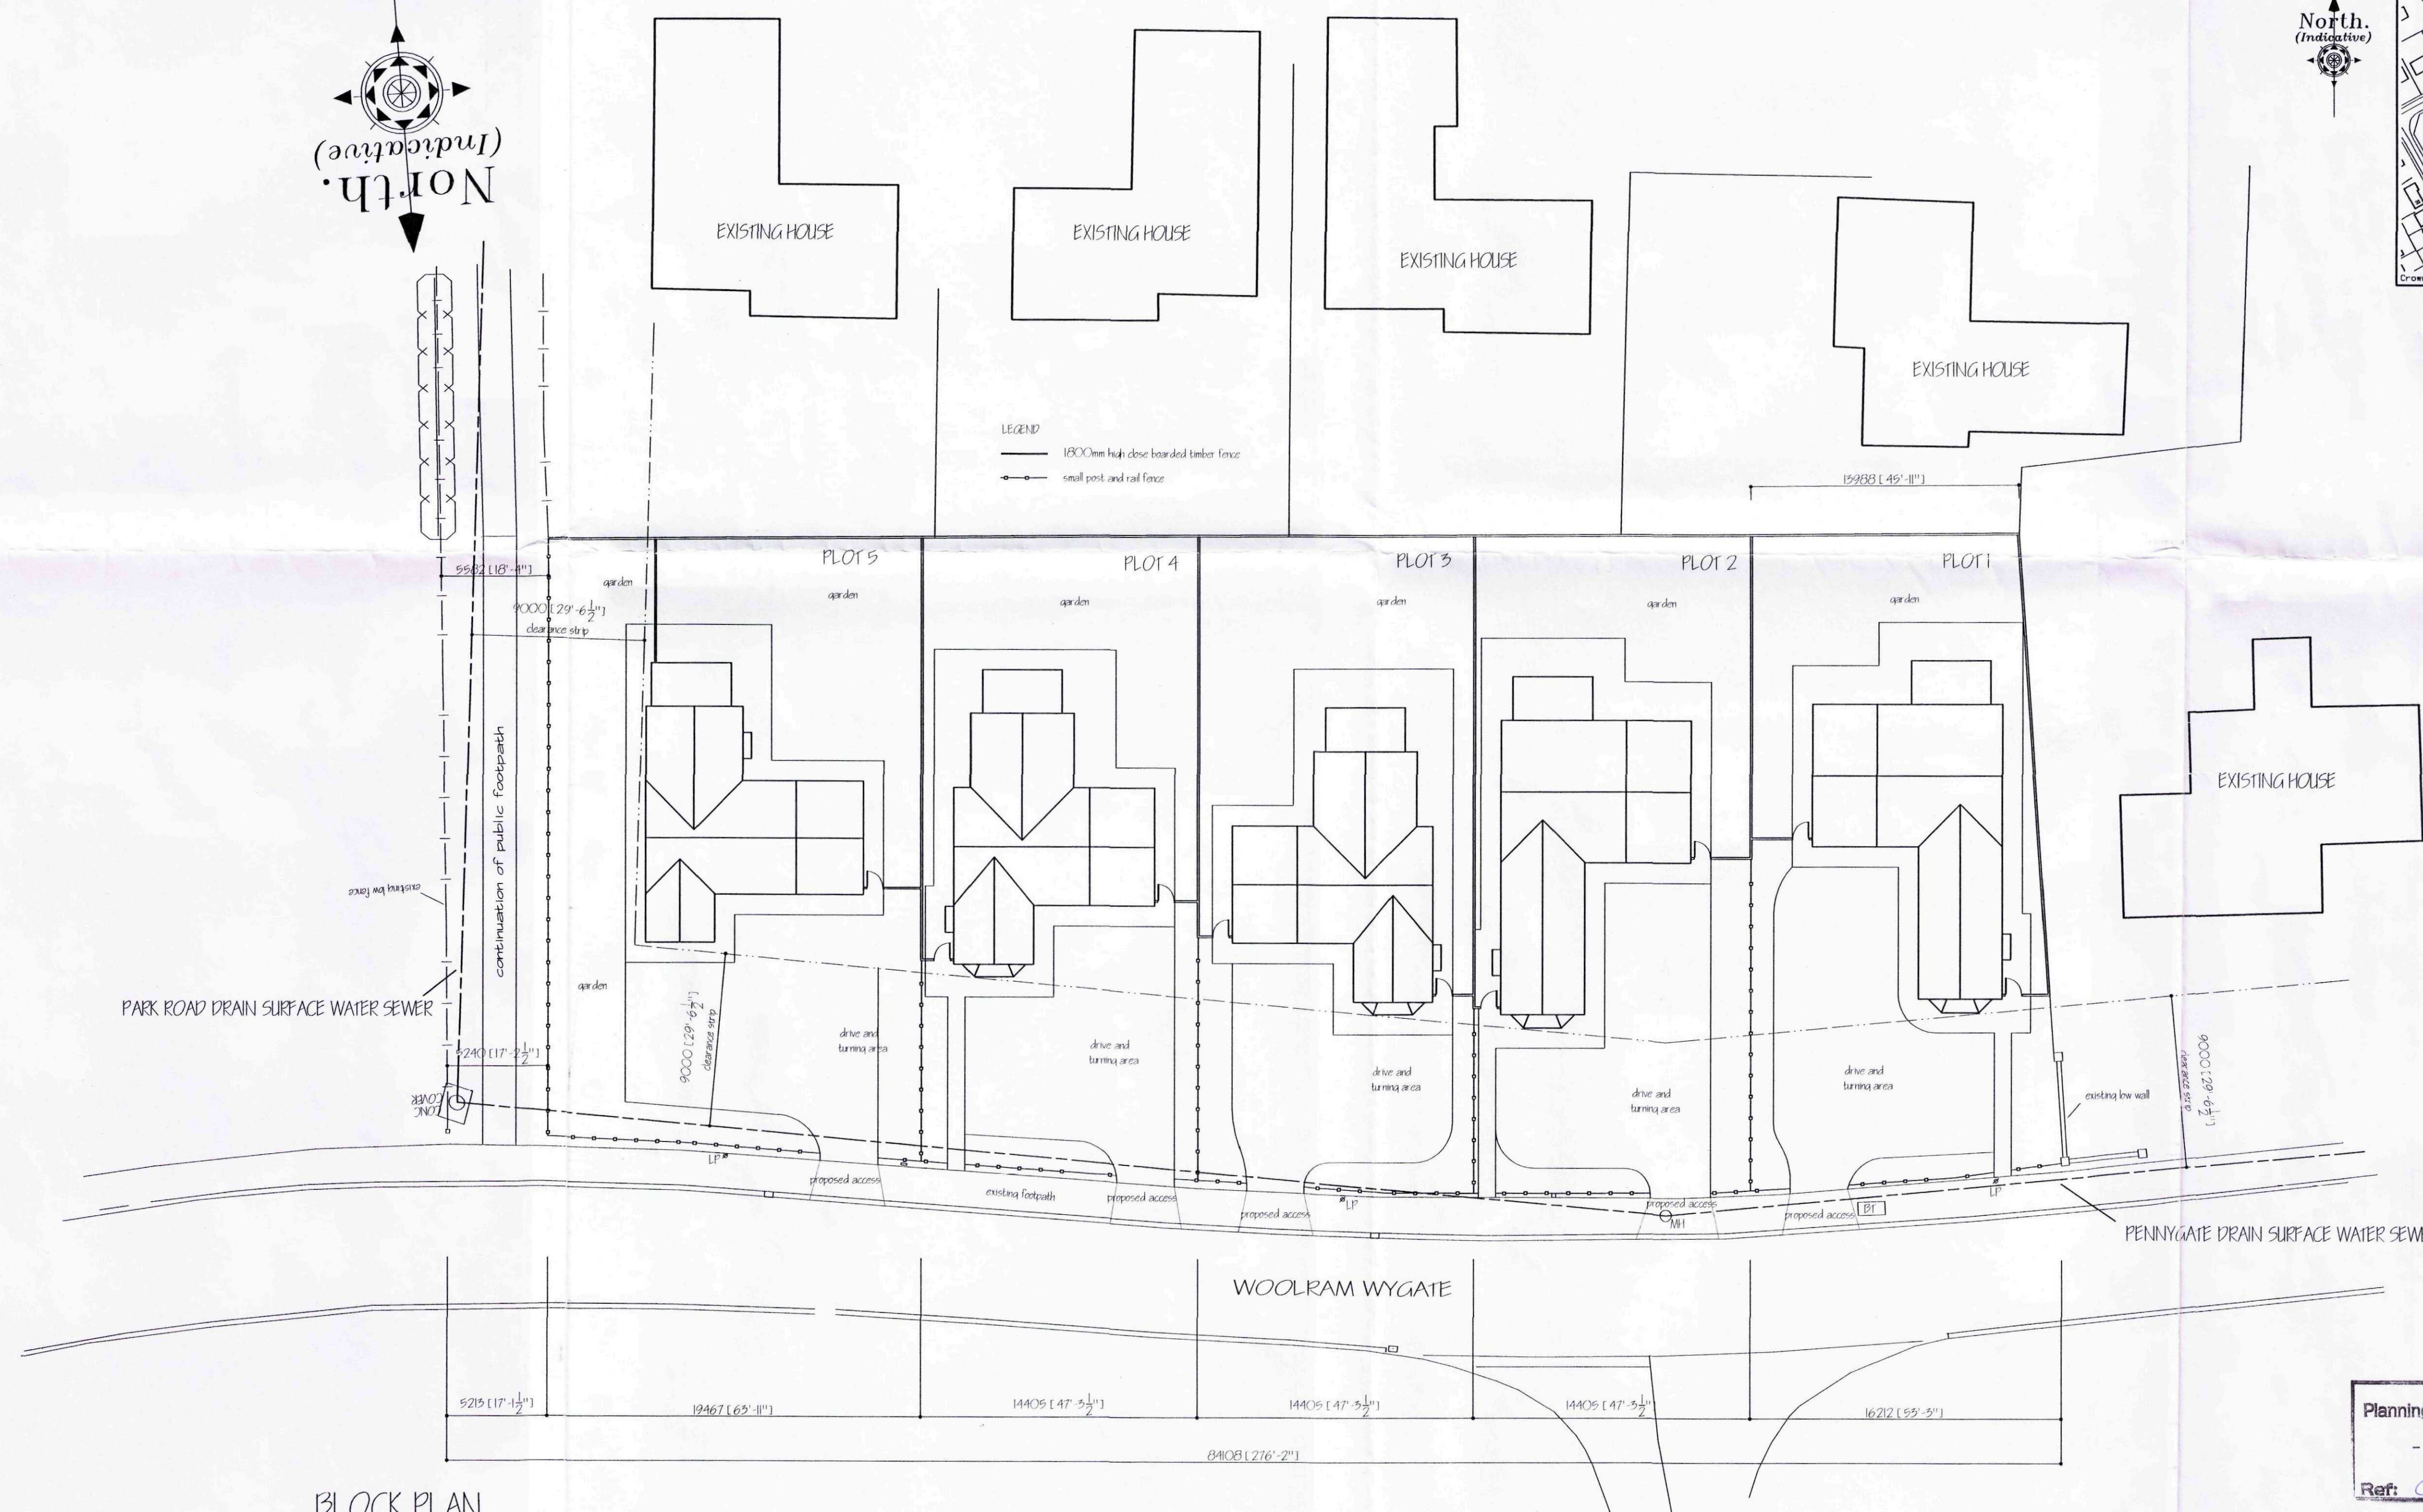

BLOCK PLAN

[illegible]

rev./revision _____ date _____

G. R. MERCHANT

I.ENG AMICE FIWO

**ARCHITECTURAL, STRUCTURAL
AND LAND DRAINAGE
CONSULTANTS**

Unit 4, Wrights Mews
12A Park Road, Holbeach,
Spalding, Lincs. PE12 7EE
Tel: 01406 490800
Fax: 01406 426744
E-Mail: G. R. Merchant @ Merchant. F

Co. UK
Project
PROPOSED RESIDENTIAL DEVELOPMENT ADJ 98 WOOLRAM WYATE SPALDING Lincs

Client
RICHARD REED (BUILDERS) LTD

Drawing

OUTLINE APPLICATION
BLOCK AND LOCATION PLANS
INCLUDING STREET SCENE

Job Ref.	Drawing No.
1882/08	01

Date	Drawn
OCT 2008	JFW

Scales
1/200 1/2500

[illegible]