


CDM NOTE:
The design has been undertaken as far as possible to avoid risks to health and safety or to reduce and control the effects of any unavoidable risks.
Any relevant information identifying risks which are not able to be eliminated will be included within the project Health and Safety file.



1:50	0	0.5m	1m	1.5m
1:100	0	1m	2m	3m
1:200	0	2m	4m	6m
1:500	0	5m	10m	15m
1:1250	0	10m	20m	40m
1:2500	0	20m	40m	80m

© All layout details are reproduced from drawings owned & provided by the client, with there permission for re-use. Therefore JB Architectural Design Services can accept no responsibility for O/S copyright issues.

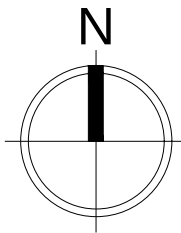

THIS DRAWING IS FOR THE
PURPOSE OF OBTAINING
PLANNING PERMISSION ONLY

23 January 2019
JB Architectural Design Services
DRAFT

Revisions:
JB Architectural Design Services
24 Risegate Road, Gosberton
Spalding, Lincs. PE11 4EZ
M: 07837 735718
E: info@bramdesign.co.uk
W: www.bramdesign.co.uk

Client:
Mr R Parker
Project:
**Windcatch Caravan Park
Kellett Gate, Low Fulney, Spalding**
Drawing:
**Proposed log cabins
Block Plan**

Scales: 1:500	Paper Size: A2	Date: 23/01/19	Drawn: JRB
Drawing Number: 116-01-BP01			Rev:

Do not scale or measure from this drawing. All dimensions to be checked on site or in the workshop before work commences. All discrepancies should be reported to the above office. This drawing should be read in conjunction with any associated specifications, standard details, Architects & Engineers drawings/details along with any other relevant information. The copyright to this drawing is owned by JB Architectural Design Services