



Bead Sections


Bottom Sash Bead

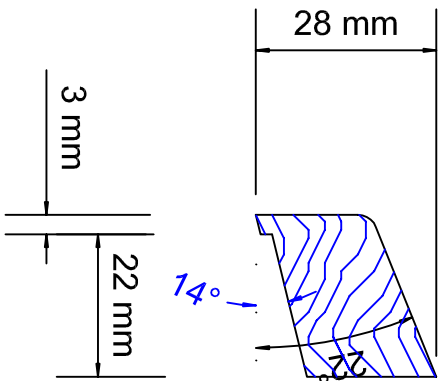

Top and Side Sash Bead

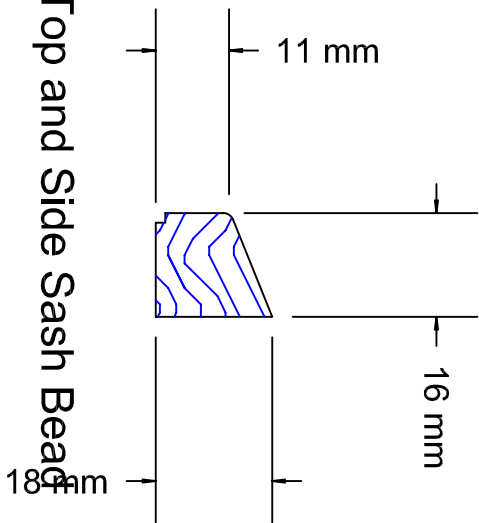

Bonded Bar

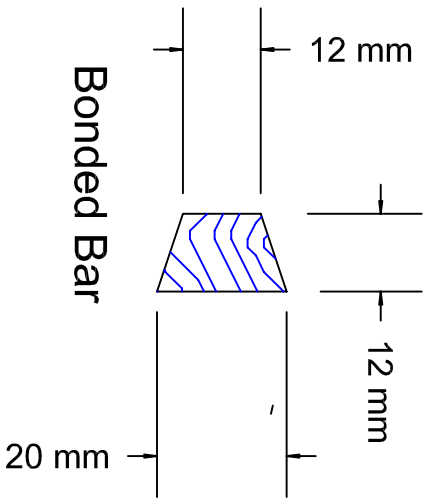

General Notes

No.	Revision/Issue	Date

Performance Doorset Solutions
Greenvale Business Park
Todenroden Road
Lilliborrough
Lancashire
OL15 9AZ

Author	Client	Drawn By