


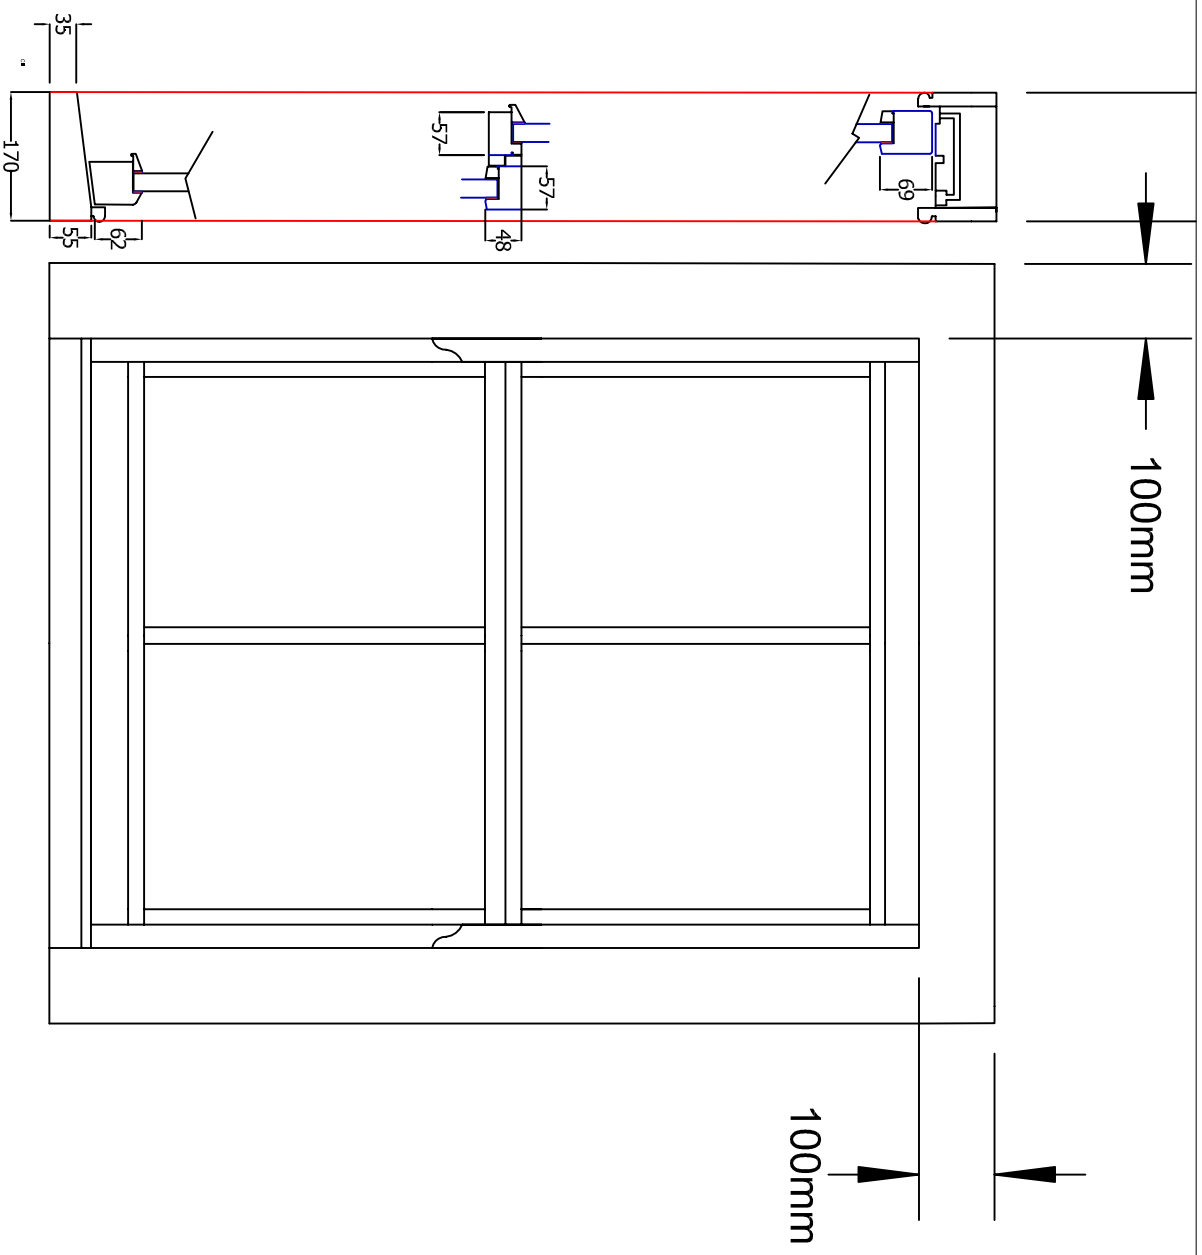

1:10 @ A4