



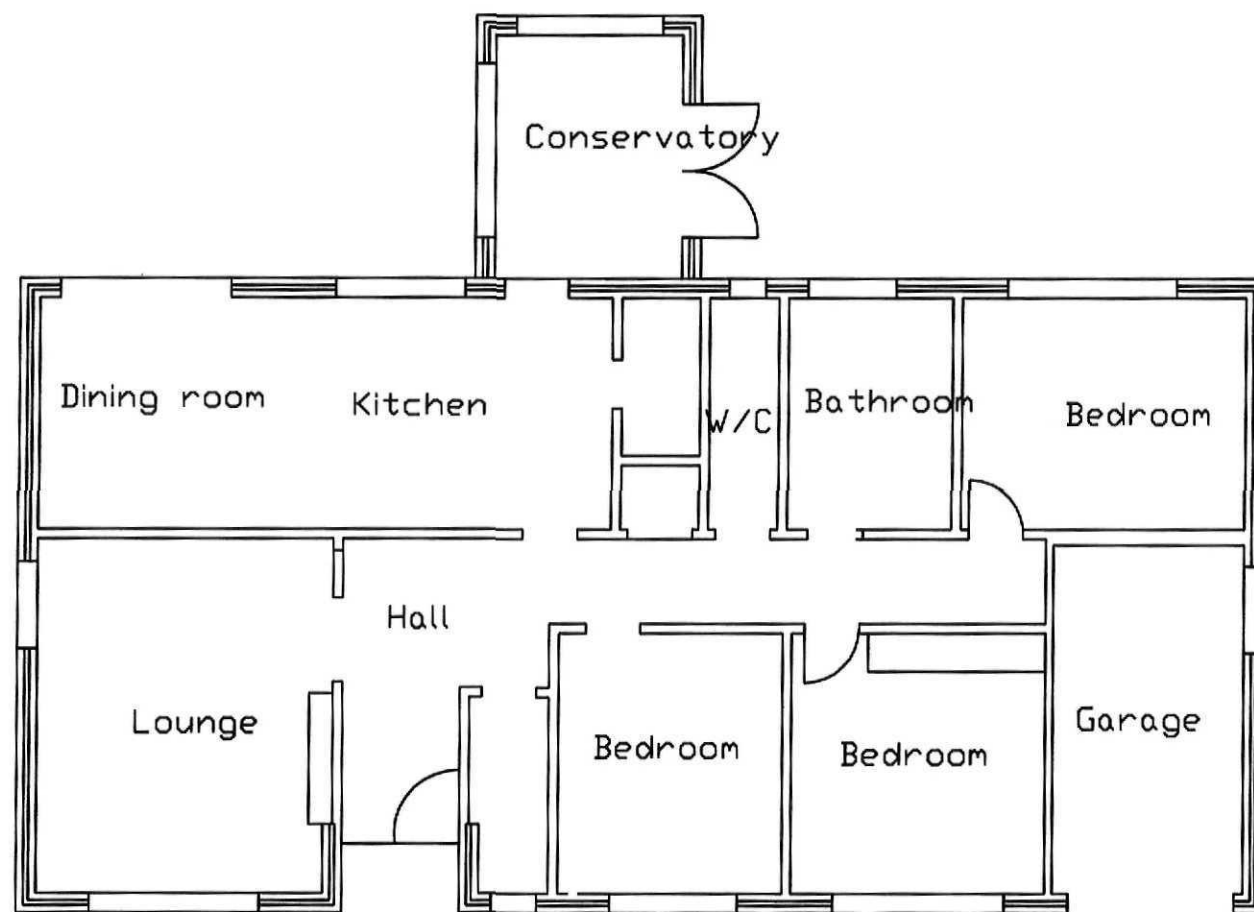


Existing Ground Floor
Layout 1:100

**DETERMINED
PLAN**


*PLAN TO BE READ IN CONJUNCTION WITH
SEPARATE SPECIFICATION*
*PROVIDE LINTEL SCHEDULE (INCLUDING
CALCULATIONS IF REQUIRED) AND SUBMIT TO LA
BUILDING CONTROL AND OBTAIN APPROVAL PRIOR
INSERTING SAME*
*FOR SIZE AND LOCATION OF EMERGENCY EGRESS
WINDOWS SEE SEPARATE SPECIFICATION*

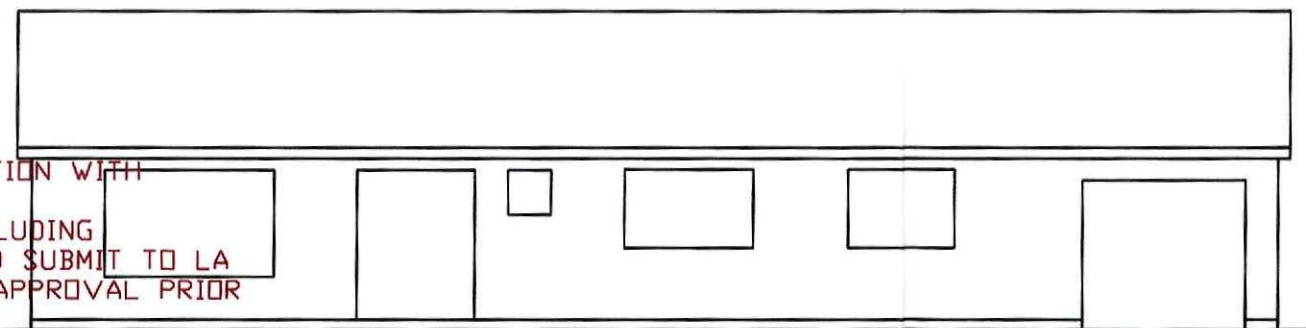


Existing Front Elevation 1:100

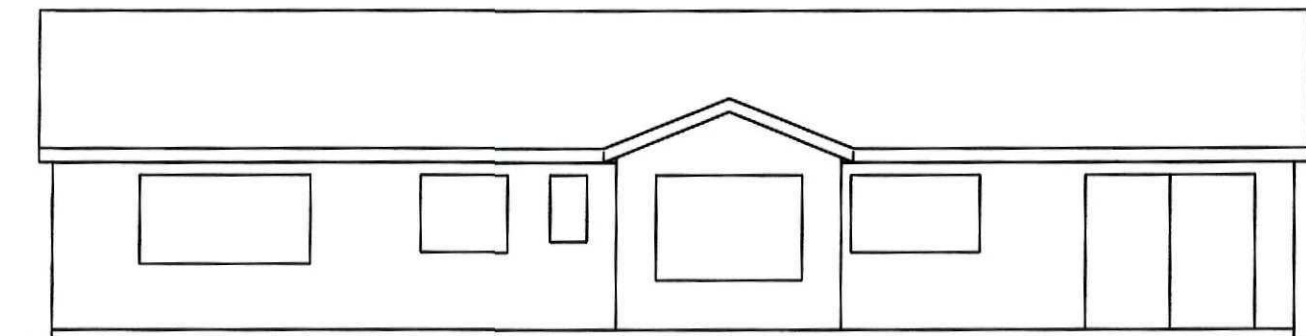


Existing Rear Elevation 1:100

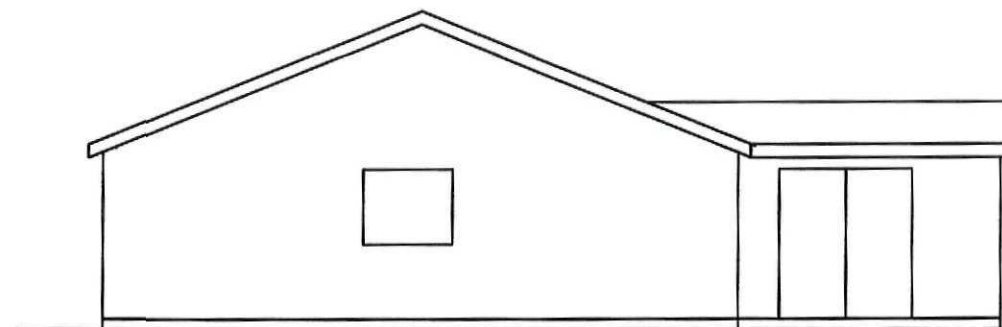


Existing Side Elevation 1:100

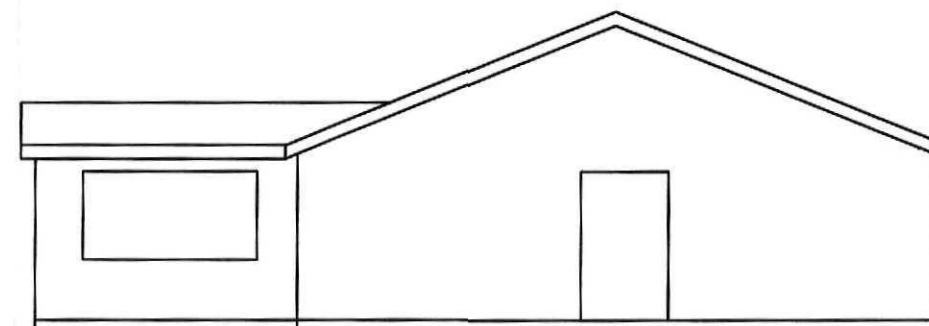

Existing Side Elevation 1:100

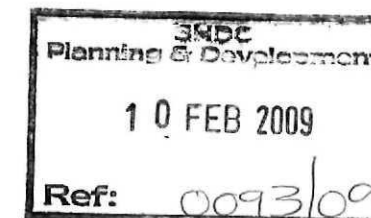

Existing Plan and Elevations 1:100
Danem
South Drove
Spalding

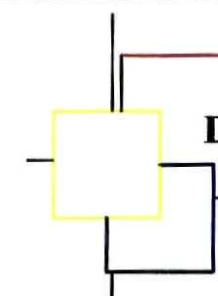

Design & Management

7 West Fen
Frithville
Boston
Lines
PE22 7EX

DESIGNED & DRAWN BY KEITH BAKER DESIGN AND MANAGEMENT
TEL/FAX 01205 750775. ALL DRAWINGS ARE SUPPLIED SUBJECT TO
KBD&M'S STANDARD CONDITIONS, WHICH, ARE AVAILABLE ON REQUEST.

© COPYRIGHT KEITH BAKER 01/06