




Existing Elevations

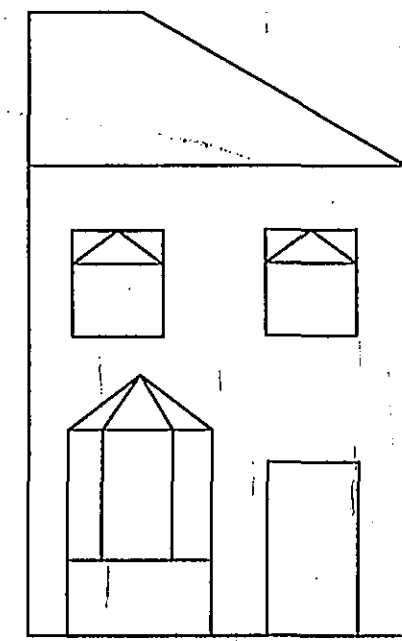

front

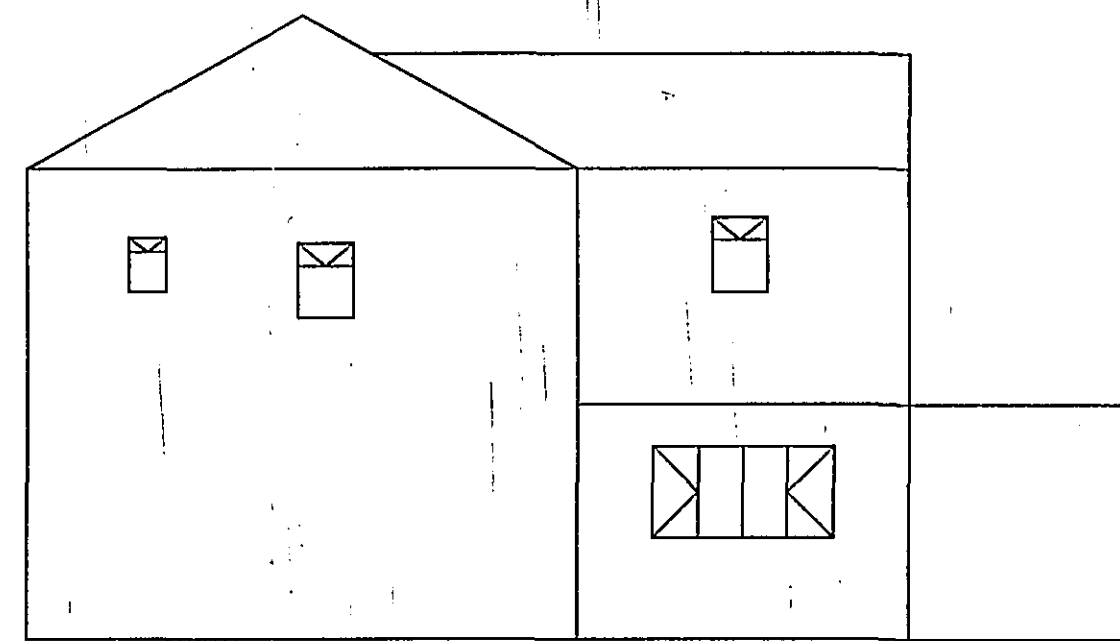


Side

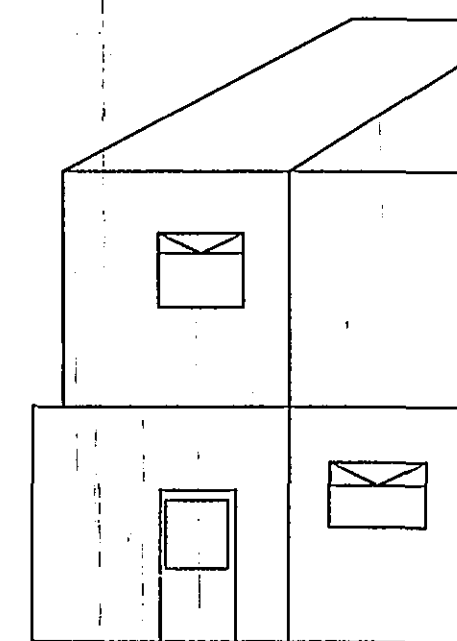


Rear


Ground Floor

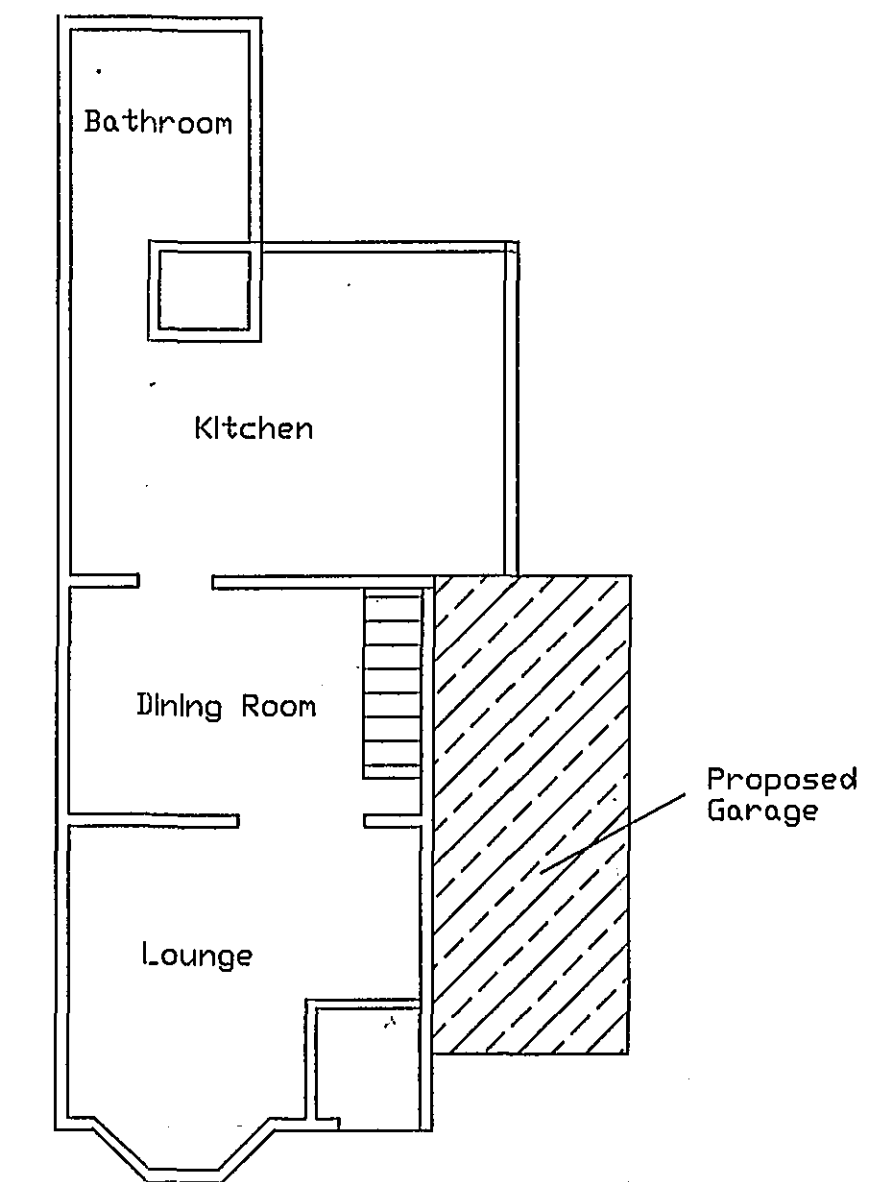


Proposed Elevations

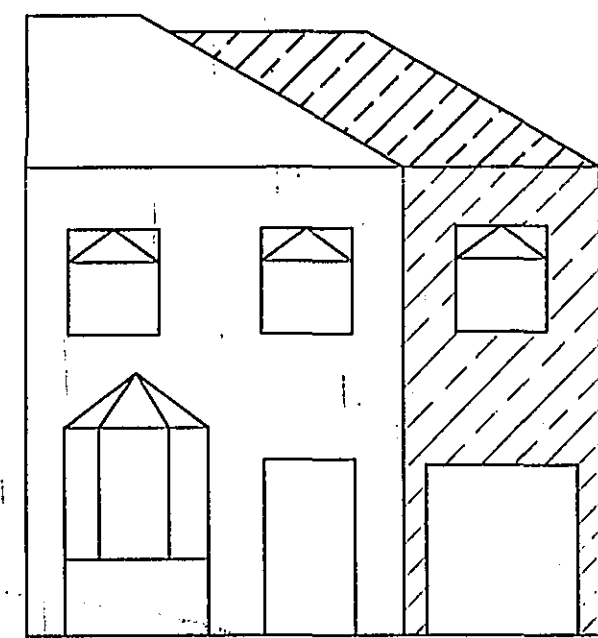

front

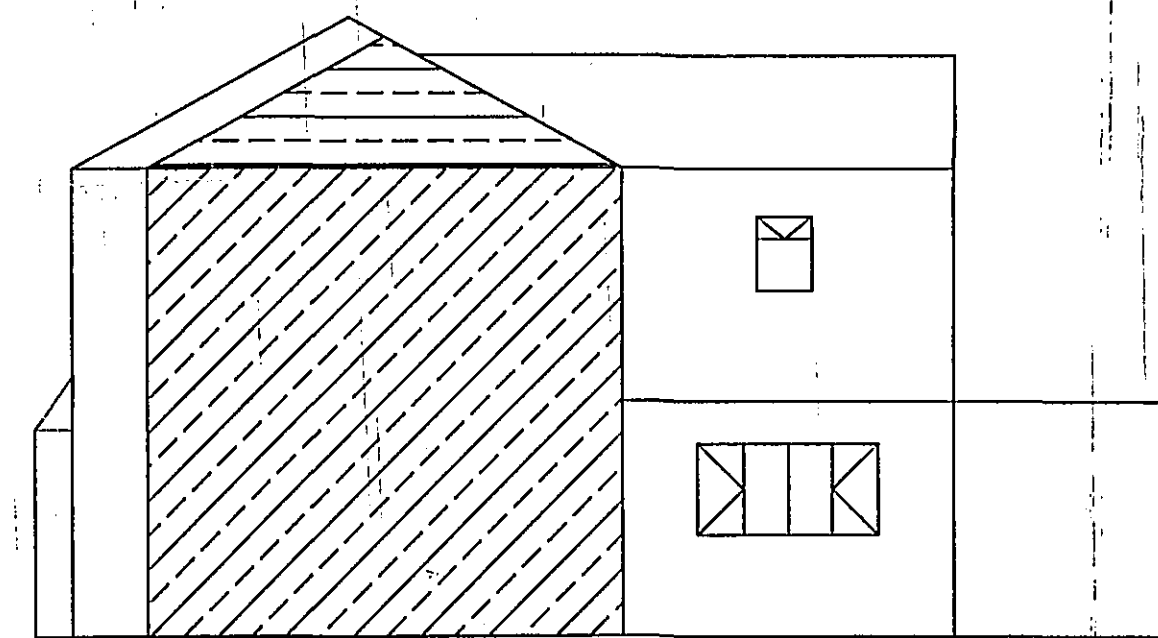


Side

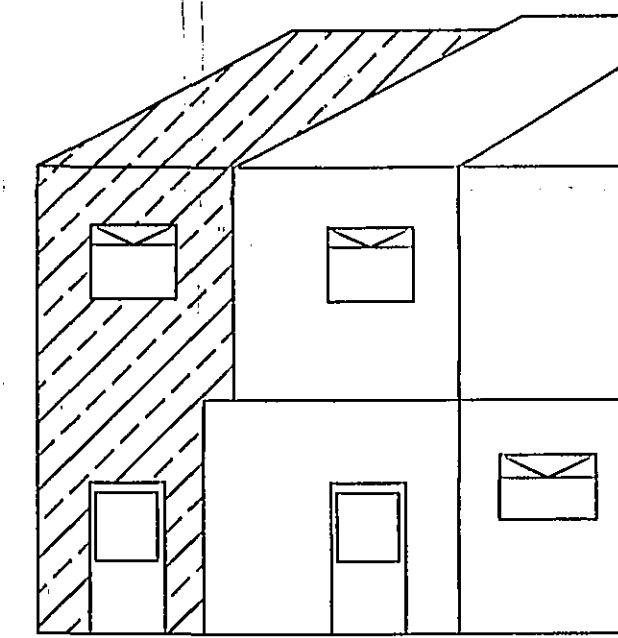

Rear

First Floor

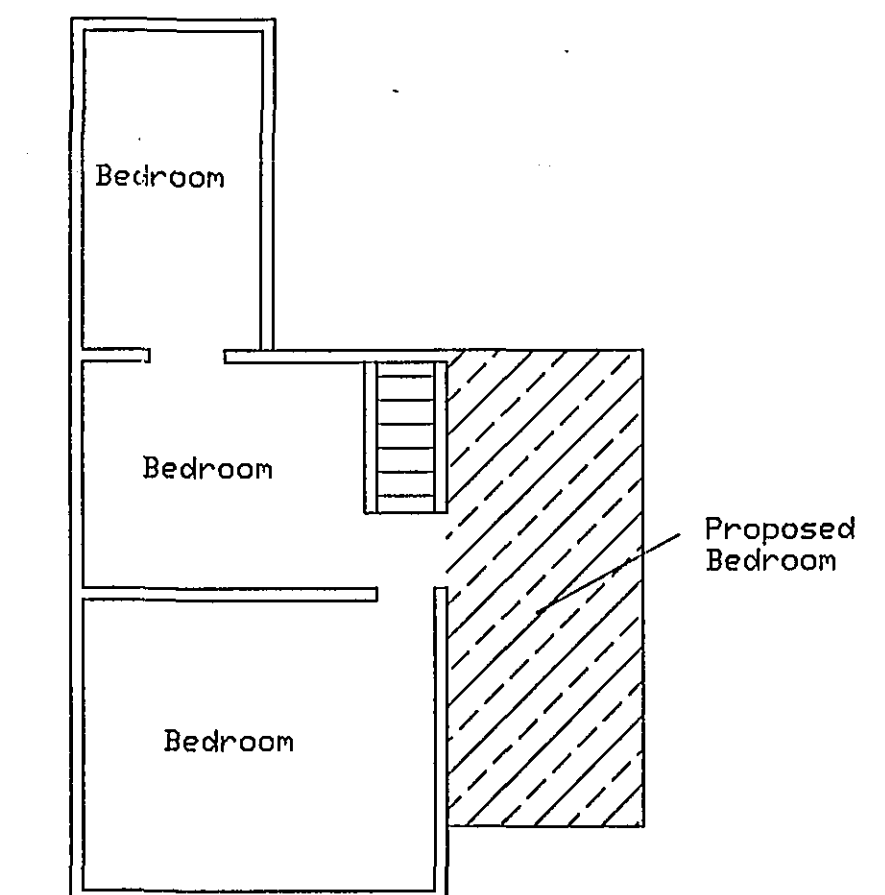

Scale 1:100

DETAILS:

- External elevations to match existing appearance
- New windows to match existing
- Garage door aluminium up and over
- Rear Garage door wooden part glazed to match existing rear door
- Roof tiles to match existing
- Fascias, Soffits and guttering to match existing
- Existing drains not affected

DETERMINED
PLAN

22 JUN 17
0098/07