




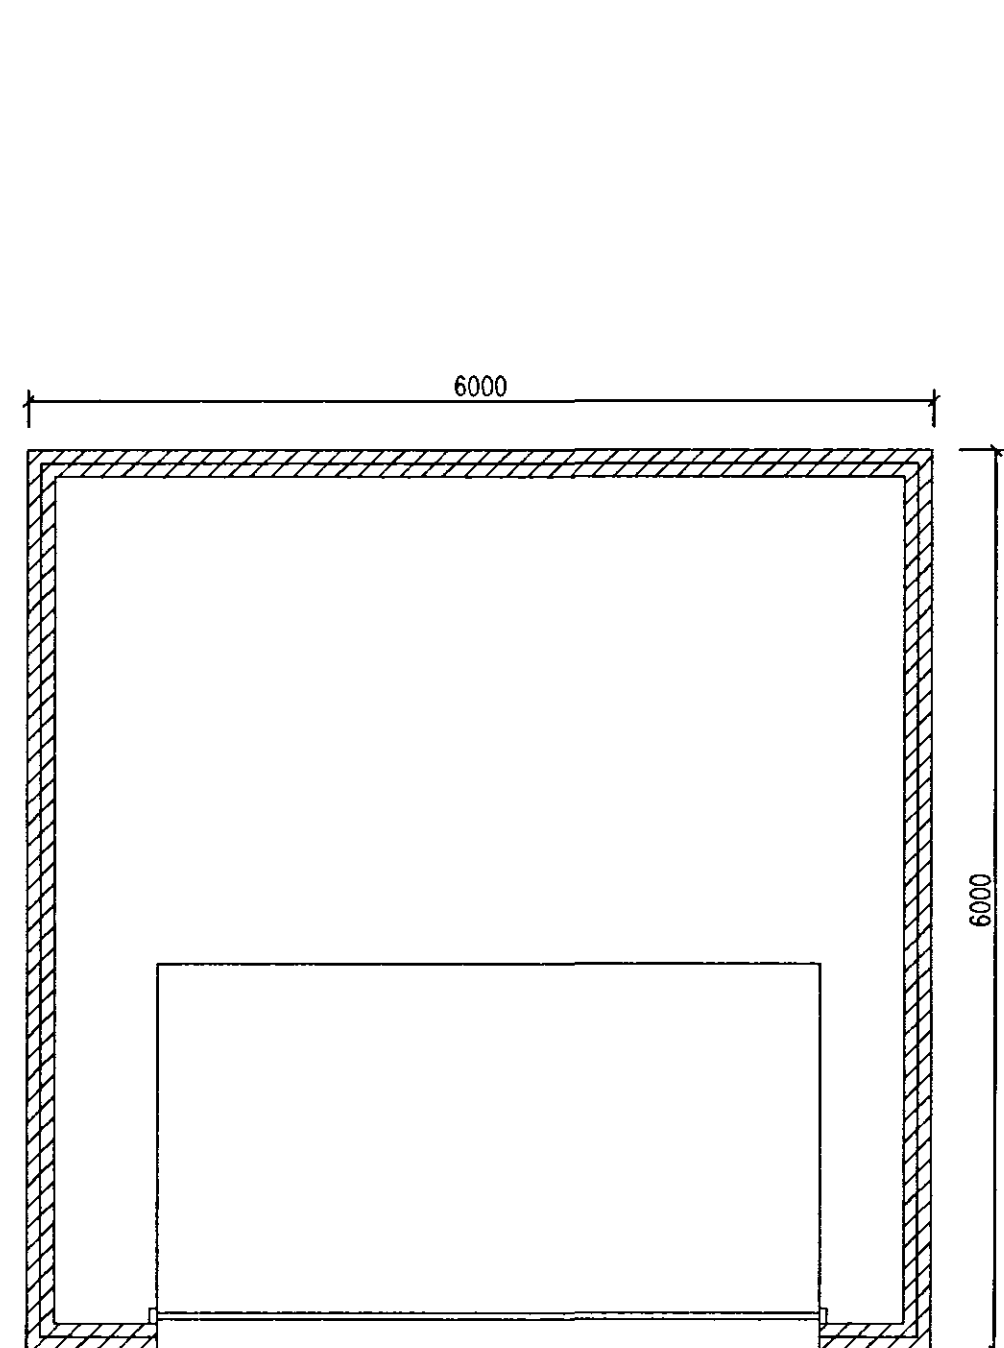


Double Garage

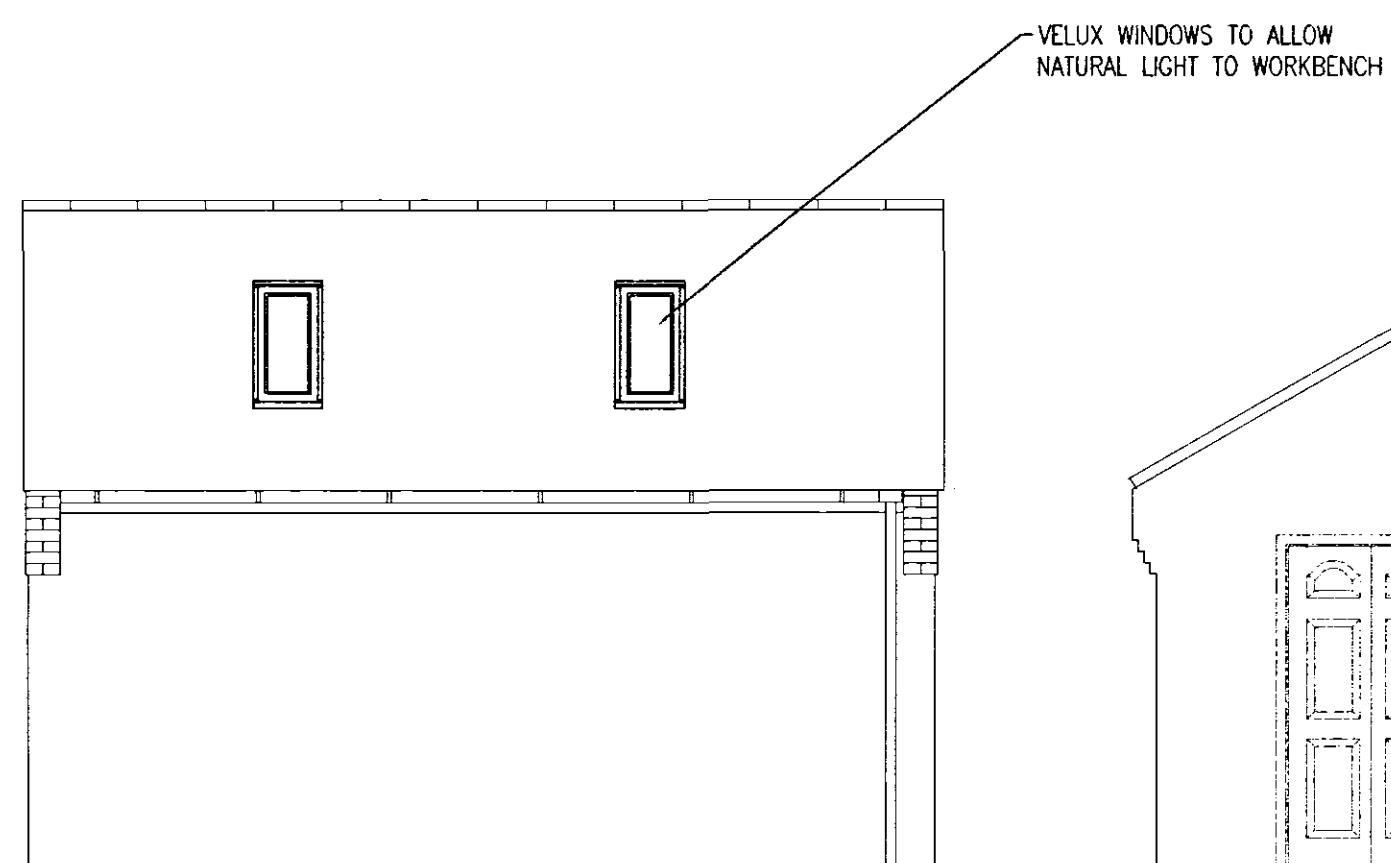


Side (EAST) Elevation

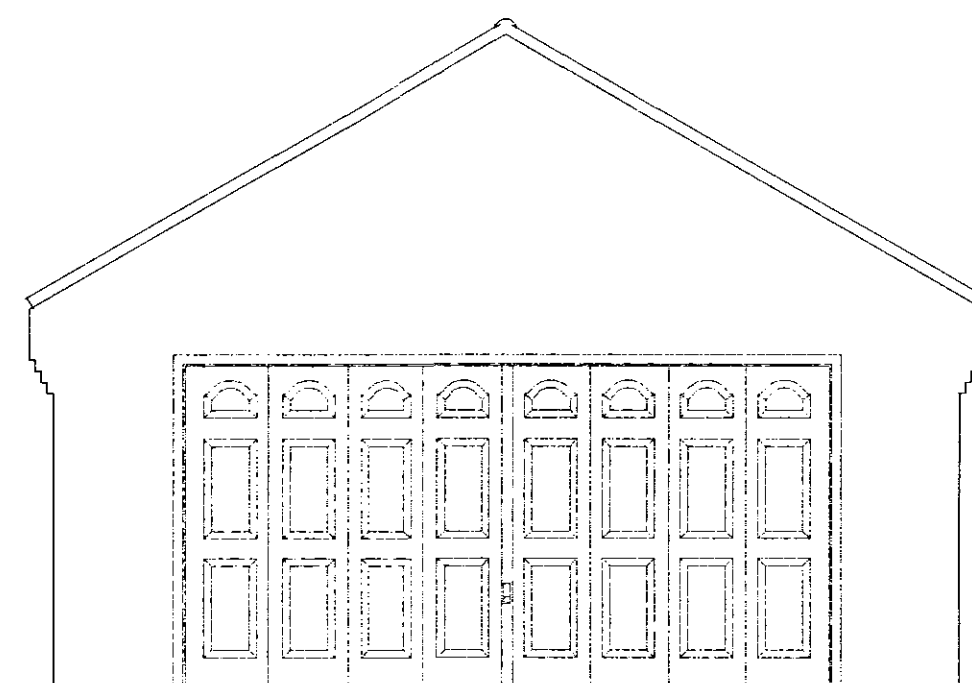


Front Elevation

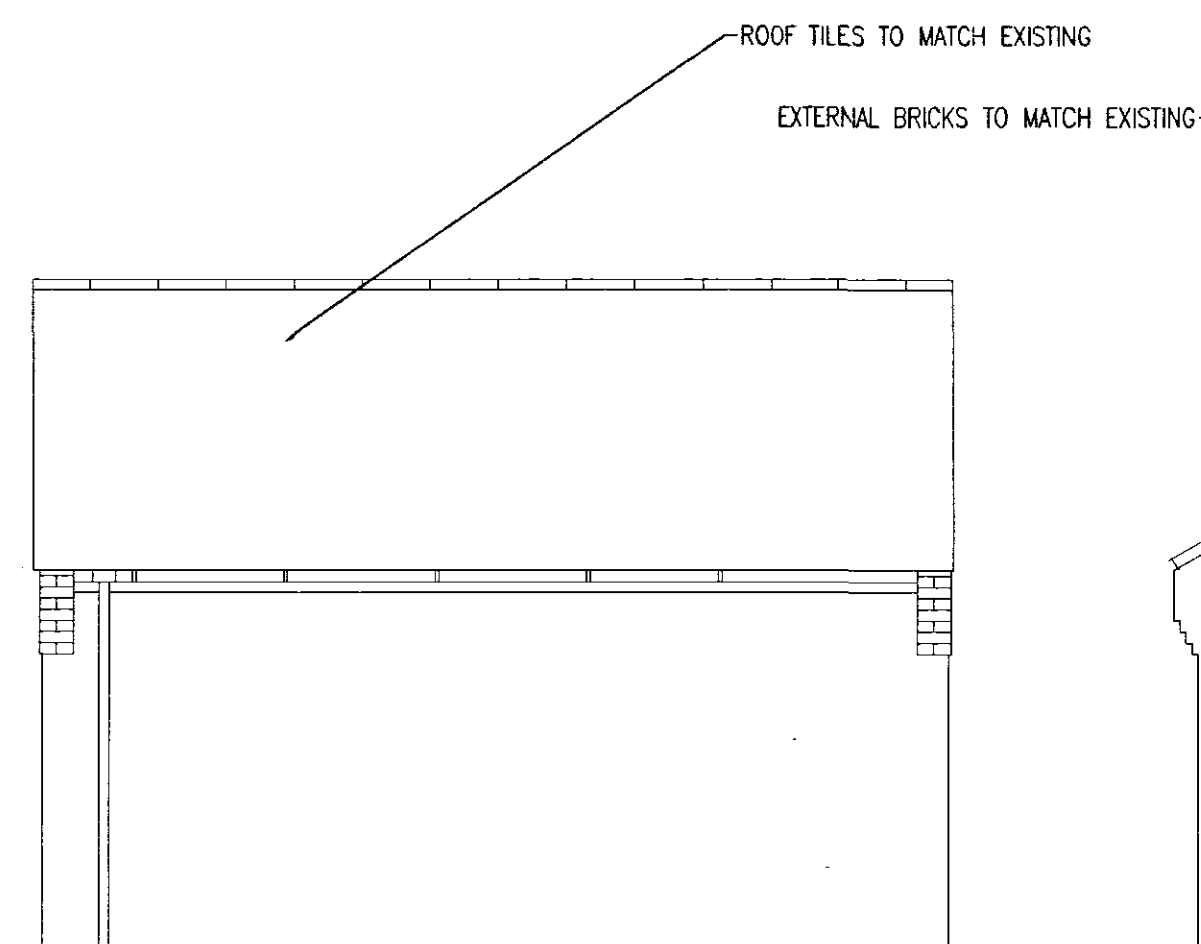

Side (WEST) Elevation

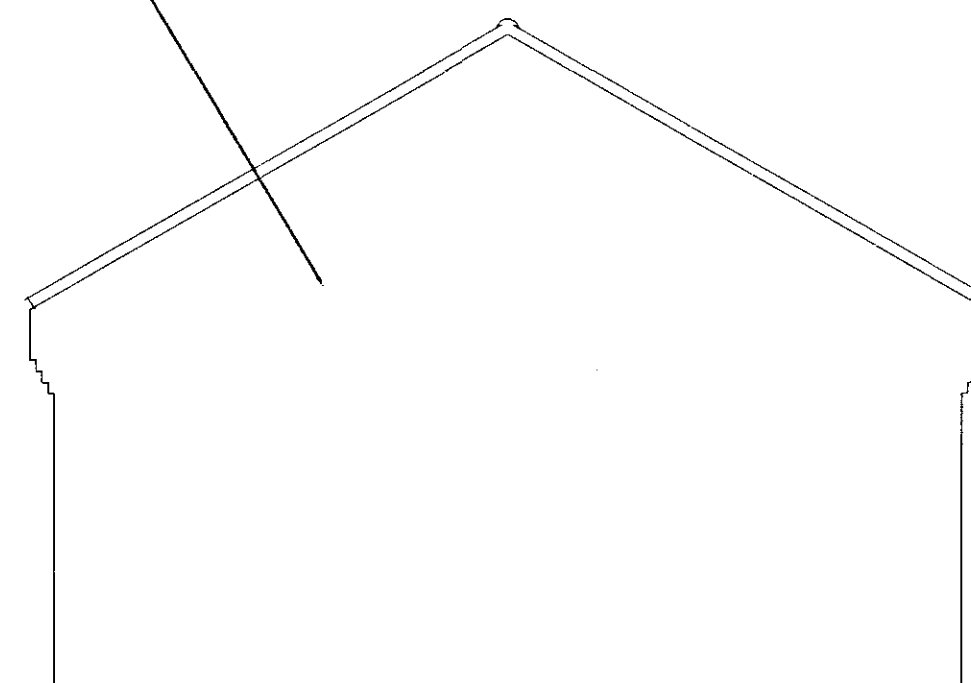


Rear Elevation

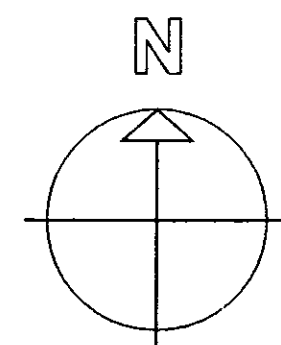

Ref:	Revision:	Date:

WENMAN BUILDING DESIGN Ltd.
2 Austendyke Road
Weston Hills
Spalding
Lincs. PE12 6BX
Tel/Fax 01775 724171
Mobile 0784 1718457

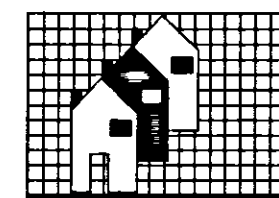

Project: PROPOSED DETACHED DOUBLE GARAGE

Client: MR & MRS NEAL
8 PENINE WAY
SPALDING,
LINCS

DRAWING:

FLOOR PLAN
PROPOSED ELEVATIONS
SITE PLAN
BLOCK PLAN

DRAWING N°:
WEN,

DRAWN BY:

DATE: JANUARY 2008

SCALES:
1:50 1:100 1:500 1:1250

[illegible]