

Contractor to check all Dimensions on site prior to ordering materials / commencing work. Do Not Scale from this Drawing - If in doubt then please ask



Site Block Plan
Scale 1:200

GENERAL CONDITIONS
Contractors are responsible for checking all dimensions on site when work commences and before ordering any materials. Any discrepancies should be brought to the attention of the Client for remedial action before commencing further.

All materials not specified to be of a standard suitable for the work proposed and be fit for purpose. All work to be in accordance with good building practice and all necessary BS codes for Workmanship on Building Sites.

Revisions

"D" - 12.01.11 - General Amendments
"C" - 12.10.10 - Amendments to Suit SHDC's Planning Dept
"B" - 07.07.10 - General Amendments
"A" - 21.05.10 - General Amendments

Client:

JP Builders Ltd

Site:

**Residential Development on Land to:
Rear of 49 Hawthorn Bank
Spalding**

Dwg Title:


Site Block Plan

SHDC
Planning & Development
14 FEB 2011
Ref: 010-11

remway
Design Ltd
2nd Floor - 5B Sheepmarket
Spalding
PE 11 1BH
Tel : 01775 768 921
e-mail: enquiries@remwaydesign.co.uk

Dwg Size	Drawing Number	Revision:
A1	1845-02	D

PLEASE NOTE:
Due to areas of the structure being covered, unexposed or otherwise inaccessible the notes / specifications of existing materials are subject to confirmation of site when it is feasible to expose the relevant areas of construction.

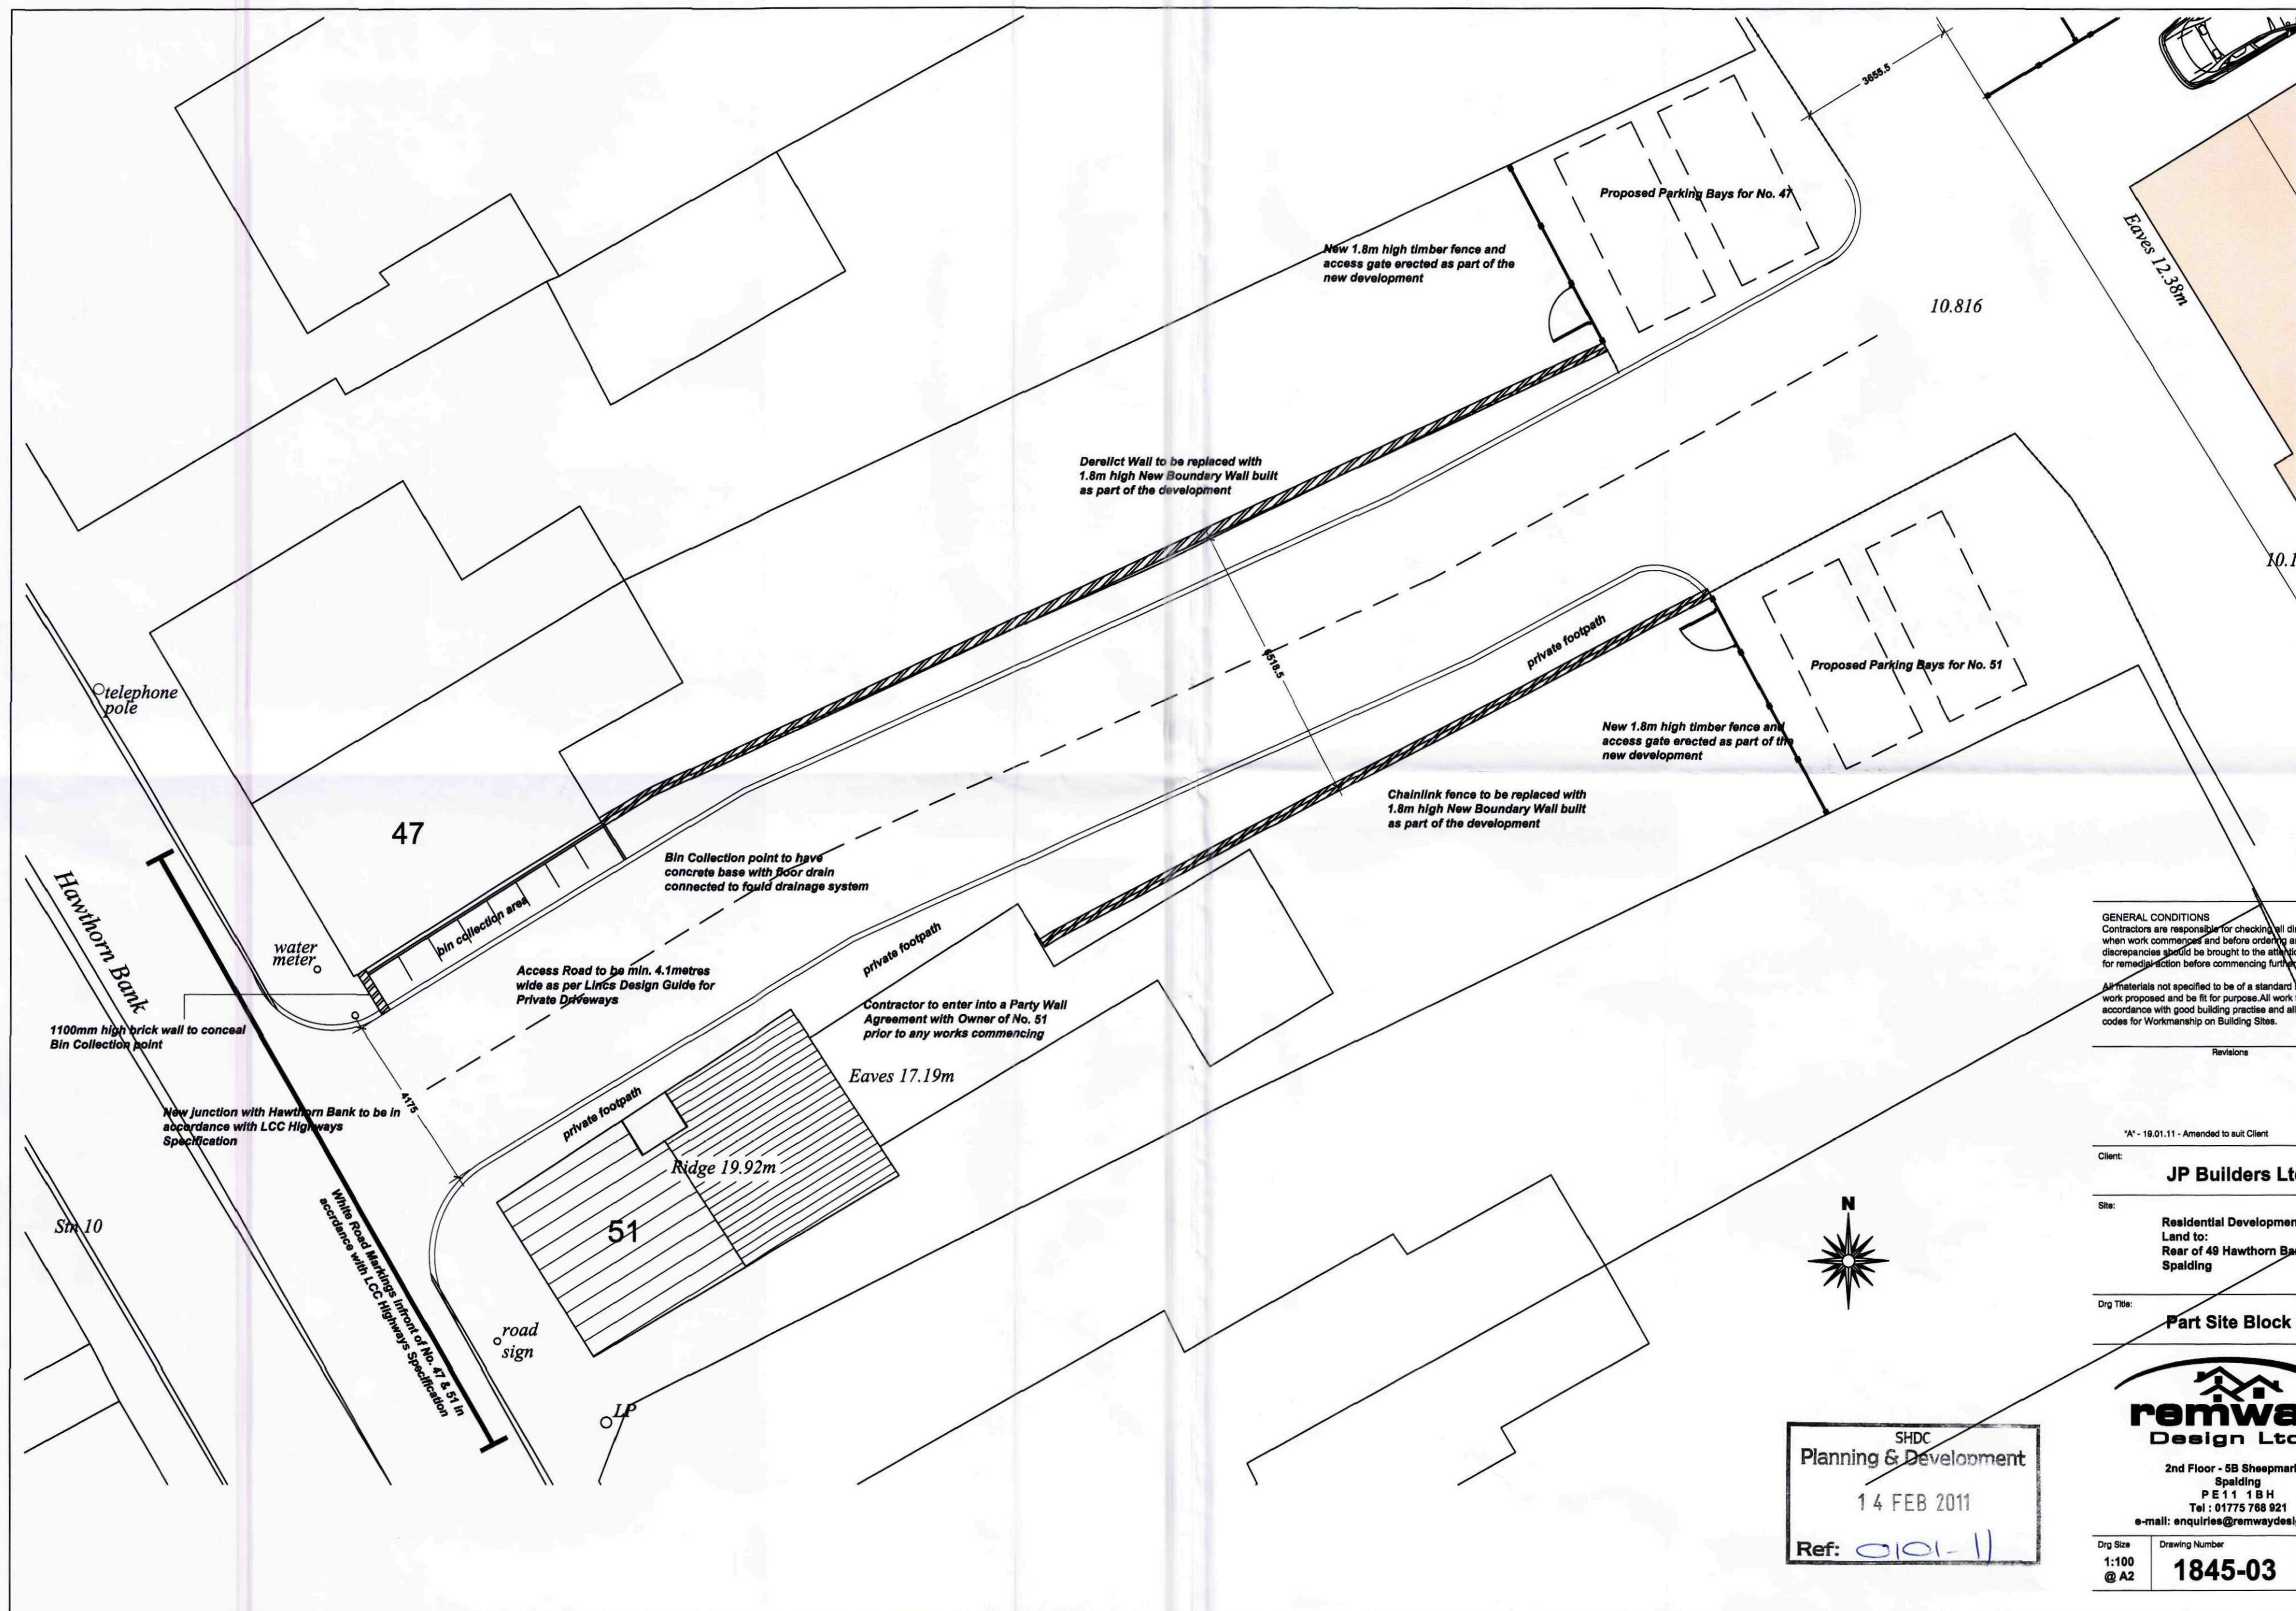

GENERAL CONDITIONS
Contractors are responsible for checking all dimensions on site when work commences and before ordering any materials. Any discrepancies should be brought to the attention of the Client for remedial action before commencing further work.

All materials not specified to be of a standard suitable for the work proposed and be fit for purpose. All work to be in accordance with good building practice and all necessary Building Codes for Workmanship on Building Sites.

Revisions

"A" - 18.01.11 - Amended to suit Client

Client:

JP Builders Ltd

Site:

Residential Development on Land to: Rear of 49 Hawthorn Bank Spalding

Dwg Title:

Part Site Block Plan

SHDC
Planning & Development
14 FEB 2011
Ref: 0101-11

remway Design Ltd

2nd Floor - 5B Sheepmarket Spalding
PE 11 1BH
Tel: 01775 768 921
e-mail: enquiries@remwaydesign.co.uk

Dwg Size
1:100
@ A2

Drawing Number
1845-03

Revision:
"A"