


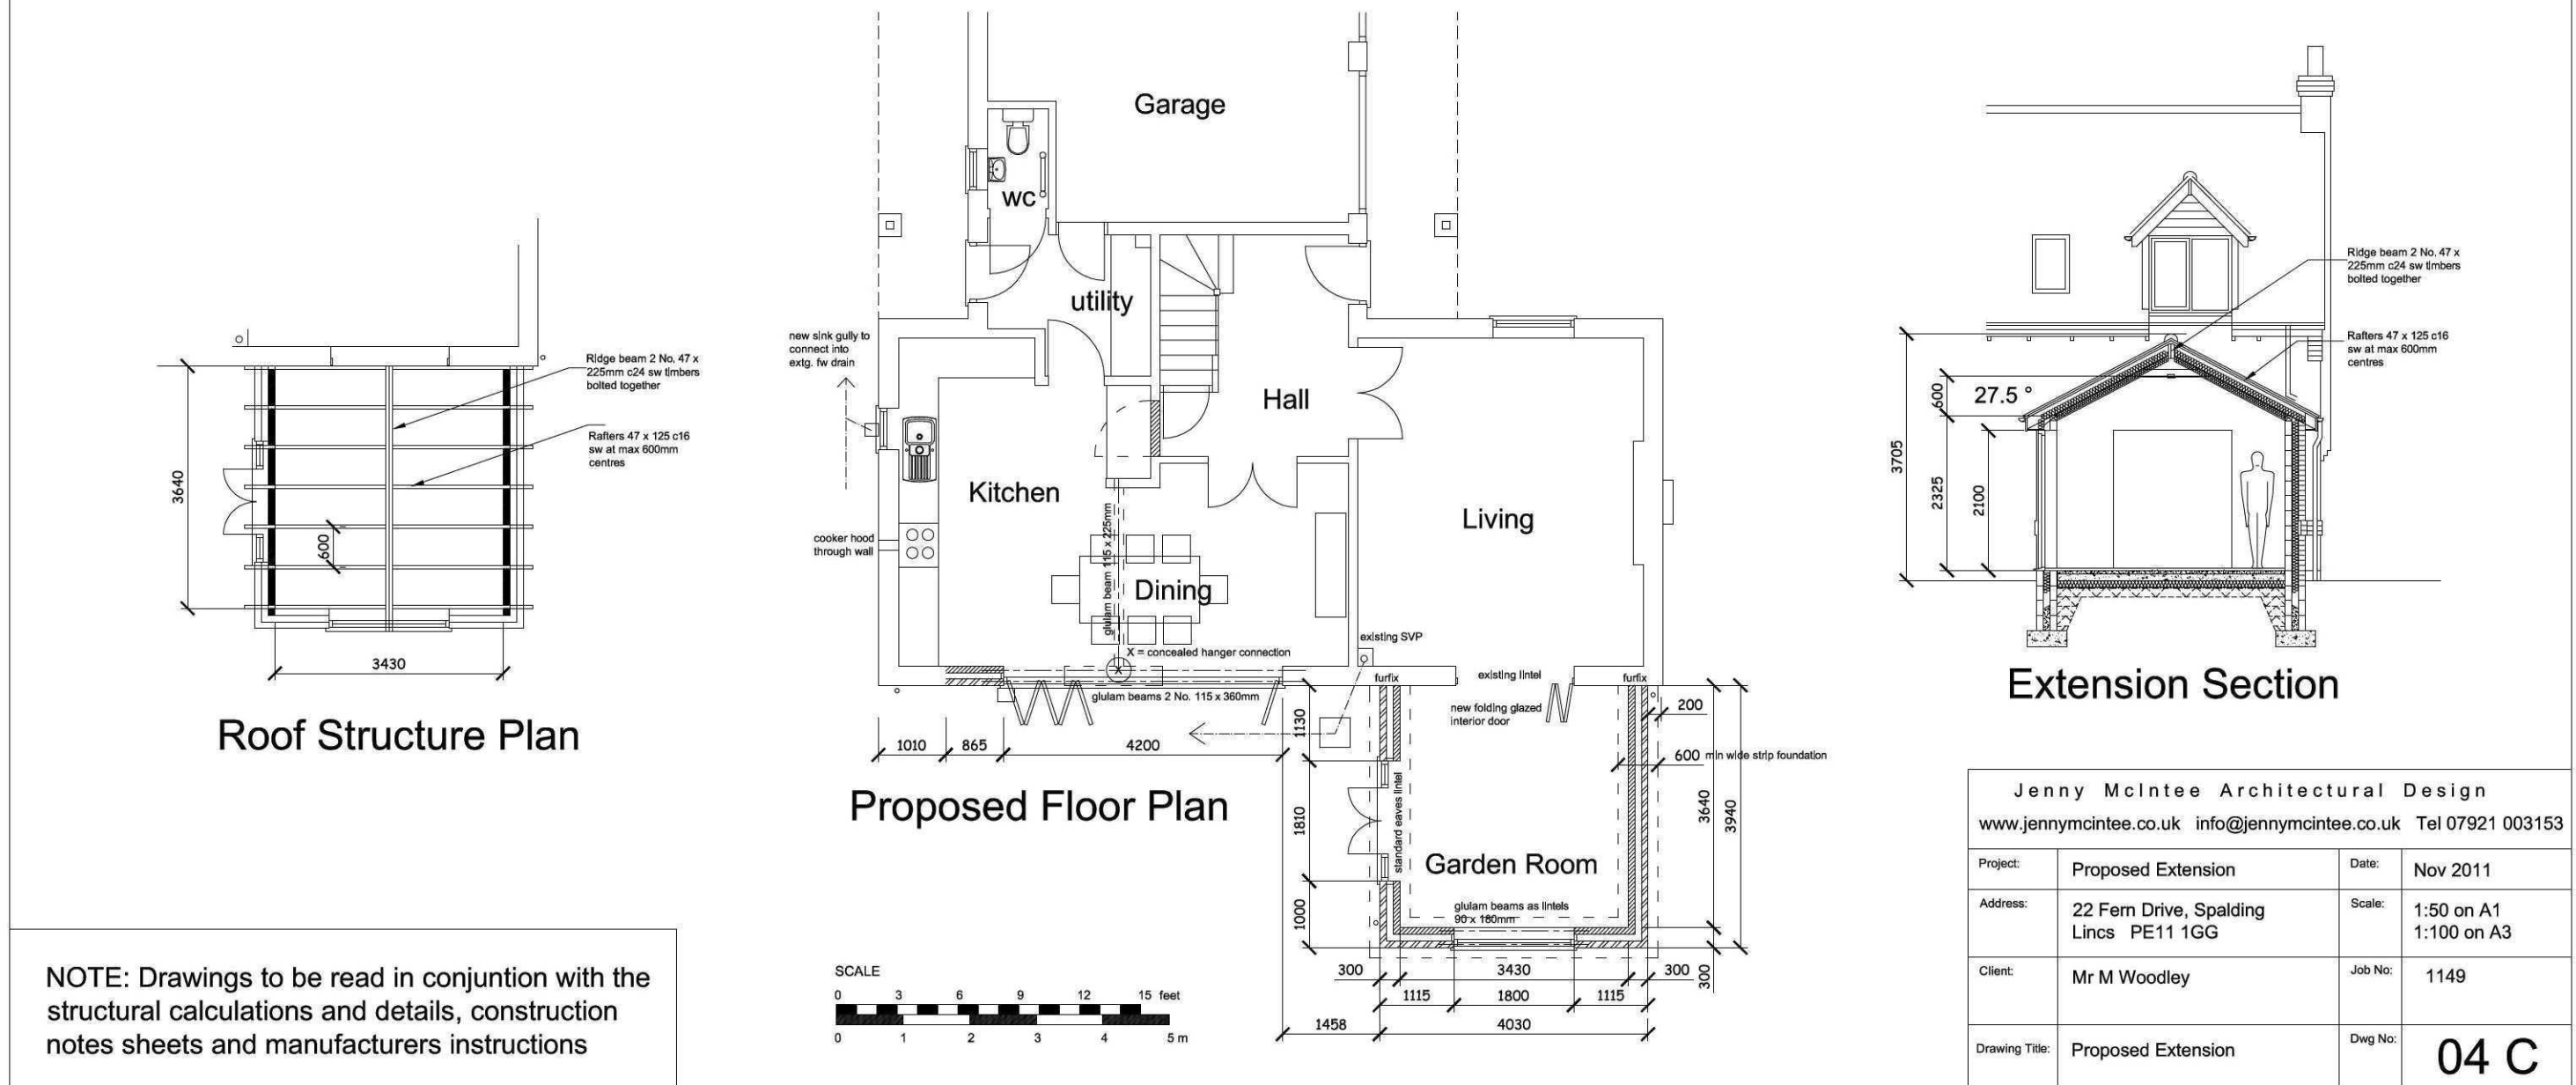

NOTE: Drawings to be read in conjunction with the structural calculations and details, construction notes sheets and manufacturers instructions