


Contractor to check all Dimensions on site prior to ordering materials / commencing work. Do Not Scale from this Drawing - If in doubt then please ask

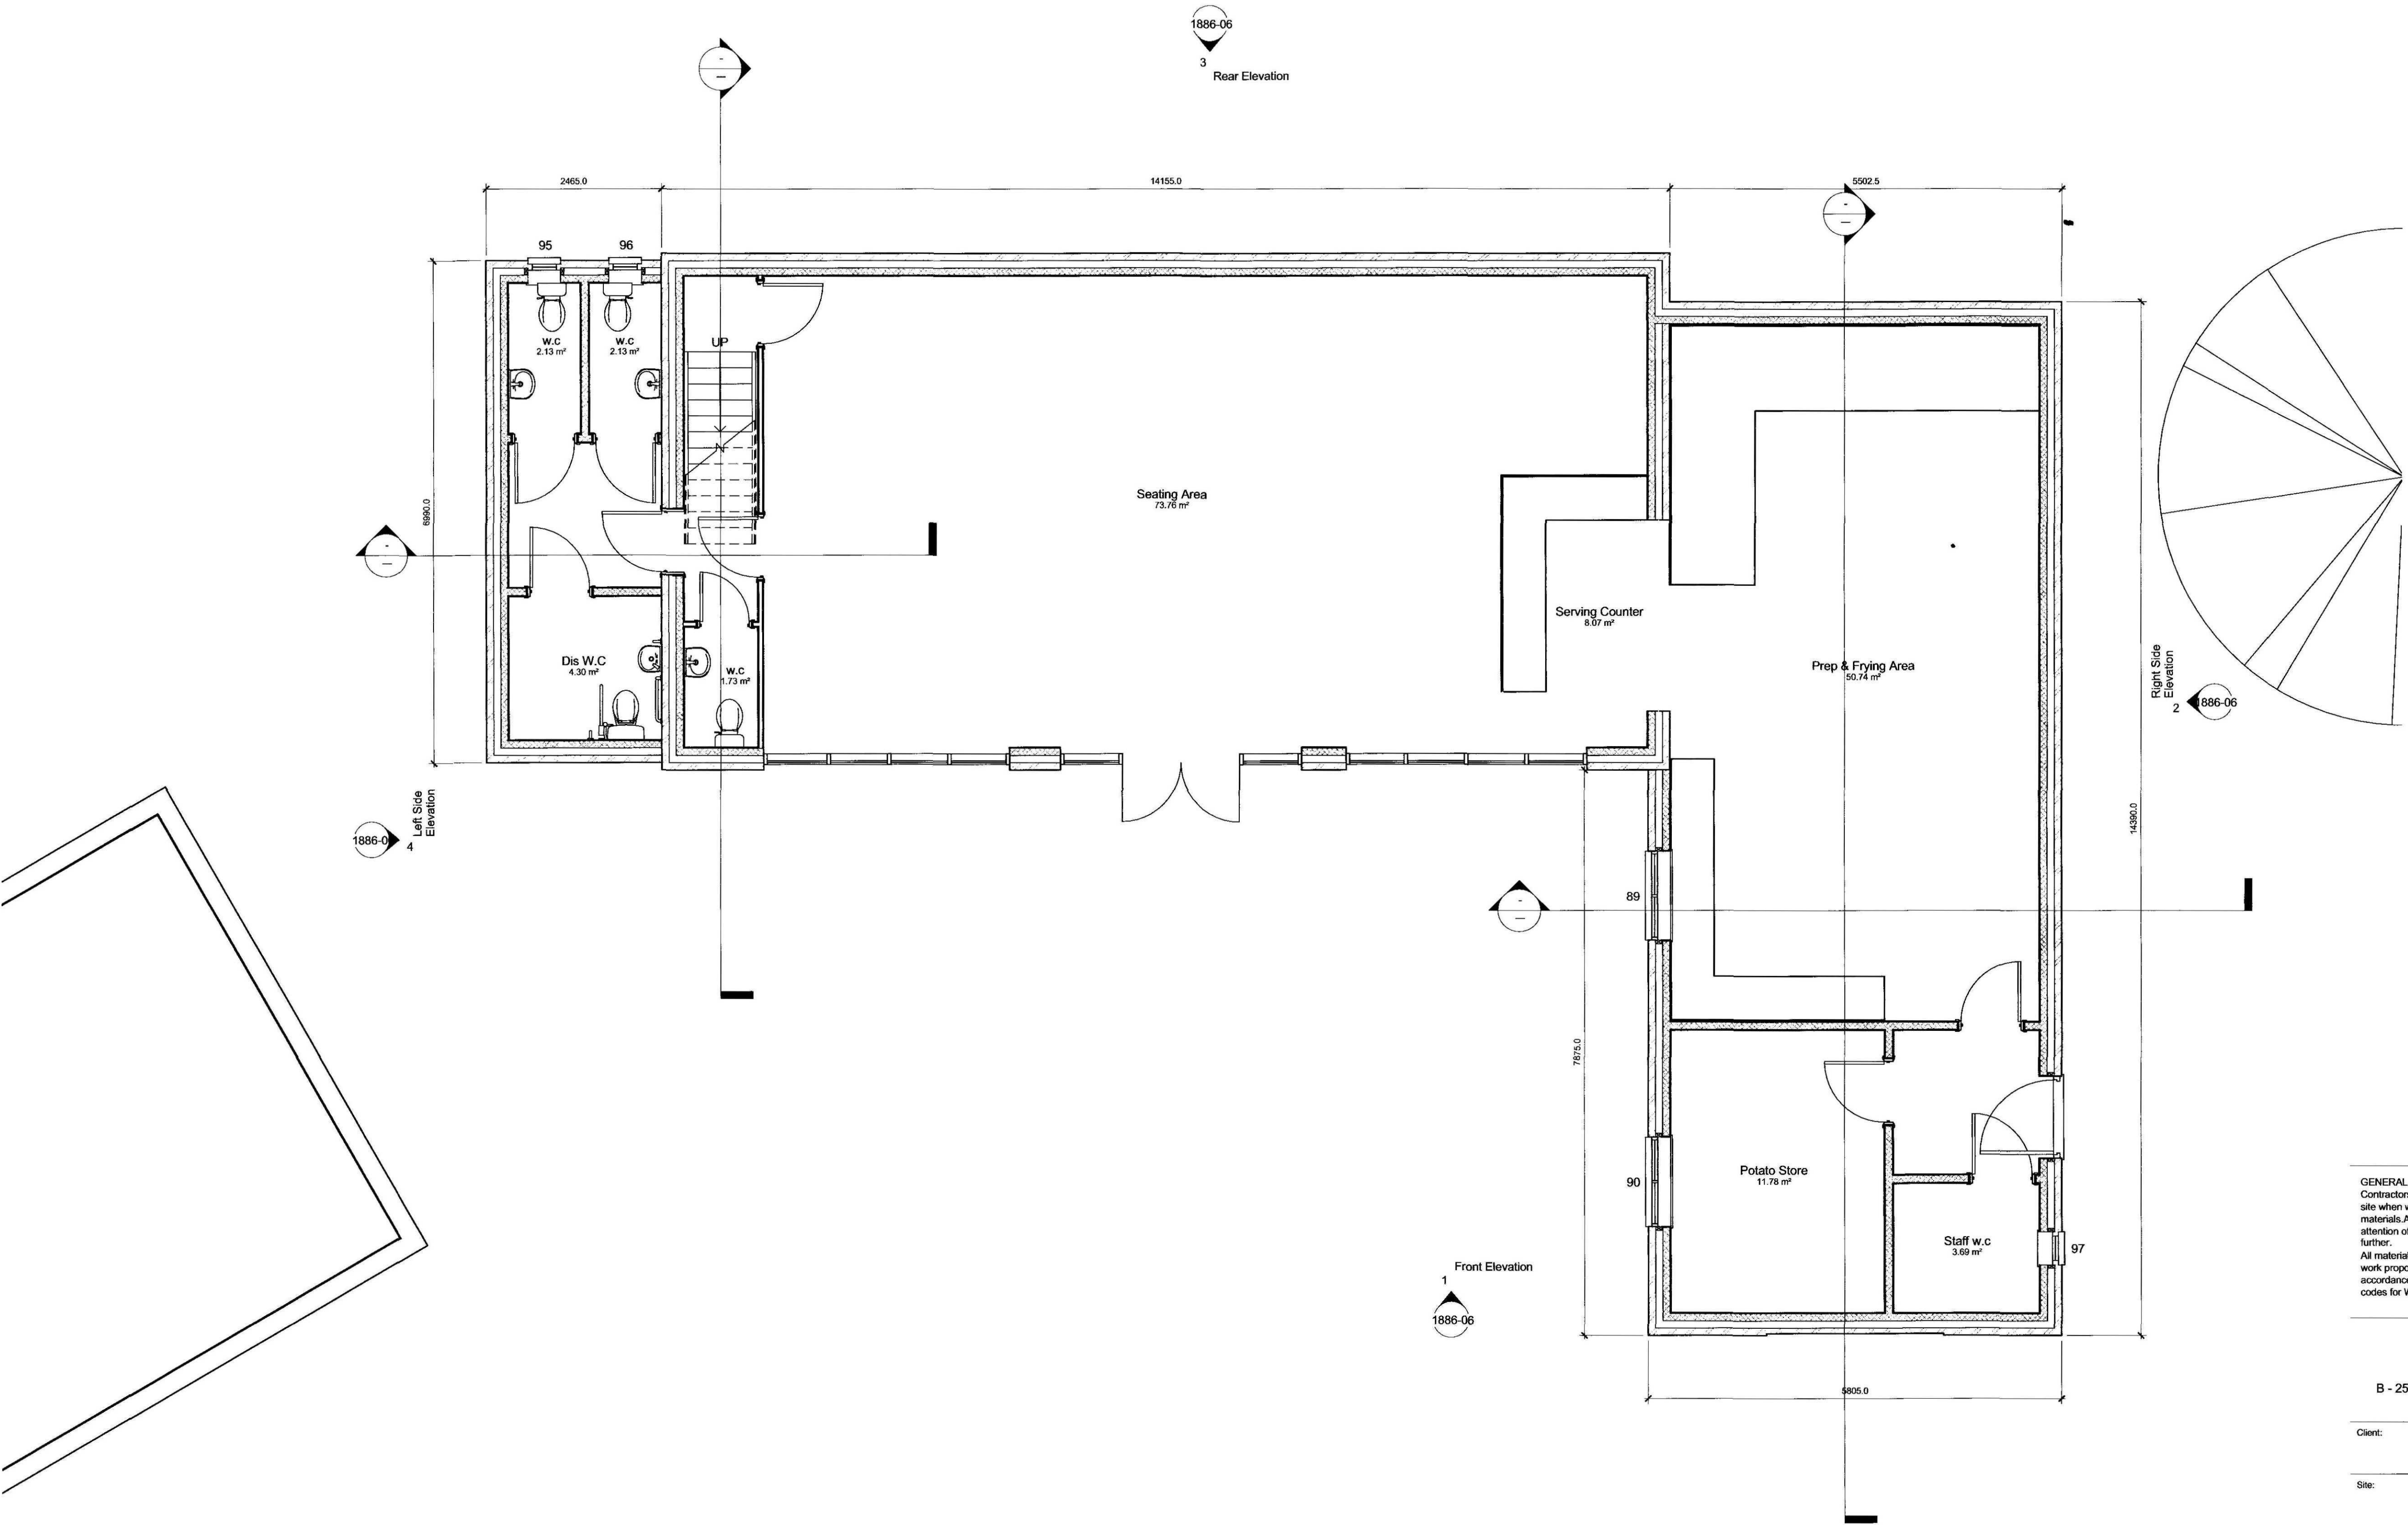

1 Ground Floor
1:50

GENERAL CONDITIONS
Contractors are responsible for checking all dimensions on site when work commences and before ordering any materials. Any discrepancies should be brought to the attention of the Client for remedial action before commencing further work.
All materials not specified to be of a standard suitable for the work proposed and be fit for purpose. All work to be in accordance with good building practice and all necessary BS codes for Workmanship on Building Sites.

B - 25.10.11 - Scheme Revised
Revisions

Client: Jack's Fish Bar

Site: Proposed Fish and Chip Restaurant at Camelgate, Spalding

Dwg Title: Proposed Plans

remway
Design Ltd
2nd Floor - 5B Sheepmarket
Spalding
PE11 1BH
Tel: 01775 768 921
e-mail: enquiries@remwaydesign.co.uk

Issued For Clients Comments / Approval Only

Drawing Number
a1 1886-04
Revision:
B

AMEND
Ref. A2

SHDC
Planning & De
21 NOV
Ref: 0105