


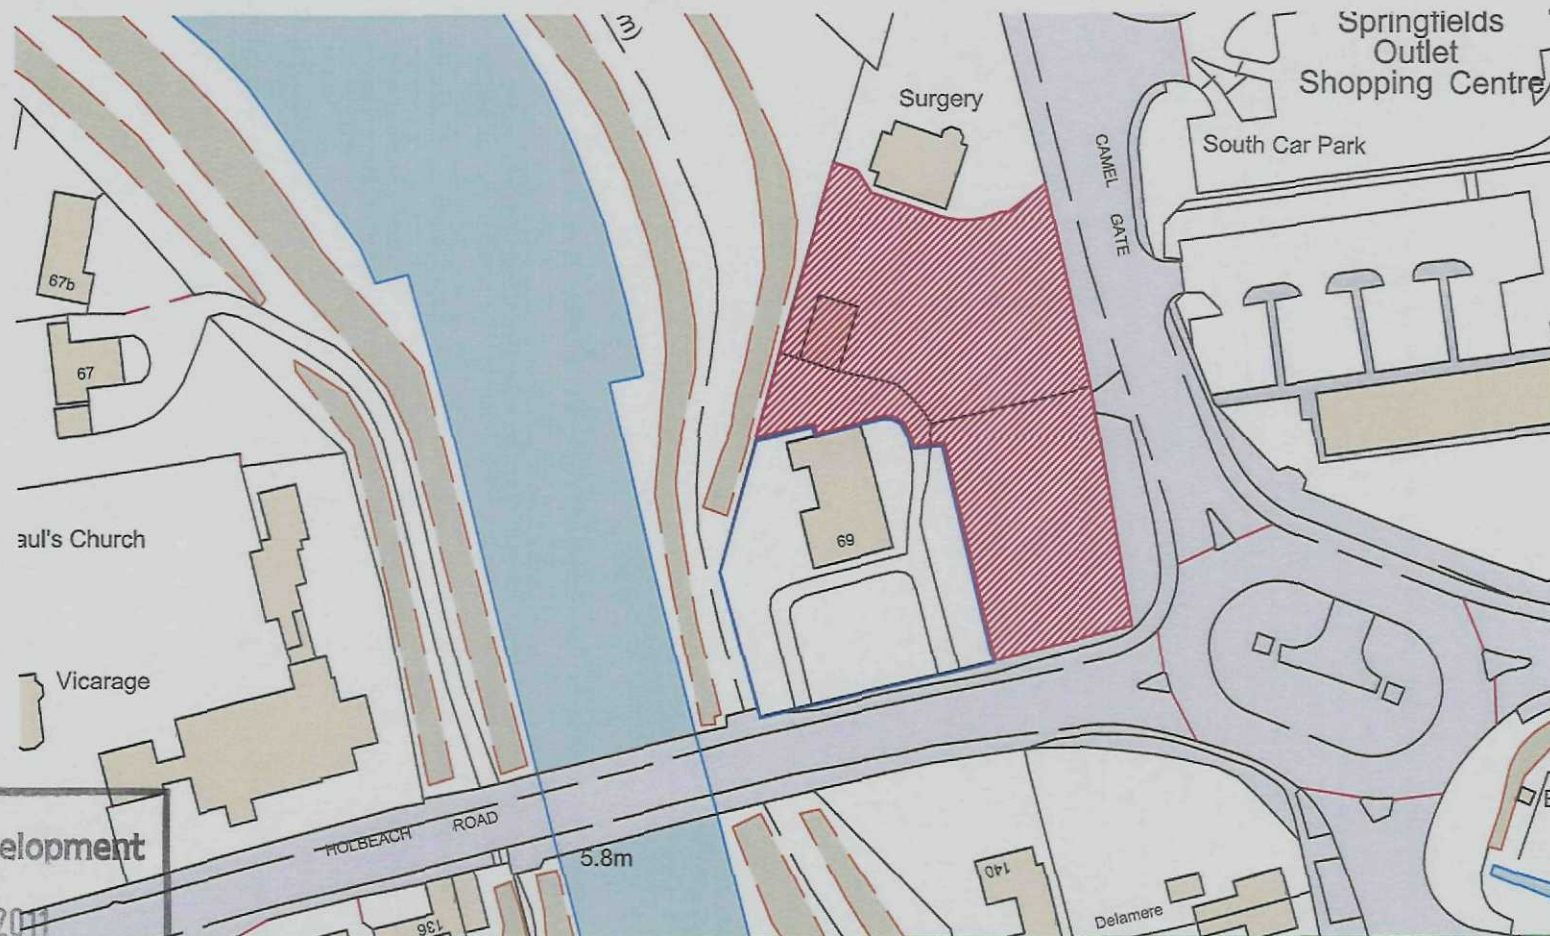

SHDC
Planning & Development

16 FEB 2011

Ref: 0109-11

Site Location Plan

Scale 1:1250



2nd Floor - 5B Sheepmarket
Spalding
PE11 1BH
Tel: 01775 768 921
e-mail: enquiries@remwaydesign.co.uk

Site:

New Fish & Chip Shop &
Restaurant at:
Camelgate
Spalding

Client:


"Jacks Fish Bar"

Date: *****

Scale: as noted

Drawing No:

1886 - 01

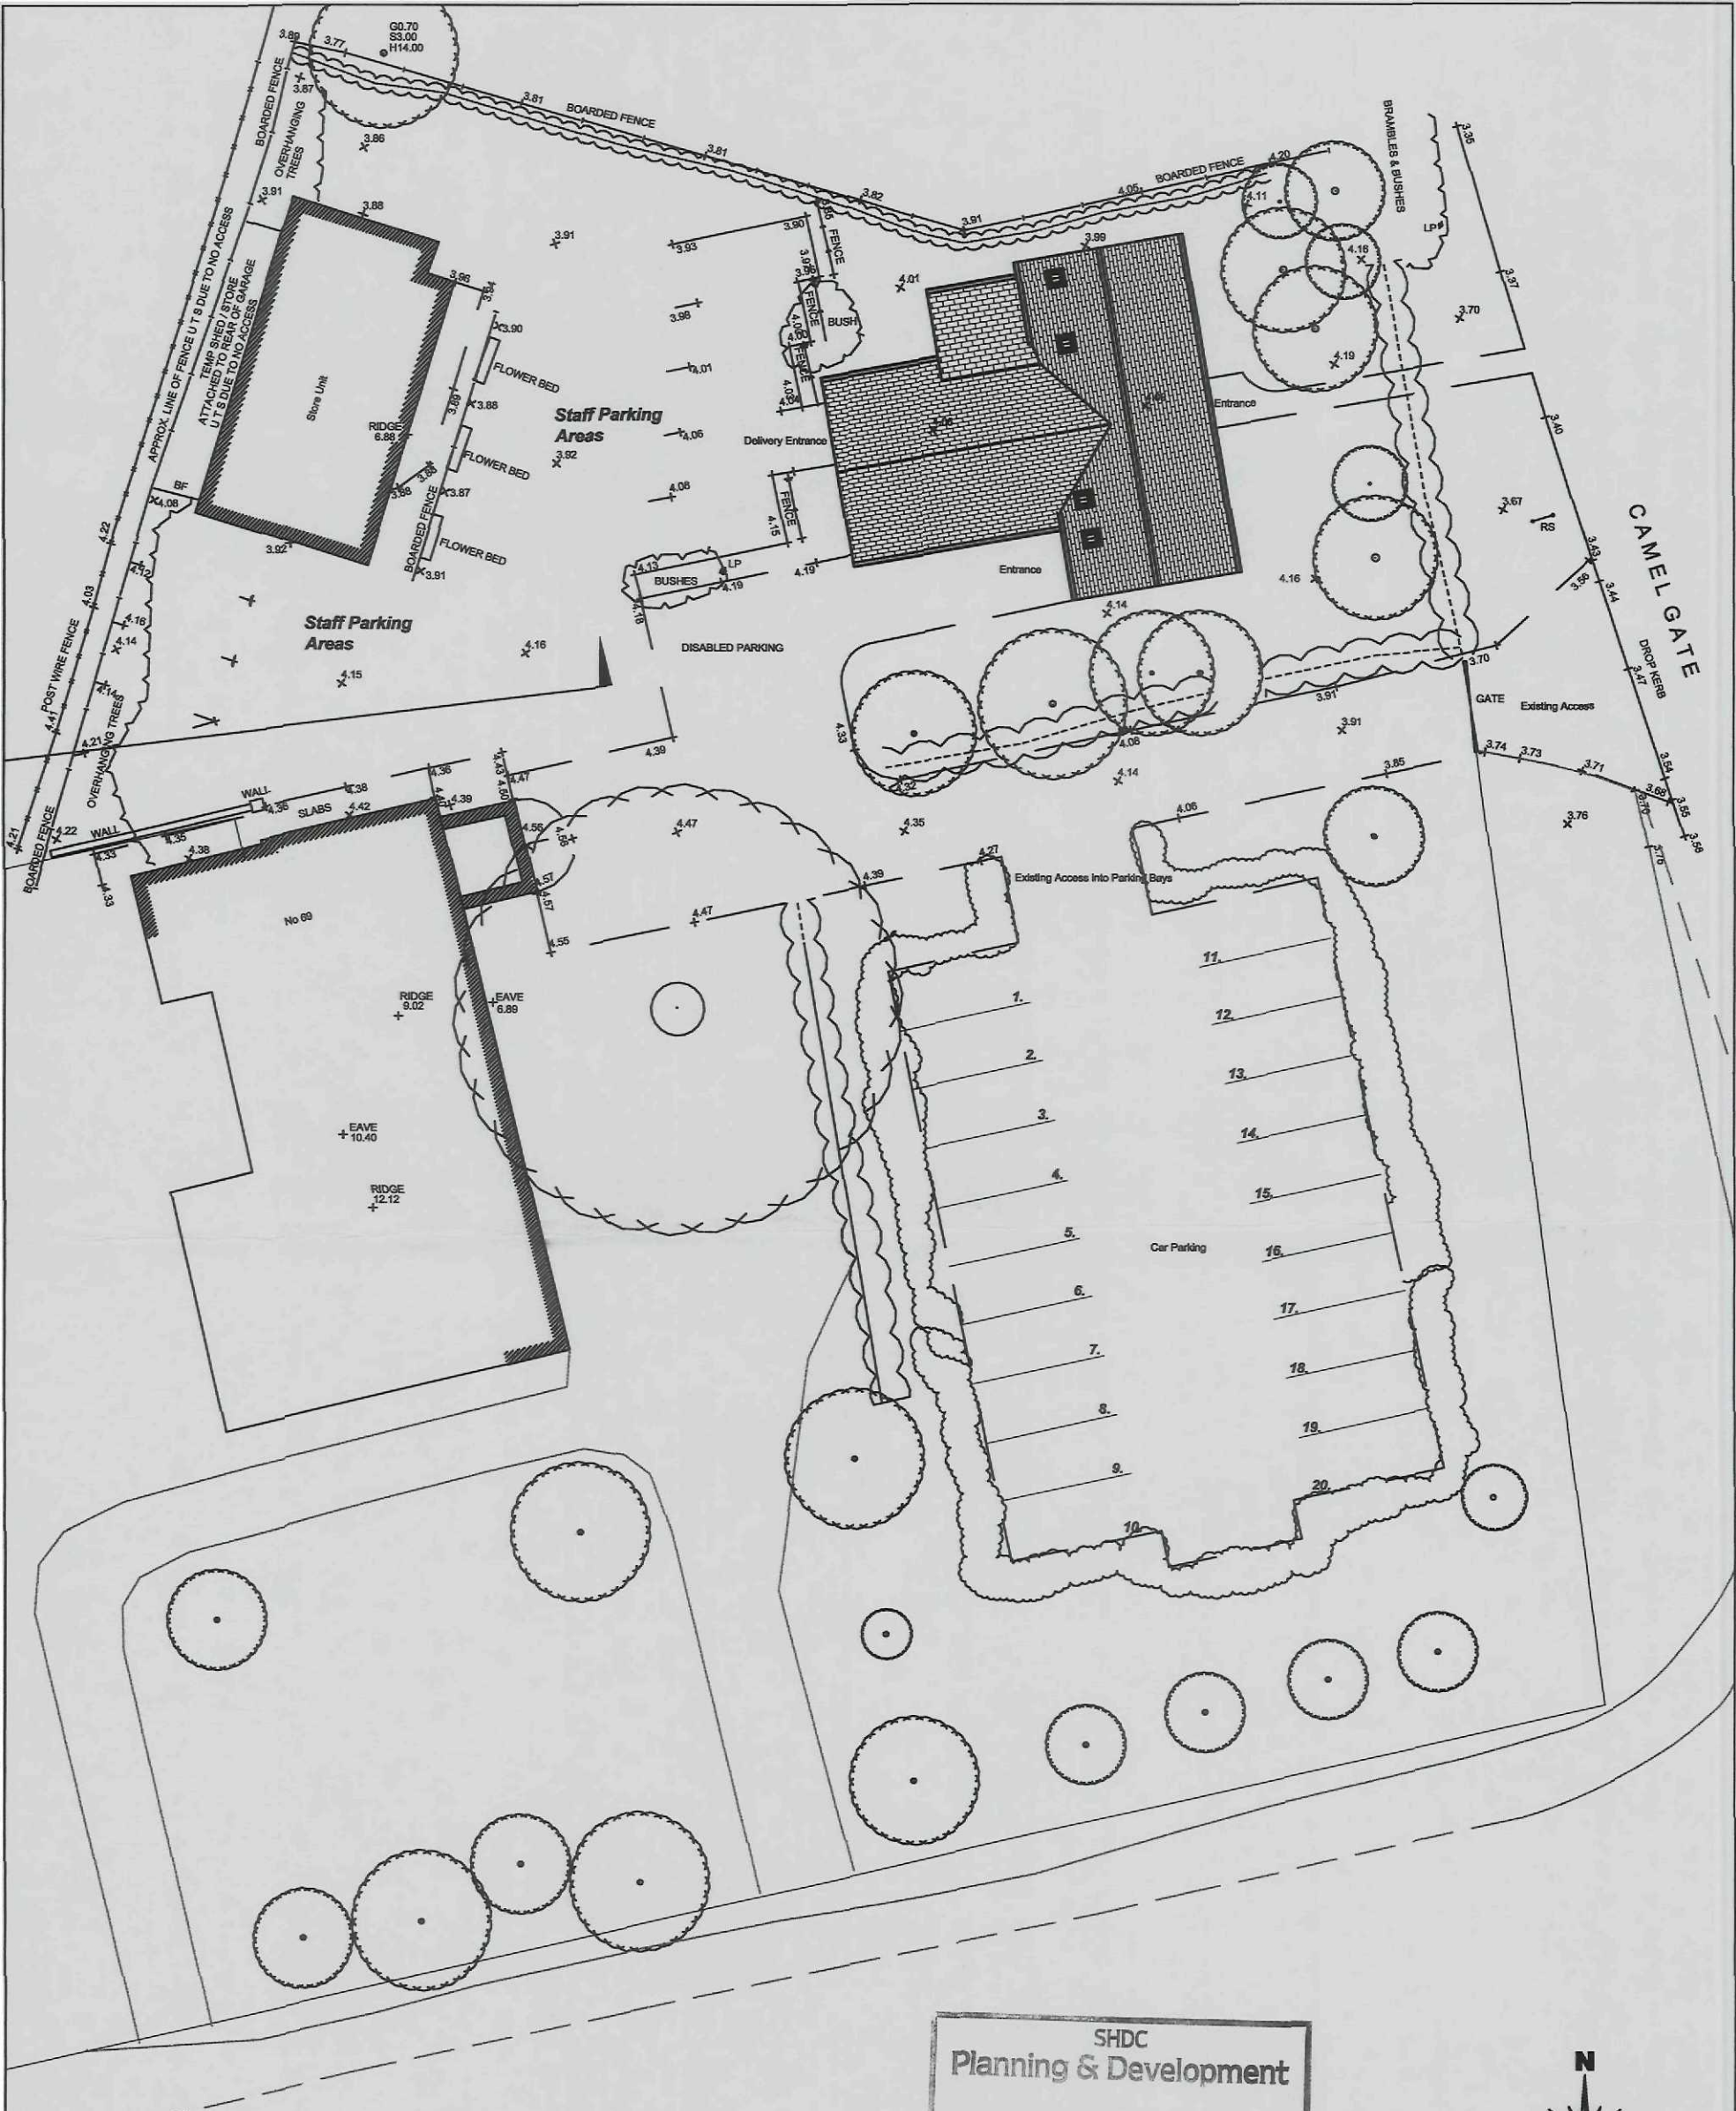

Proposed Site Block Plan

Scale 1:250

SHDC
Planning & Development
16 FEB 2011
Ref: 0109-11



2nd Floor - 5B Sheepmarket
Spalding
PE11 1BH
Tel: 01775 768 921
e-mail: enquiries@remwaydesign.co.uk

Site :
New Fish & Chip Shop & Restaurant at:
Camelgate
Spalding

Client :
"Jacks Fish Bar"

Date : *****
Scale : as noted
Drawing No:
1886 - 03



Existing Site Block Plan

Scale 1:250

SHDC
Planning & Development
16 FEB 2011
Ref: 0109-11




2nd Floor - 5B Sheepmarket
Spalding
PE11 1BH
Tel: 01775 768 921
e-mail: enquiries@remwaydesign.co.uk


Site :
New Fish & Chip Shop &
Restaurant at:
Camelgate
Spalding

Client :
"Jacks Fish Bar"

Date : ★★★★★
Scale : as noted
Drawing No:
1886 - 02

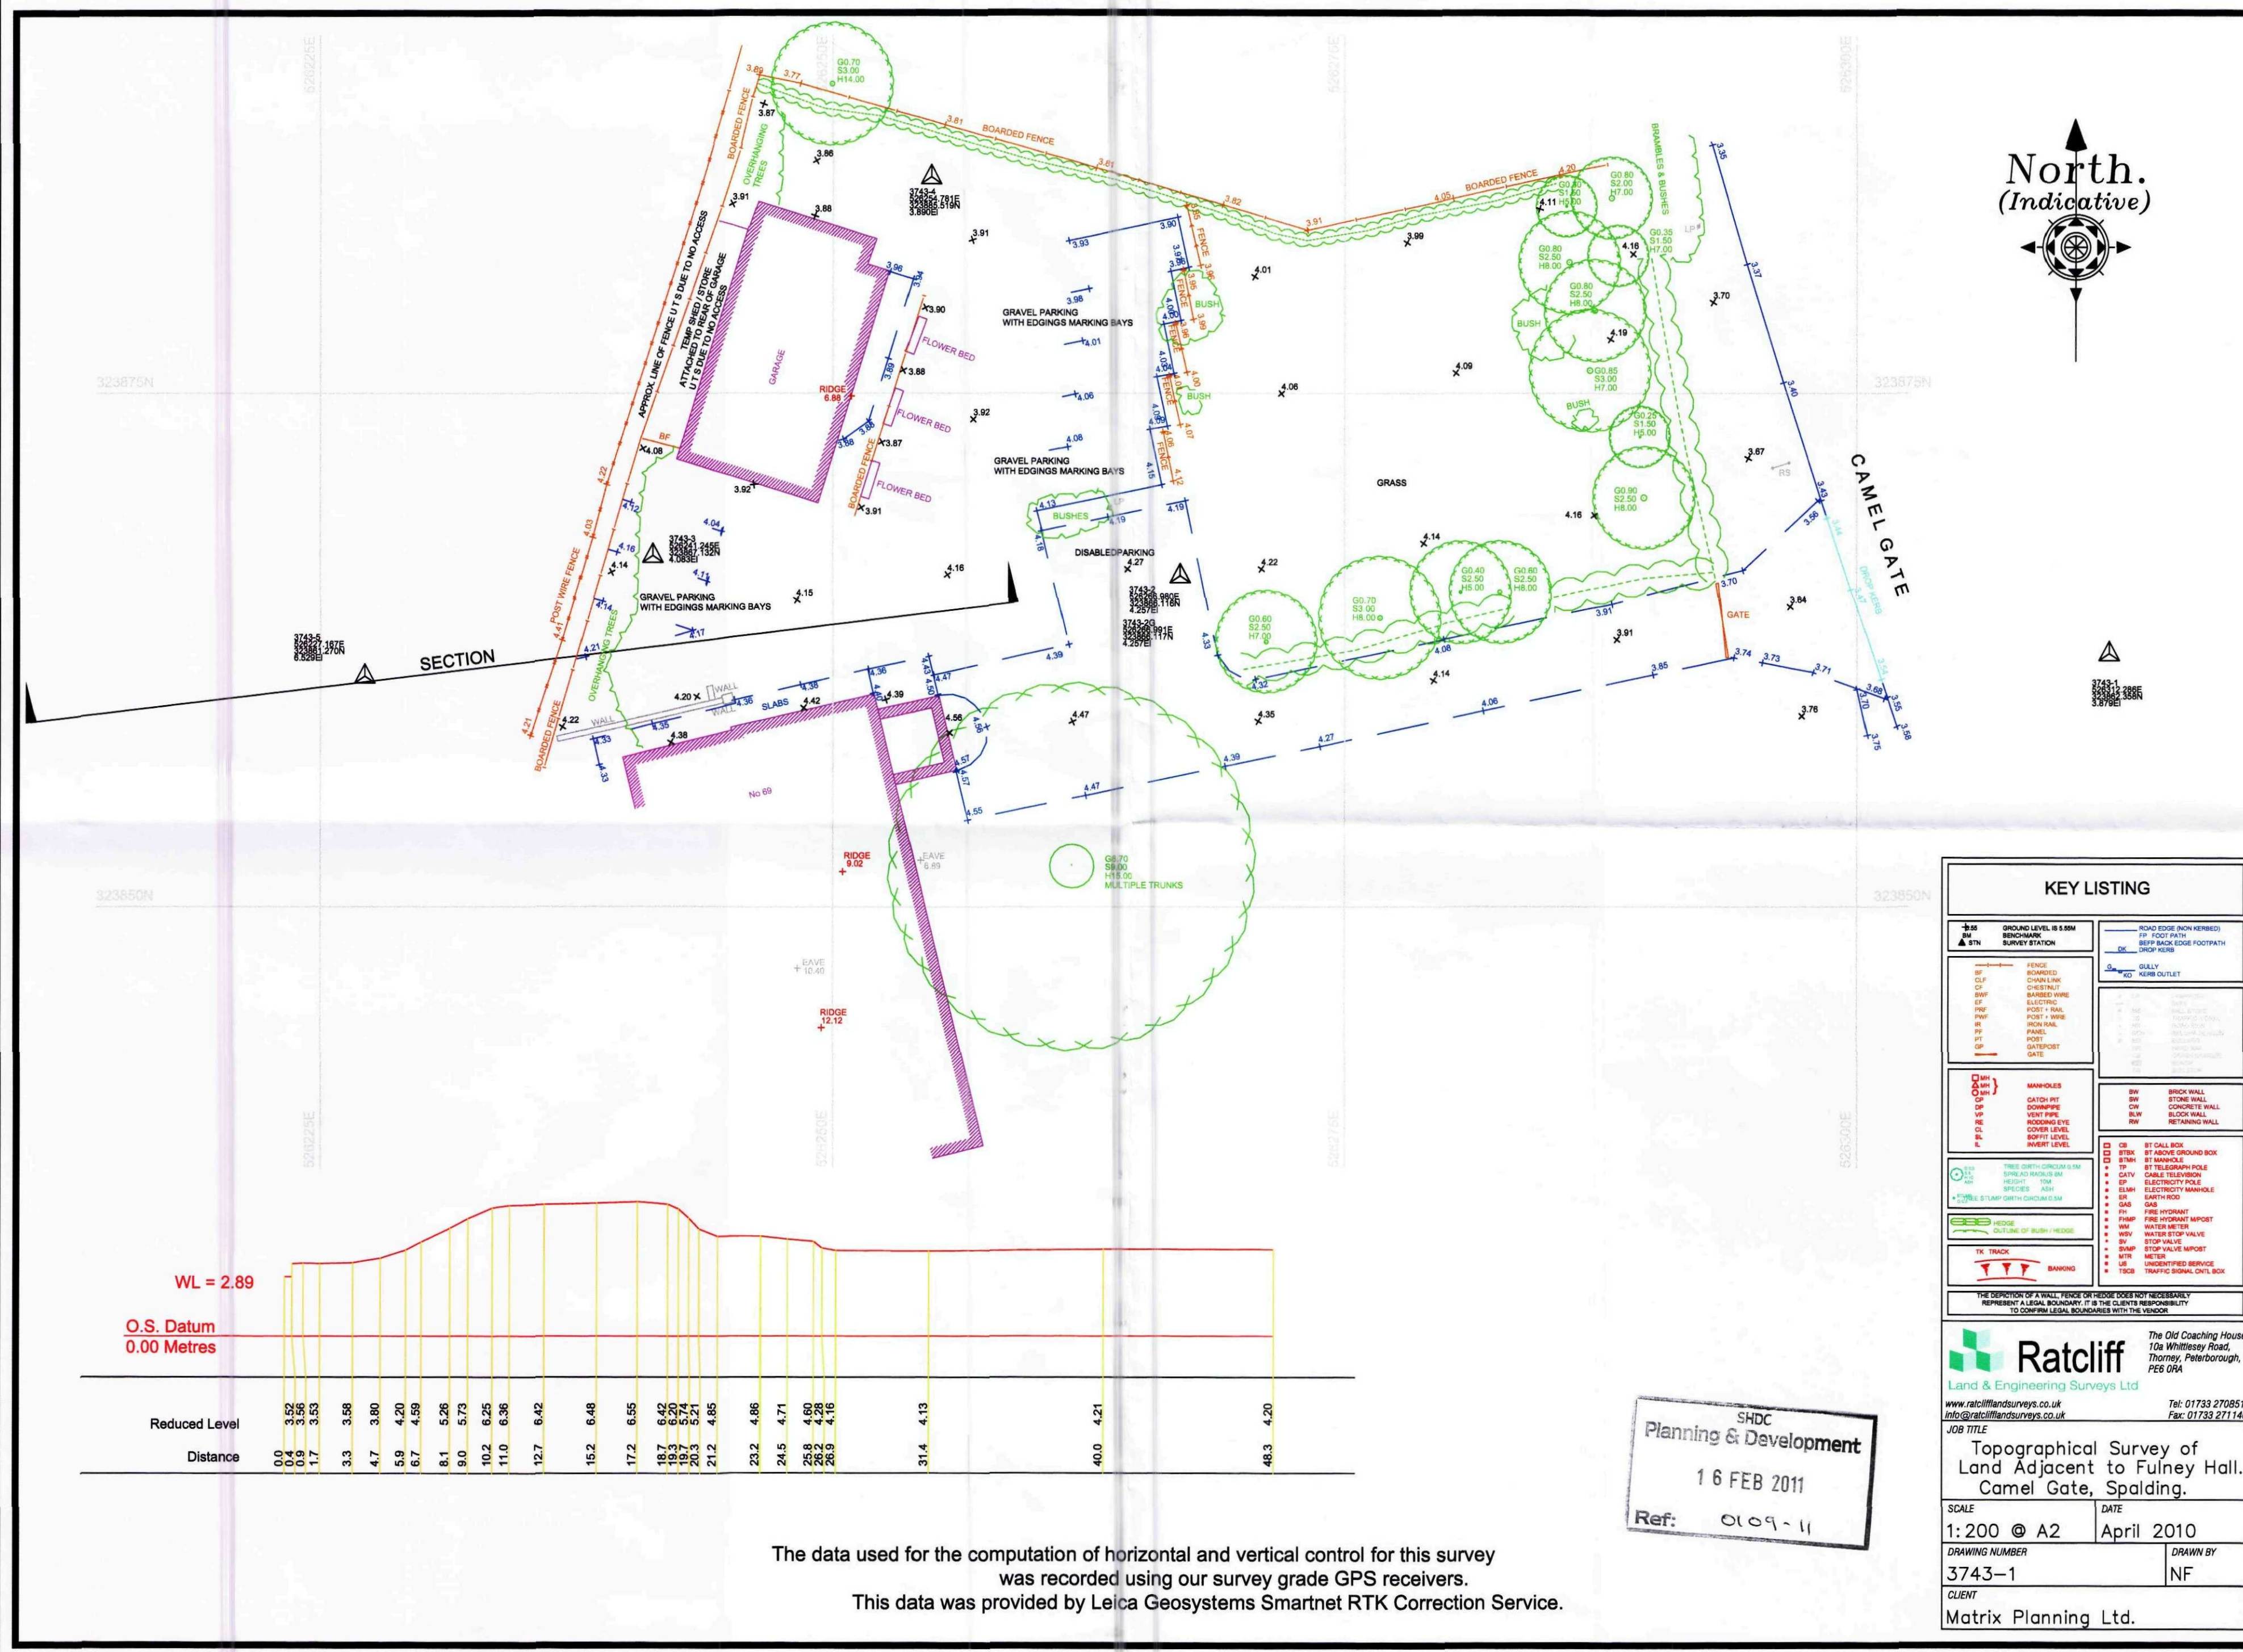

Contractor to check all Dimensions on site prior to ordering materials / commencing work. Do Not Scale from this Drawing - If in doubt then please ask

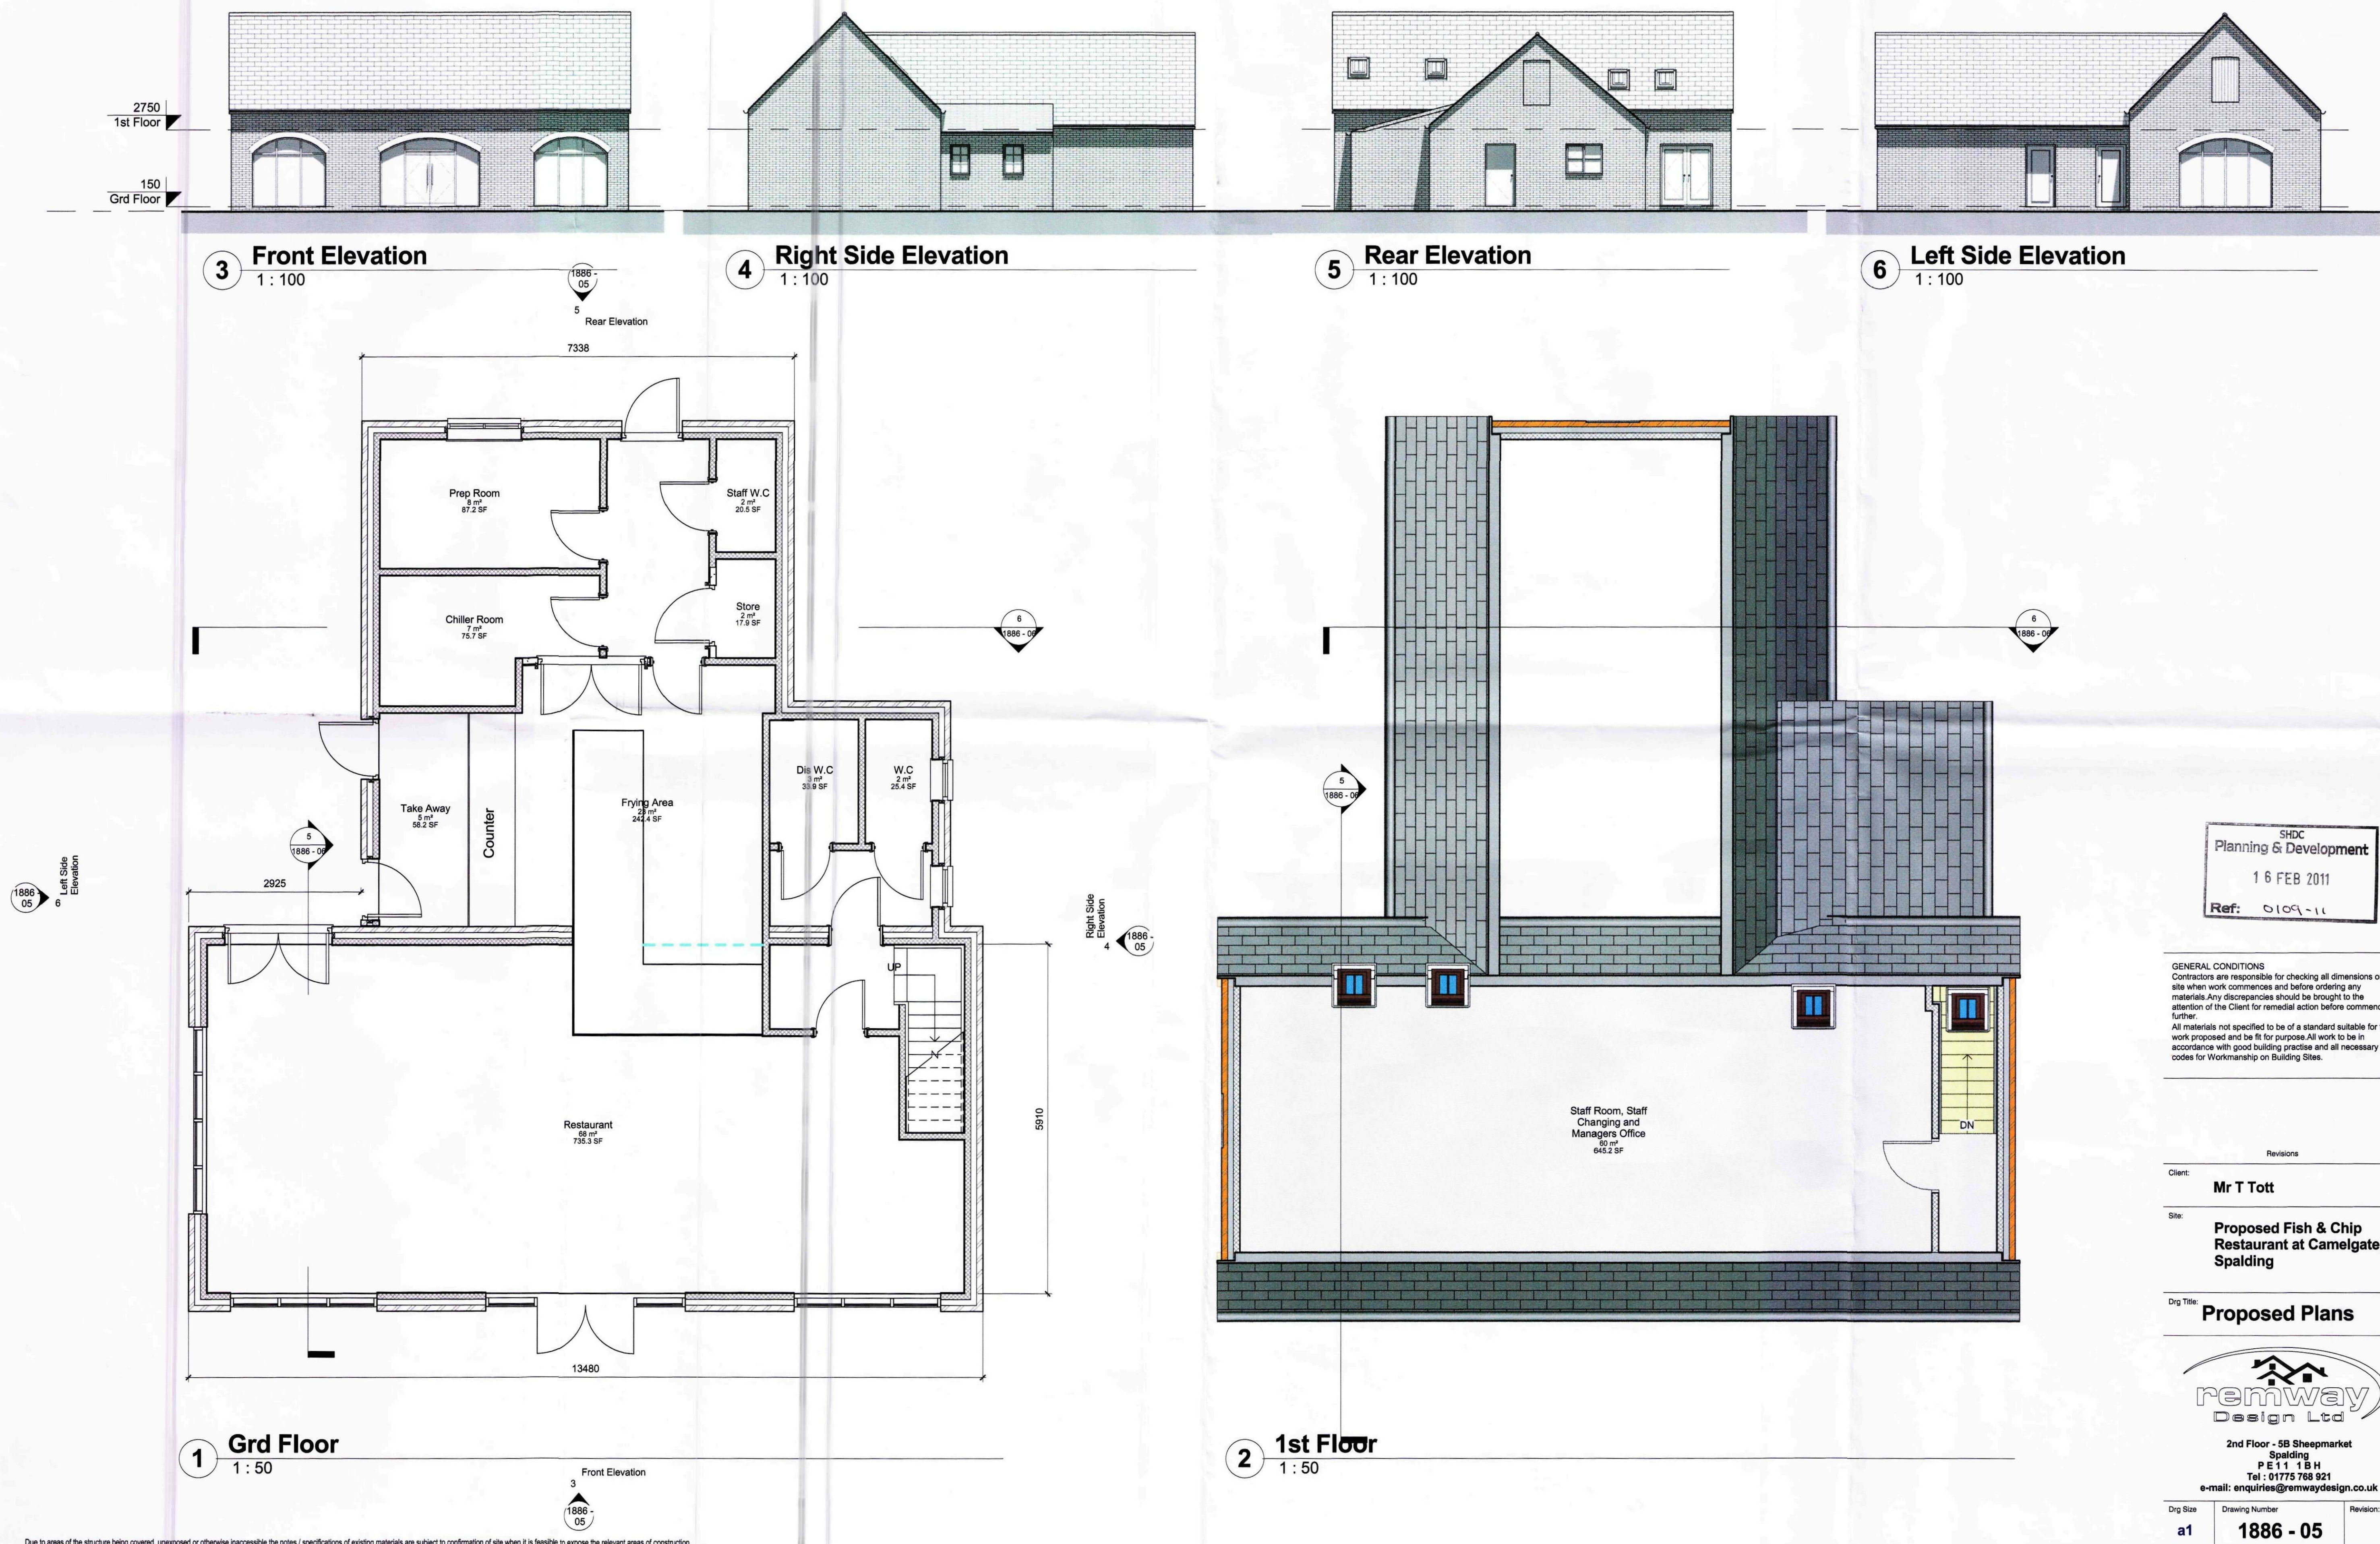

SHDC
Planning & Development
16 FEB 2011
Ref: 0109-11

GENERAL CONDITIONS
Contractors are responsible for checking all dimensions on site when work commences and before ordering any materials. Any discrepancies should be brought to the attention of the Client for remedial action before commencing further work.
All materials not specified to be of a standard suitable for the work proposed and be fit for purpose. All work to be in accordance with good building practice and all necessary BS codes for Workmanship on Building Sites.

Revisions
Client: Mr T Tott
Site: Proposed Fish & Chip Restaurant at Camelgate, Spalding


Drp Title: Proposed Plans

remway
Design Ltd
2nd Floor - 5B Sheepmarket
Spalding
PE11 1BH
Tel: 01775 768 921
e-mail: enquiries@remwaydesign.co.uk

Drp Size	Drawing Number	Revision:
a1	1886 - 05	

Due to areas of the structure being covered, unexposed or otherwise inaccessible the notes / specifications of existing materials are subject to confirmation of site when it is feasible to expose the relevant areas of construction.


Contractor to check all Dimensions on site prior to ordering materials / commencing work.Do Not Scale from this Drawing - If in doubt then please ask

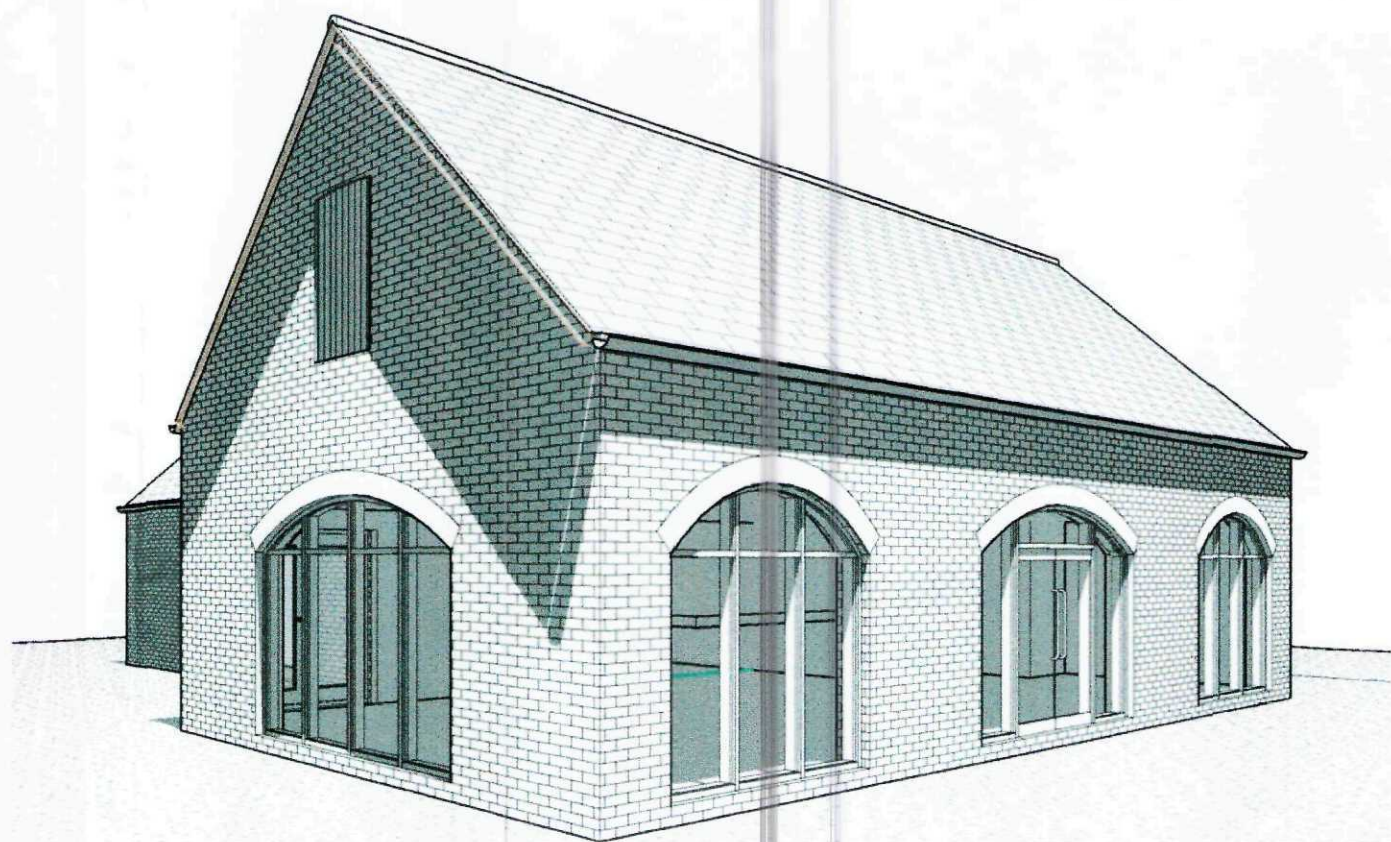


1 3D View Front Left




3 3D View Rear 2

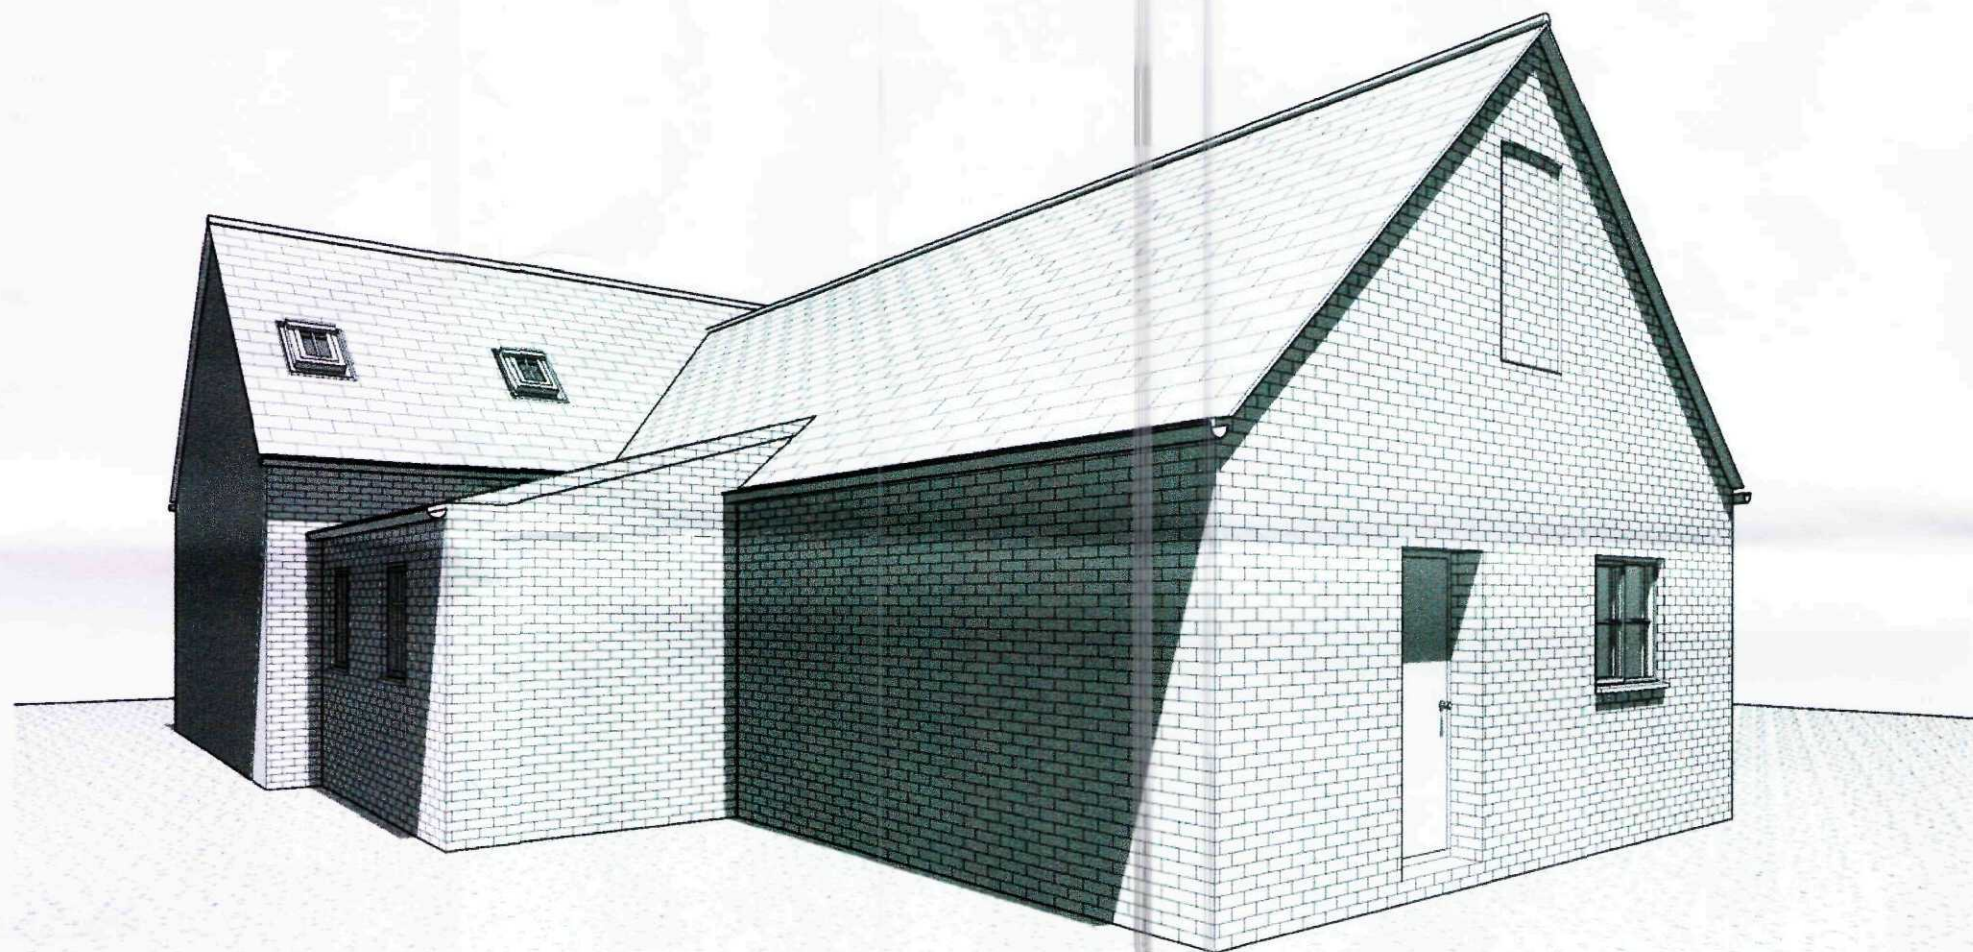


2 3D View Rear

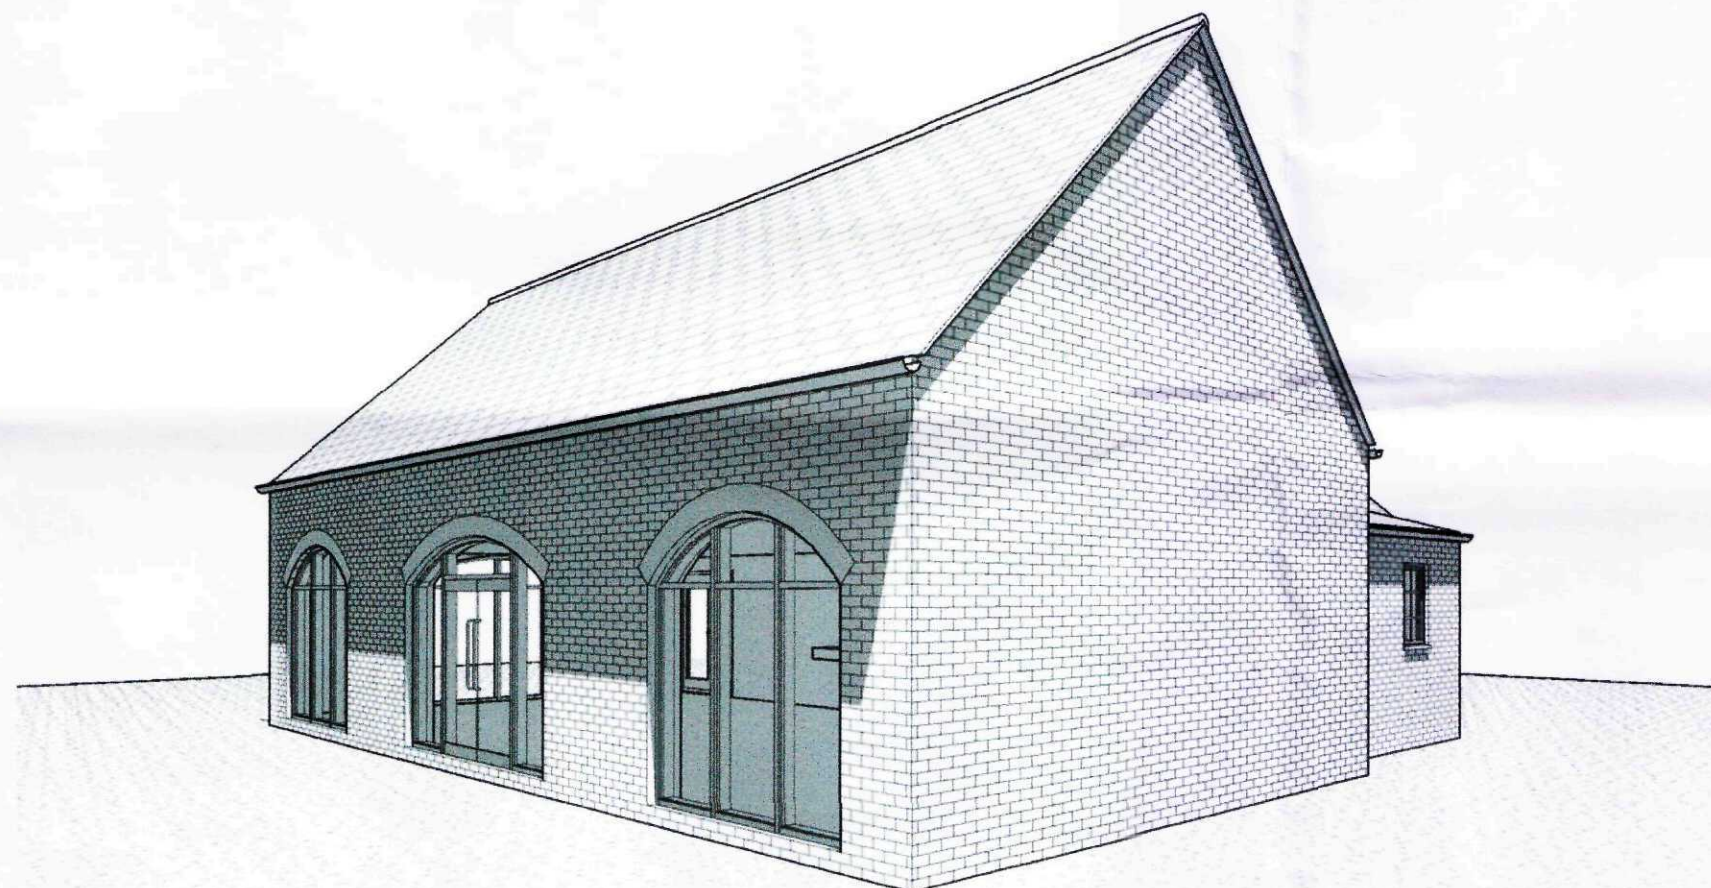

4 3D View Front Right

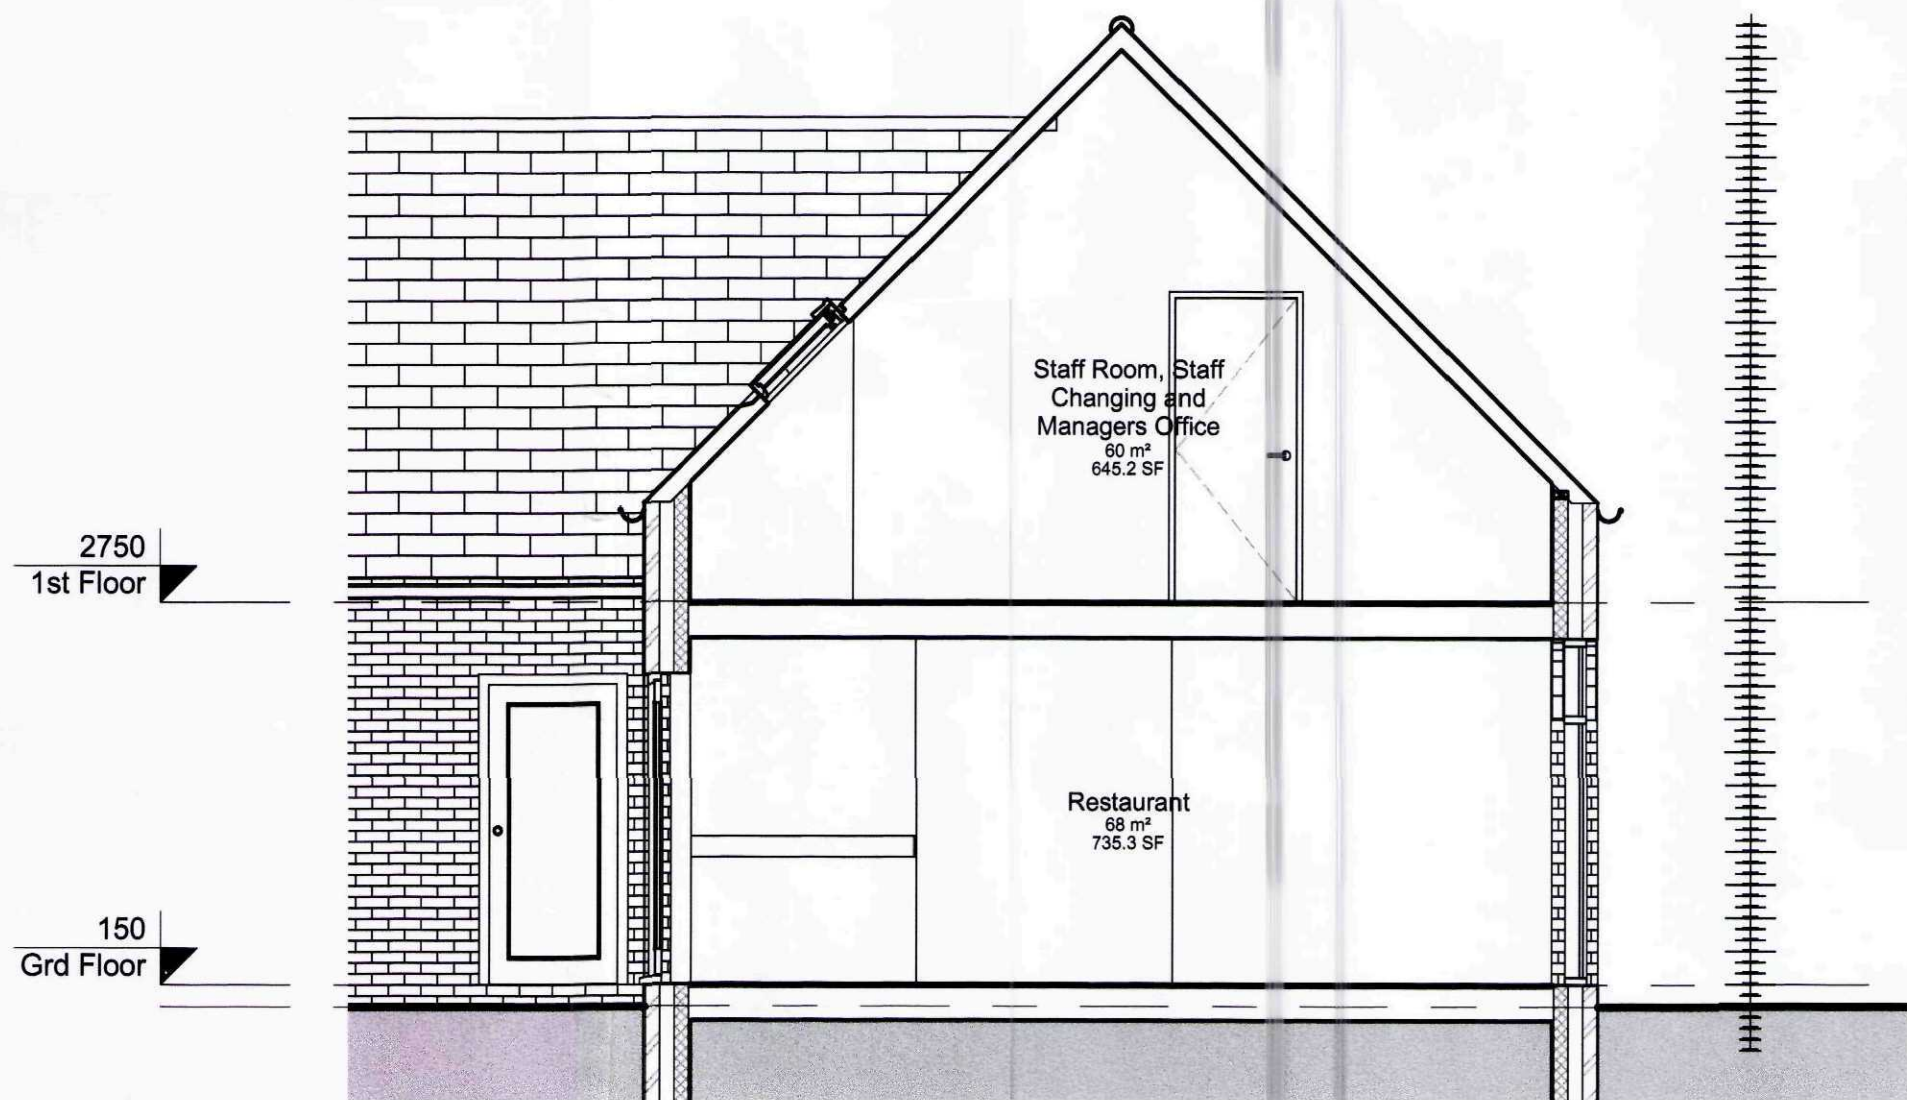

5 Main Section
1 : 50

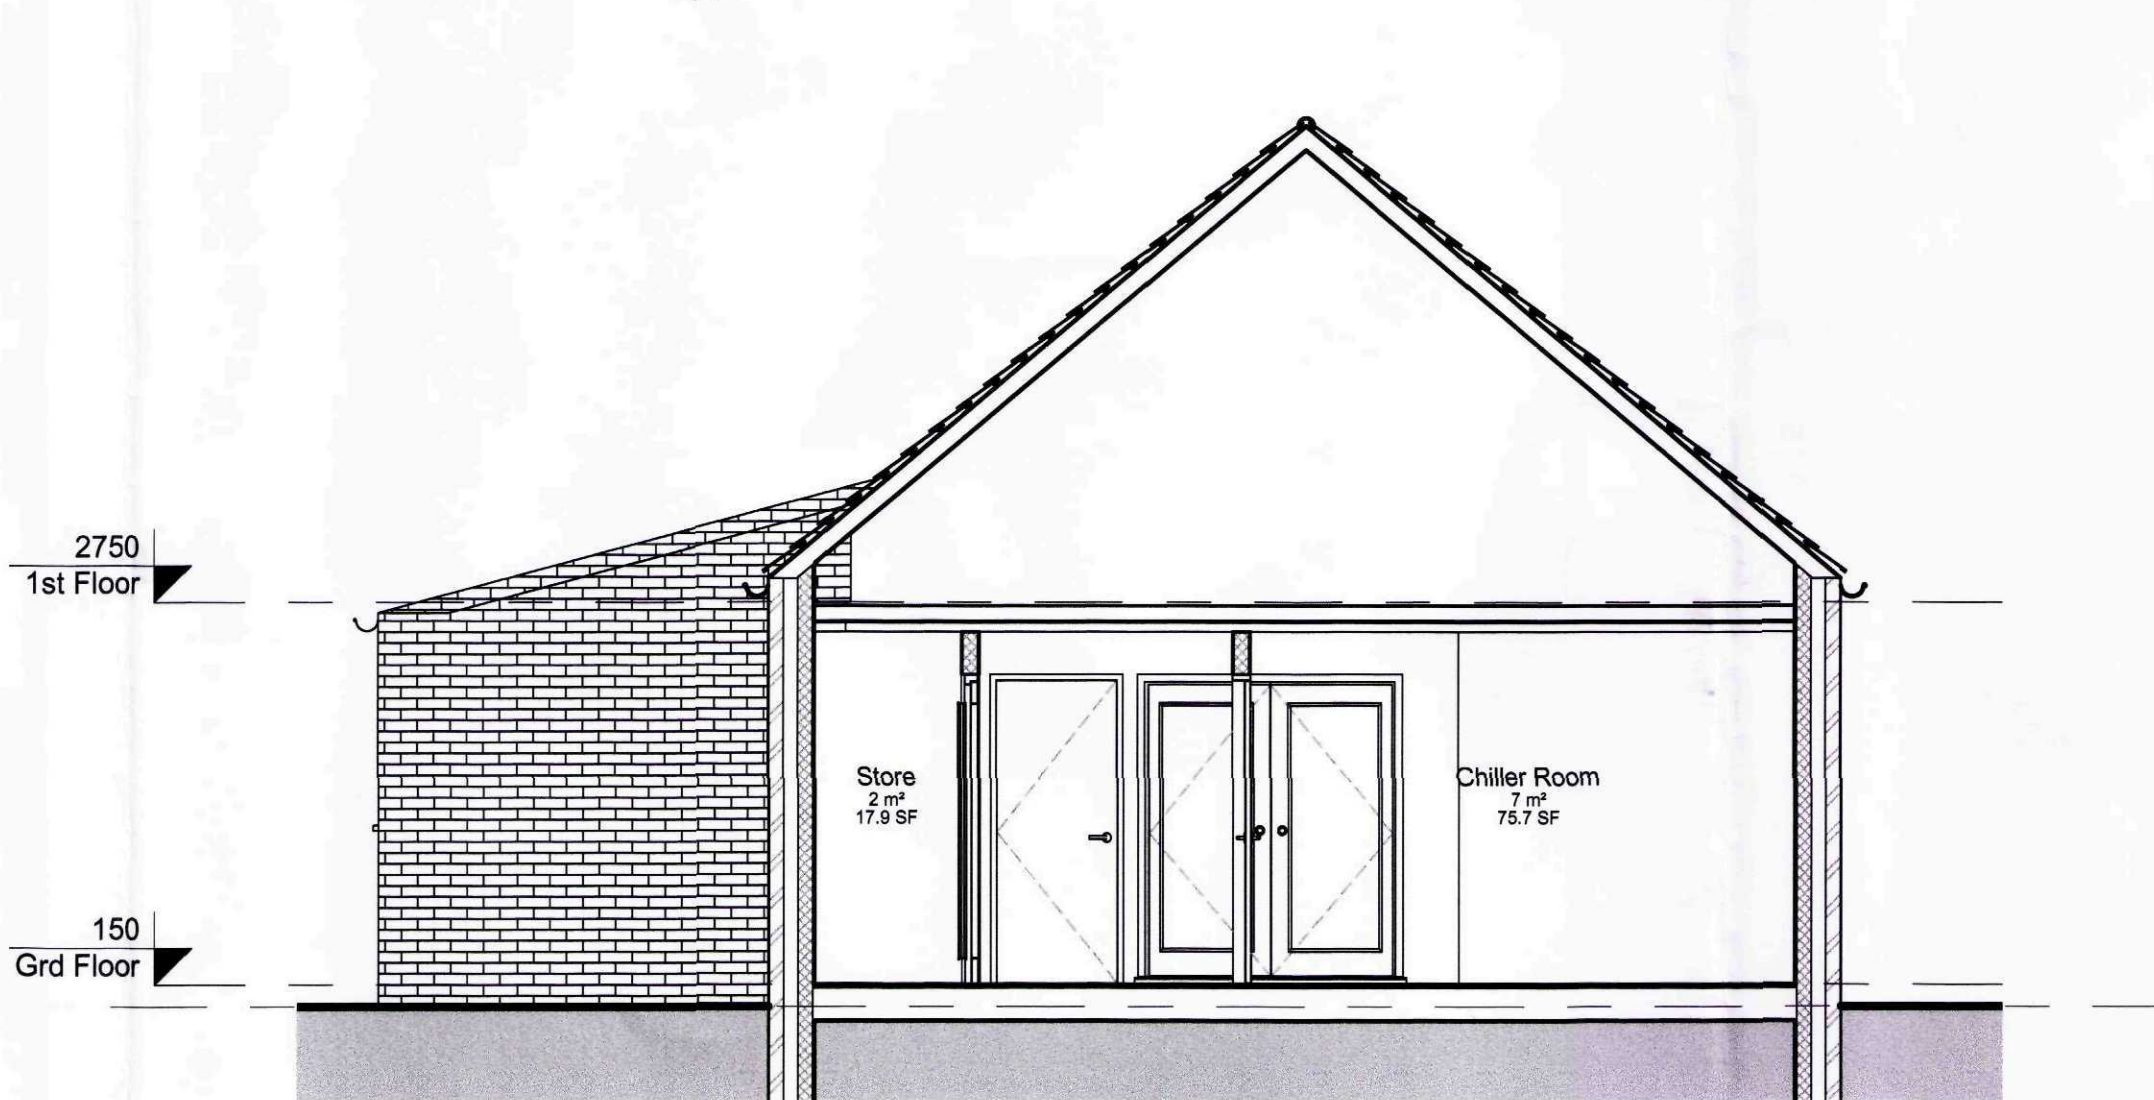

6 Rear Section
1 : 50

SHDC
Planning & Development
16 FEB 2011
Ref: 0109-11

GENERAL CONDITIONS
Contractors are responsible for checking all dimensions on site when work commences and before ordering any materials. Any discrepancies should be brought to the attention of the Client for remedial action before commencing further.
All materials not specified to be of a standard suitable for the work proposed and be fit for purpose. All work to be in accordance with good building practice and all necessary BS codes for Workmanship on Building Sites.

Revisions
Client: Mr T Tott
Site: Proposed Fish & Chip Restaurant at Camelgate, Spalding

Org Title: 3D Views & Sections

remway
Design Ltd

2nd Floor - 5B Sheepmarket
Spalding
PE11 1BH
Tel : 01775 768 921
e-mail: enquiries@remwaydesign.co.uk

Org Size	Drawing Number	Revision
a1	1886 - 06	