
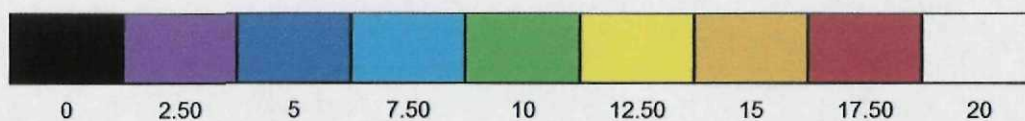


Wirefield Ltd

Operator Harry Whitby
Telephone 0844 847 5100
Fax
e-Mail harryw@wirefield.co.uk

Secured by Design Option / False Colour Rendering

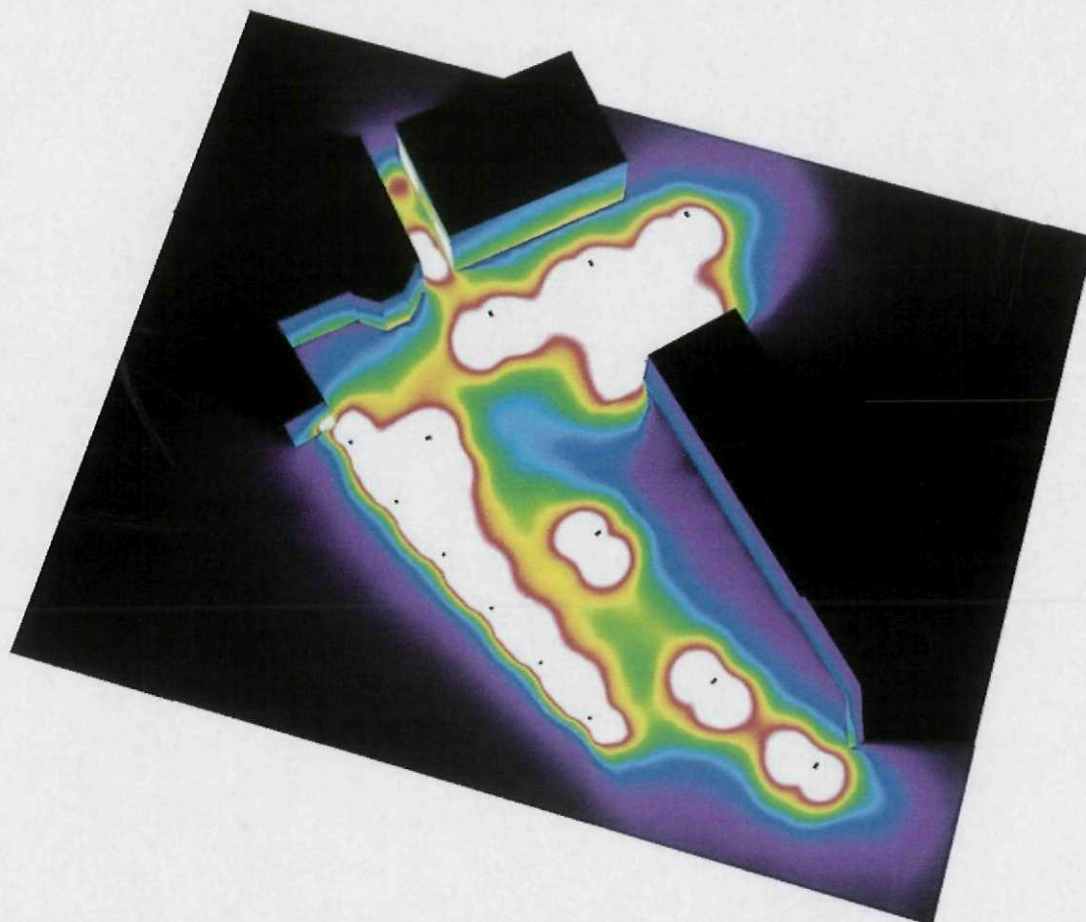


lx

Wirefield Ltd

Operator Harry Whitby
Telephone 0844 847 5100
Fax
e-Mail harryw@wirefield.co.uk


Secured by Design Option / 3D Rendering

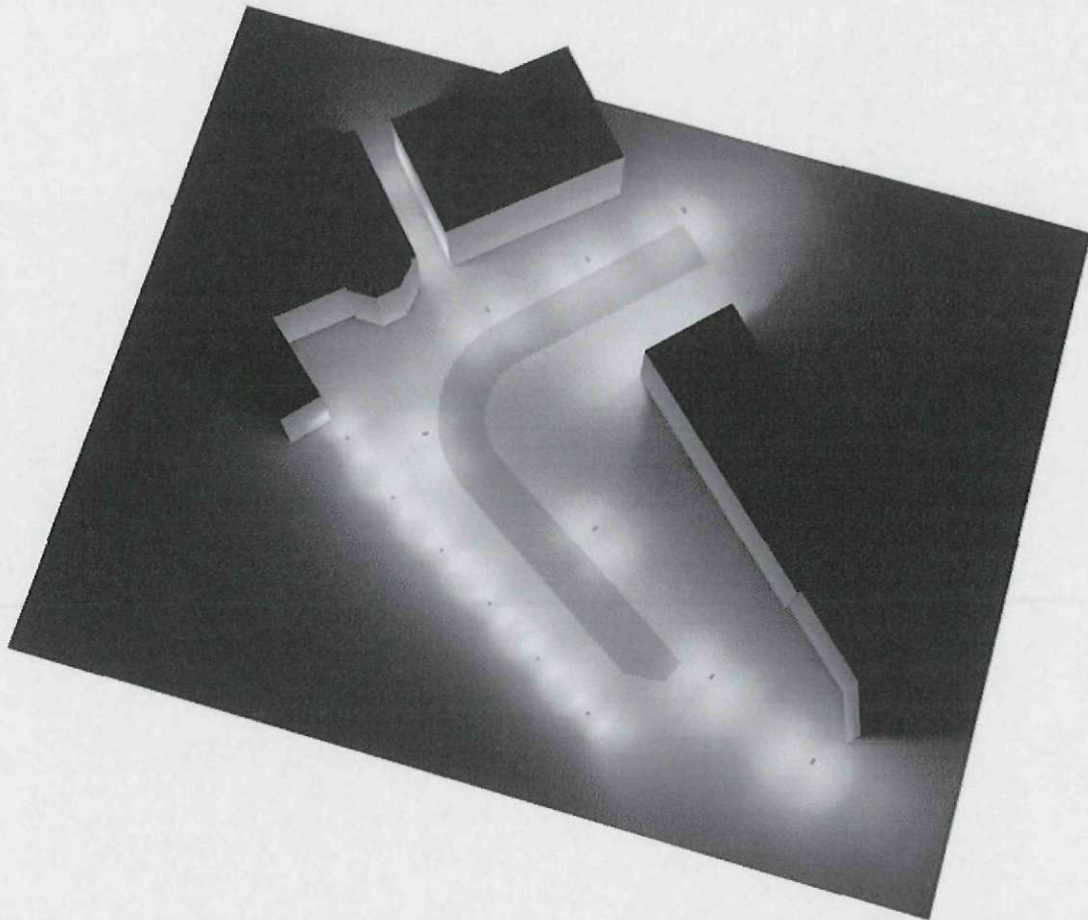

Wirefield Ltd

Operator Harry Whitby
 Telephone 0844 847 5100
 Fax
 e-Mail harryw@wirefield.co.uk

Secured by Design Option / Calculation surfaces (results overview)

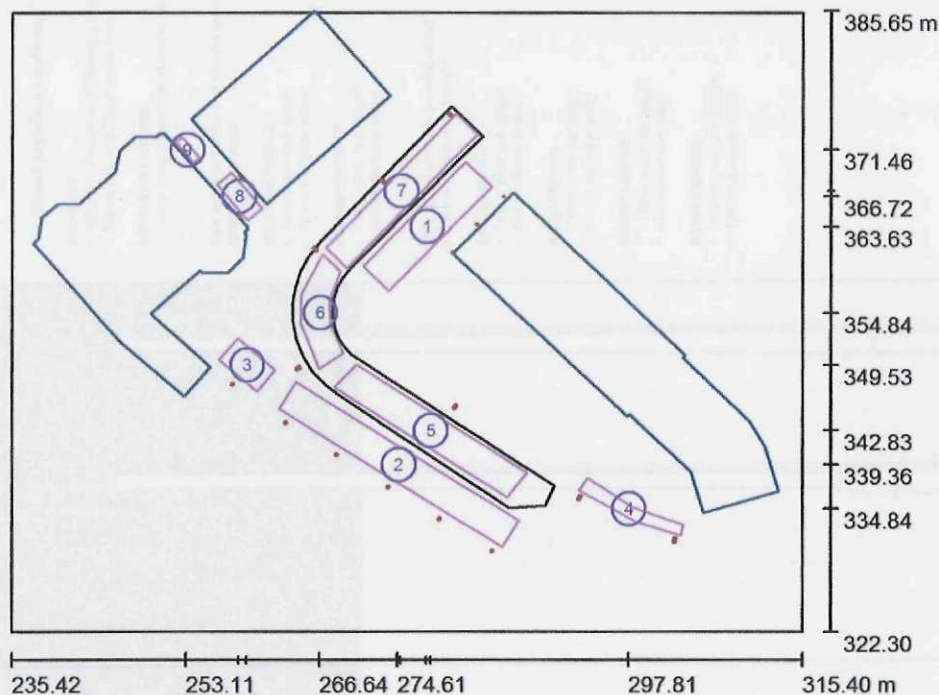

Scale 1 : 721

Calculation Surface List

No.	Designation	Type	Grid	E_{av} [lx]	E_{min} [lx]	E_{max} [lx]	u0	E_{min} / E_{max}
1	Parking Area 1	perpendicular	128 x 64	24	9.89	35	0.409	0.280
2	Parking Area 2	perpendicular	128 x 32	27	12	45	0.449	0.267
3	Parking Area 3	perpendicular	32 x 32	25	13	41	0.544	0.325
4	Footpath	perpendicular	64 x 16	23	15	33	0.632	0.453
5	Entrance Road 1	perpendicular	128 x 32	11	7.28	29	0.648	0.255
6	Entrance Road 2	perpendicular	64 x 32	15	8.25	31	0.556	0.263
7	Entrance Road 3	perpendicular	128 x 32	28	15	41	0.544	0.368
8	Bike Storage Calculation	perpendicular	32 x 16	22	18	25	0.800	0.708
9	Bike Storage Entrance	perpendicular	16 x 8	13	9.72	16	0.744	0.594

Summary of Results

Type	Quantity	Average [lx]	Min [lx]	Max [lx]	u0	E_{min} / E_{max}
perpendicular	9	22	7.28	45	0.33	0.16