

COLUMNS AND POLES

FOR STREET LIGHTING AND FLOODLIGHTING

FURNITURE

FOR STREET LIGHTING COLUMNS AND FLOODLIGHTING POLES

Range of hot dipped galvanised street lighting columns and floodlight poles with access door are available to suit our range of street lighting lanterns and floodlights.

Identification Guide

Mid Hinged - Root Mounted

These are counterbalanced and complete with a captive lowering rope for one man operation with no additional lowering equipment.

Code	H (m)	S (mm)	L (m)	A/F (mm)	PD (m)	Kg
V60/MH	5	76	5.5	150	0.8	60
V76/MH	5	76	6.7	150	1	70
V89/MH	8	91	9.2	200	1.2	155

Note: mid hinged are to special order only

Parallel Sided - Root Mounted

Code	H (m)	S (mm)	L (m)	Ø (mm)	PD (m)	Kg
V76	5	76	5.5	140	0.8	37
V76	6	76	6.7	140	1	45
V89	8	89	9.2	168	1.2	80
V114HD	8	114	9.2	168	1.2	98
V114EHD	8	114	9.2	168	1.2	113
TM114	10	114	11.5	168	1.5	120
TM114HD	10	114	11.5	168	1.5	133
TM114EHD	10	140	11.5	194	1.5	158

Note: HD - heavy duty and EHD - extra heavy duty are to special order only.

Tapered - Root Mounted

with Planet street lighting lantern.

Code	H (m)	S (mm)	L (m)	Ø (mm)	PD (m)	Kg
V60/TAP	3	60	3.8	114	0.8	32
V60/TAP	4	60	4.8	114	0.8	35
V60/TAP	5	60	5.8	114	0.8	42


Order Features for Mid Hinged and Parallel Sided

(suffix to order code)

Flange mounting

Flange mounting studs nuts and washers

For our Technical Department for guidance on the appropriate column/pole to suit your application.

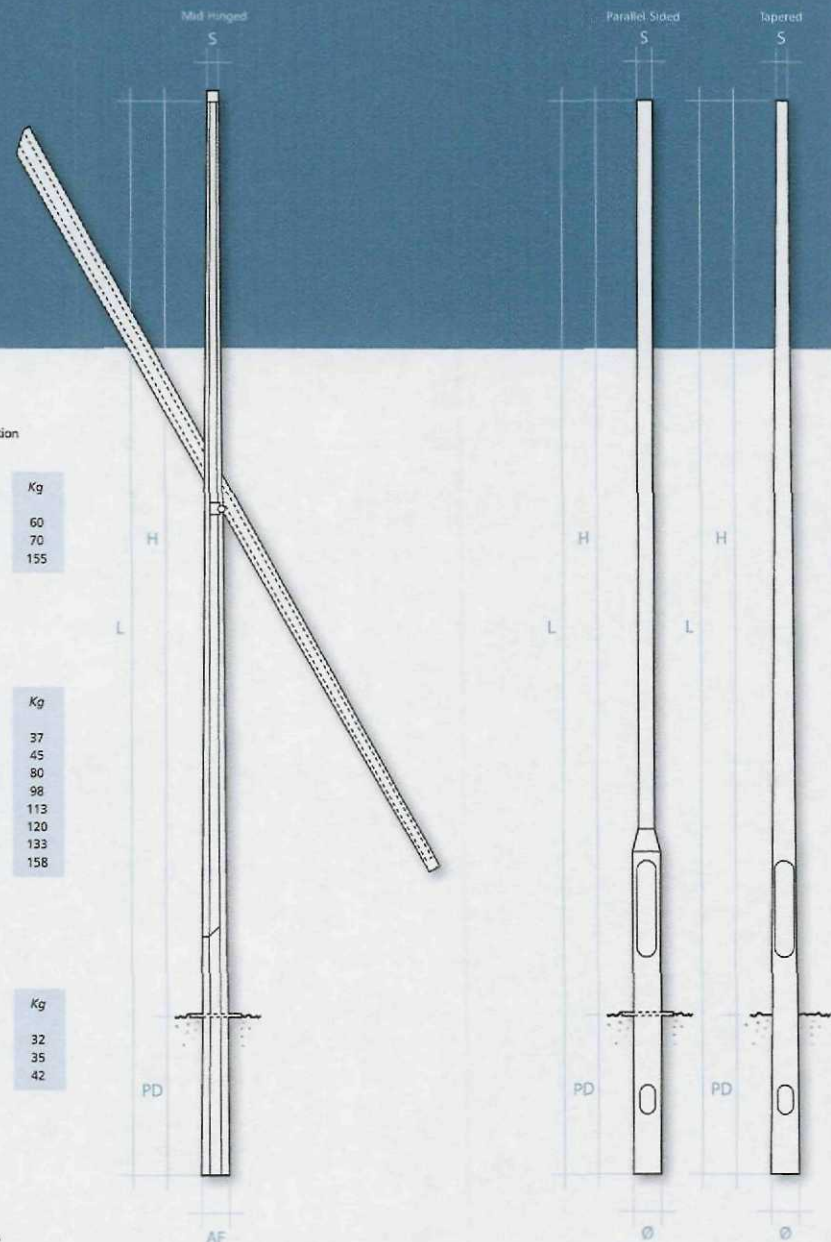

For Street Lighting Lanterns

AST/WBKT:

- 400mm outreach wall mounting bracket
- 60mm OD with 20mm cable entry

ASTRASPIG76F/60M:

- Spigot adapter reduces 76mm to 60mm

Side entry arms for mid hinged columns (500mm outreach)

ASTSEMH765042:

- 76mm post top spigot
- 42mm diameter entry

ASTSEMH915042:

- 91mm post top spigot
- 42mm diameter entry

Side entry arms for parallel sided columns (500mm outreach)

ASTSE765042:

- 76mm post top spigot
- 42mm diameter entry

ASTSE895042:

- 89mm post top spigot
- 42mm diameter entry

ASTSE1145042:

- 114mm post top spigot
- 42mm diameter entry

ASTSE1405042:

- 140mm post top spigot
- 42mm diameter entry

For Stirrup Mounted Floodlights

Floodlight brackets for parallel sided poles

FLSP76:

- 76mm post top spigot
- single floodlight

FLSP89:

- 89mm post top spigot
- single floodlight

FLSP114:

- 114mm post top spigot
- single floodlight

FLSP140:

- 140mm post top spigot
- single floodlight

FLSP76T:

- 76mm post top spigot
- twin floodlight

FLSP89T:

- 89mm post top spigot
- twin floodlight

FLSP114T:

- 114mm post top spigot
- twin floodlight

FLSP140T:

- 140mm post top spigot
- twin floodlight

Floodlight brackets for mid hinged poles

FLSP76MH:

- 76mm post top spigot
- single floodlight

FLSP91MH:

- 91mm post top spigot
- single floodlight

FLSP76TMH:

- 76mm post top spigot
- twin floodlight

FLSP91TMH:

- 91mm post top spigot
- twin floodlight

Other types available for special applications please contact our Technical Department.