

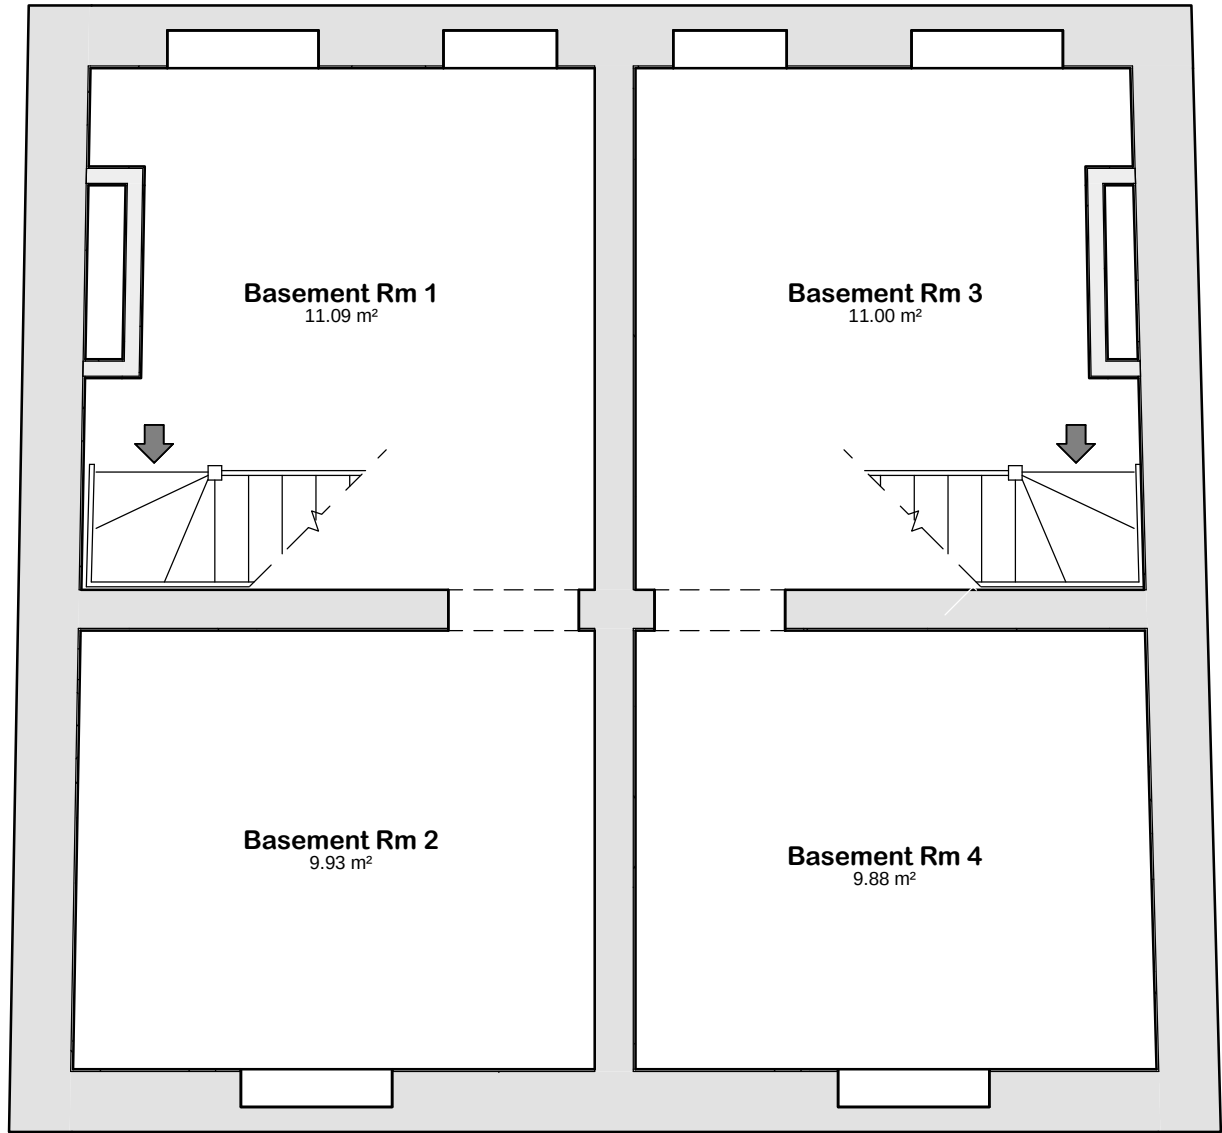
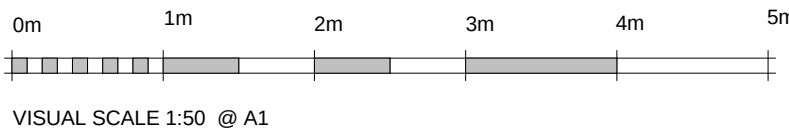
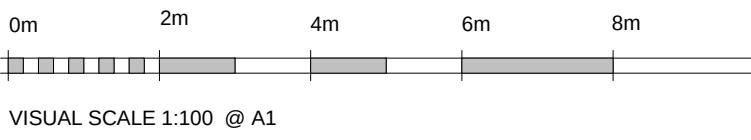
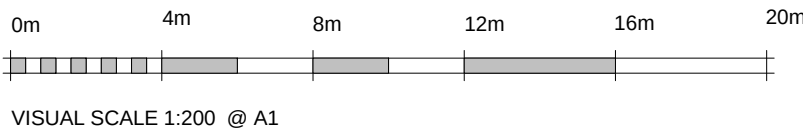



Contractor to check all Dimensions on site prior to ordering materials / commencing work. If in doubt then please ask

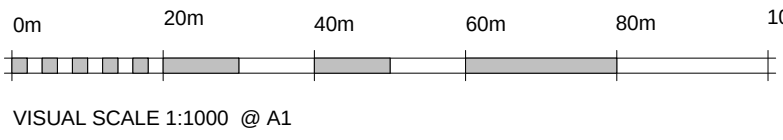

01 - Basement Plan
1 : 50

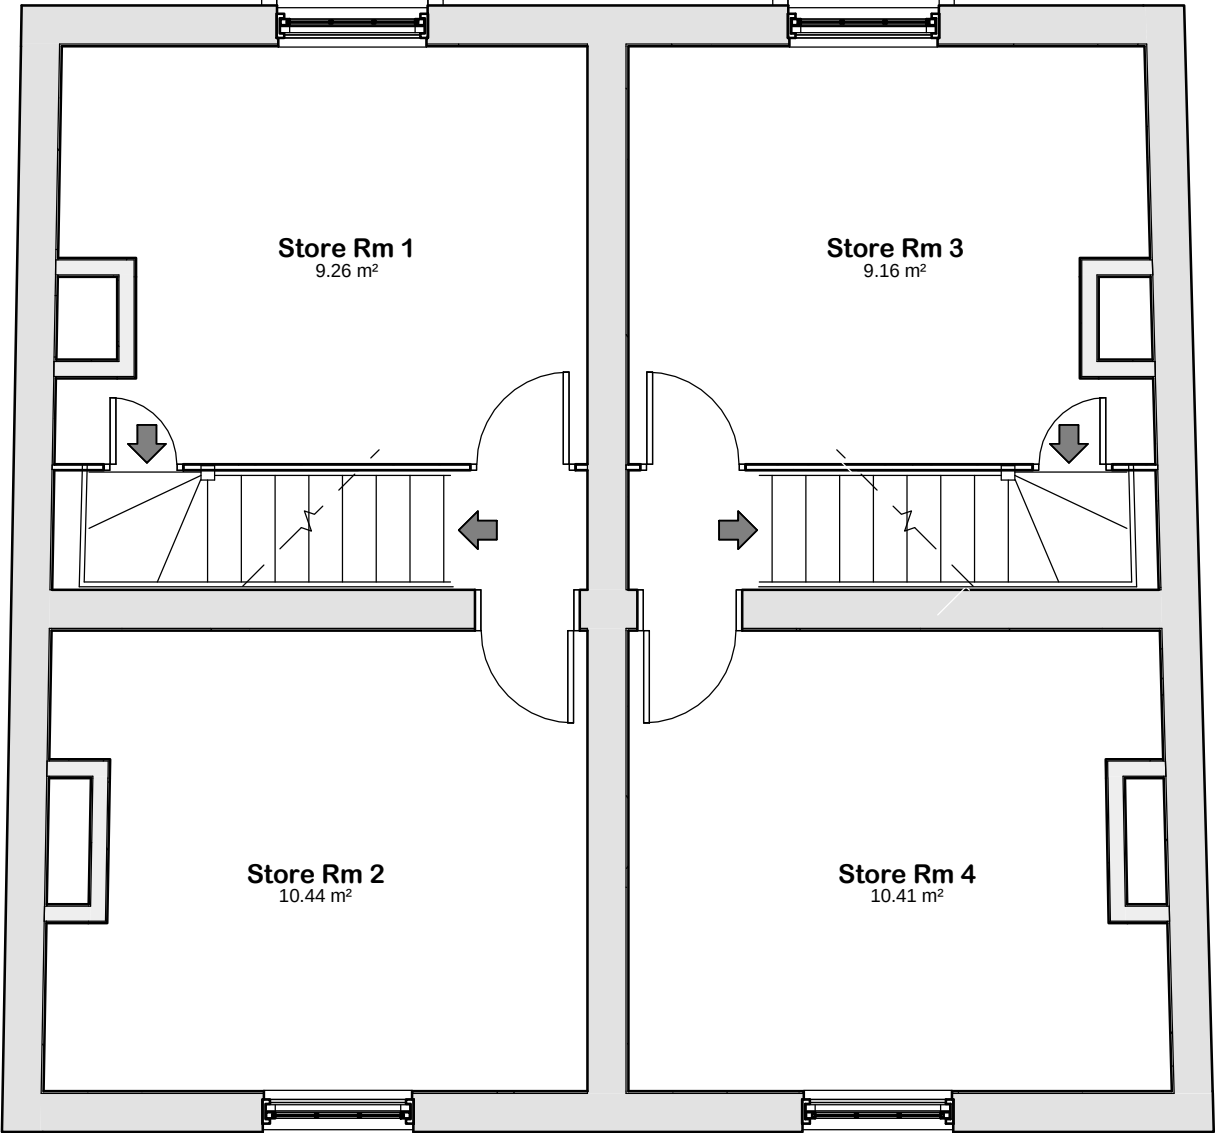


03 - 1st Floor Plan
1 : 50

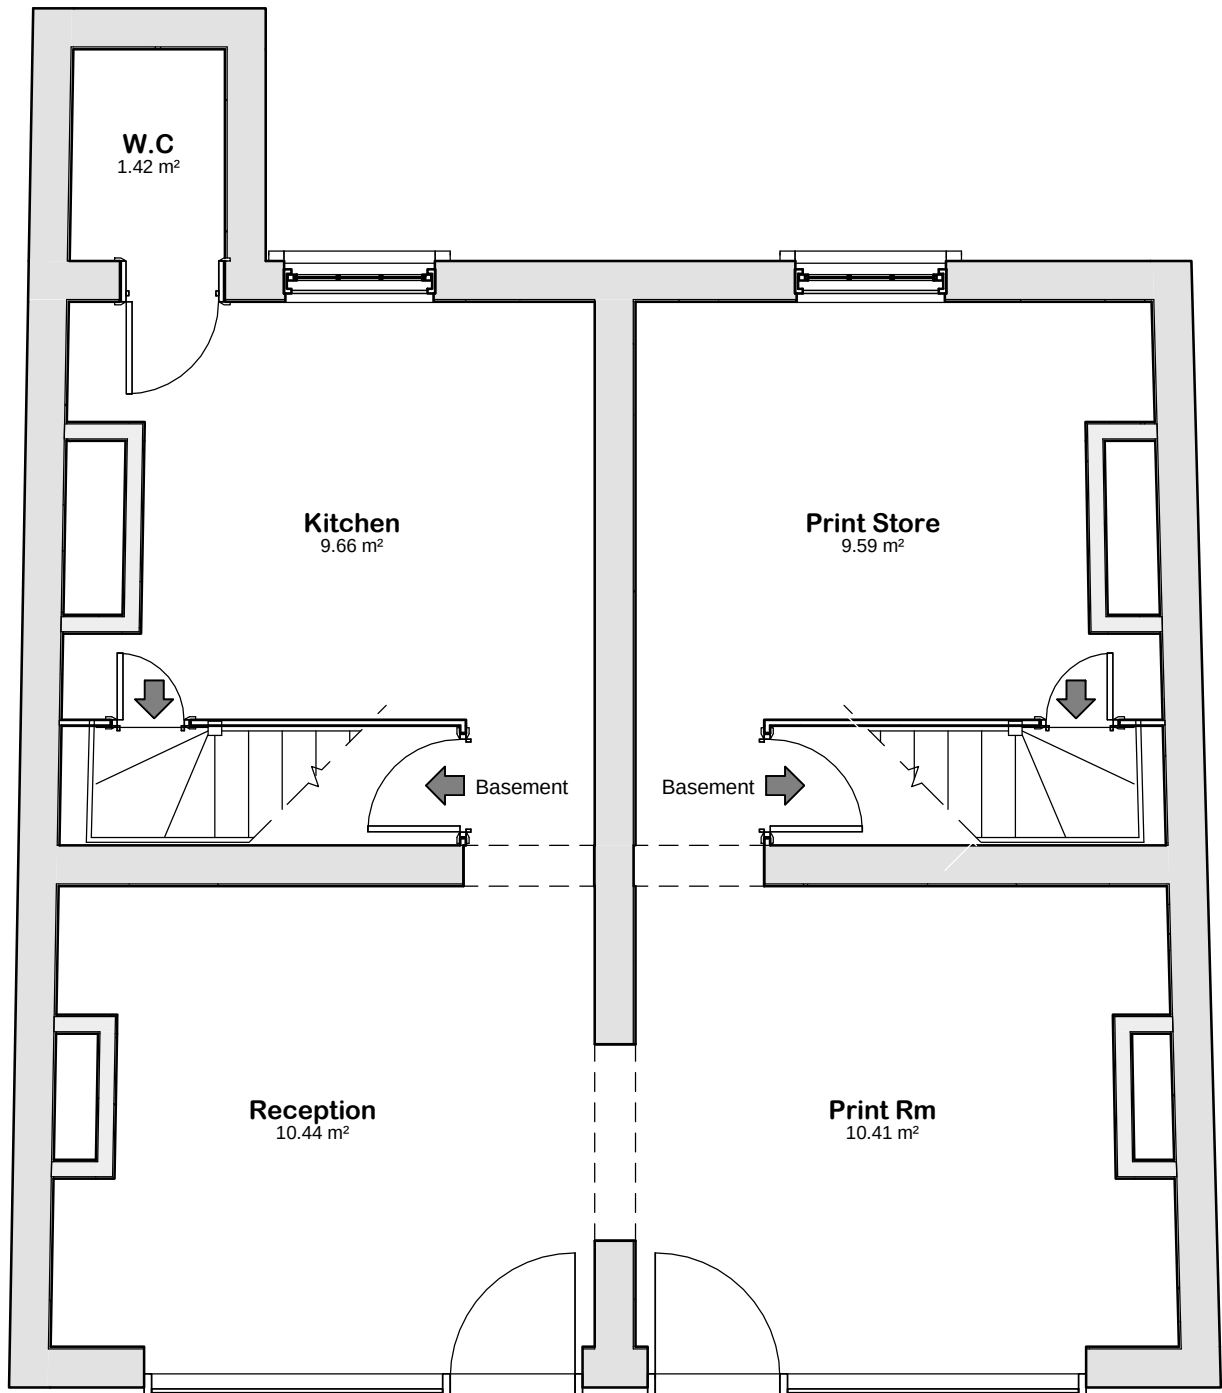


02 - Ground Floor Plan
1 : 50


Room Schedule		
Name	Area	Perimeter
Basement		
Basement Rm 1	11.10 m²	14.4 m
Basement Rm 2	9.95 m²	12.6 m
Basement Rm 3	11.00 m²	14.2 m
Basement Rm 4	9.90 m²	12.6 m
Ground Floor		
Kitchen	9.65 m²	15.2 m
Print Rm	10.40 m²	14.0 m
Print Store	9.60 m²	15.0 m
Reception	10.45 m²	14.0 m
W.C.	1.40 m²	4.8 m
1st Floor Plan		
Store Rm 1	9.25 m²	13.6 m
Store Rm 2	10.45 m²	14.0 m
Store Rm 3	9.15 m²	13.4 m
Store Rm 4	10.40 m²	14.0 m
Second Floor Plan		
Store Rm 5	8.95 m²	12.5 m
Store Rm 6	10.25 m²	13.2 m
Store Rm 7	8.90 m²	12.4 m
Store Rm 8	10.25 m²	13.2 m
Grand total: 17	161.05 m²	223.2 m

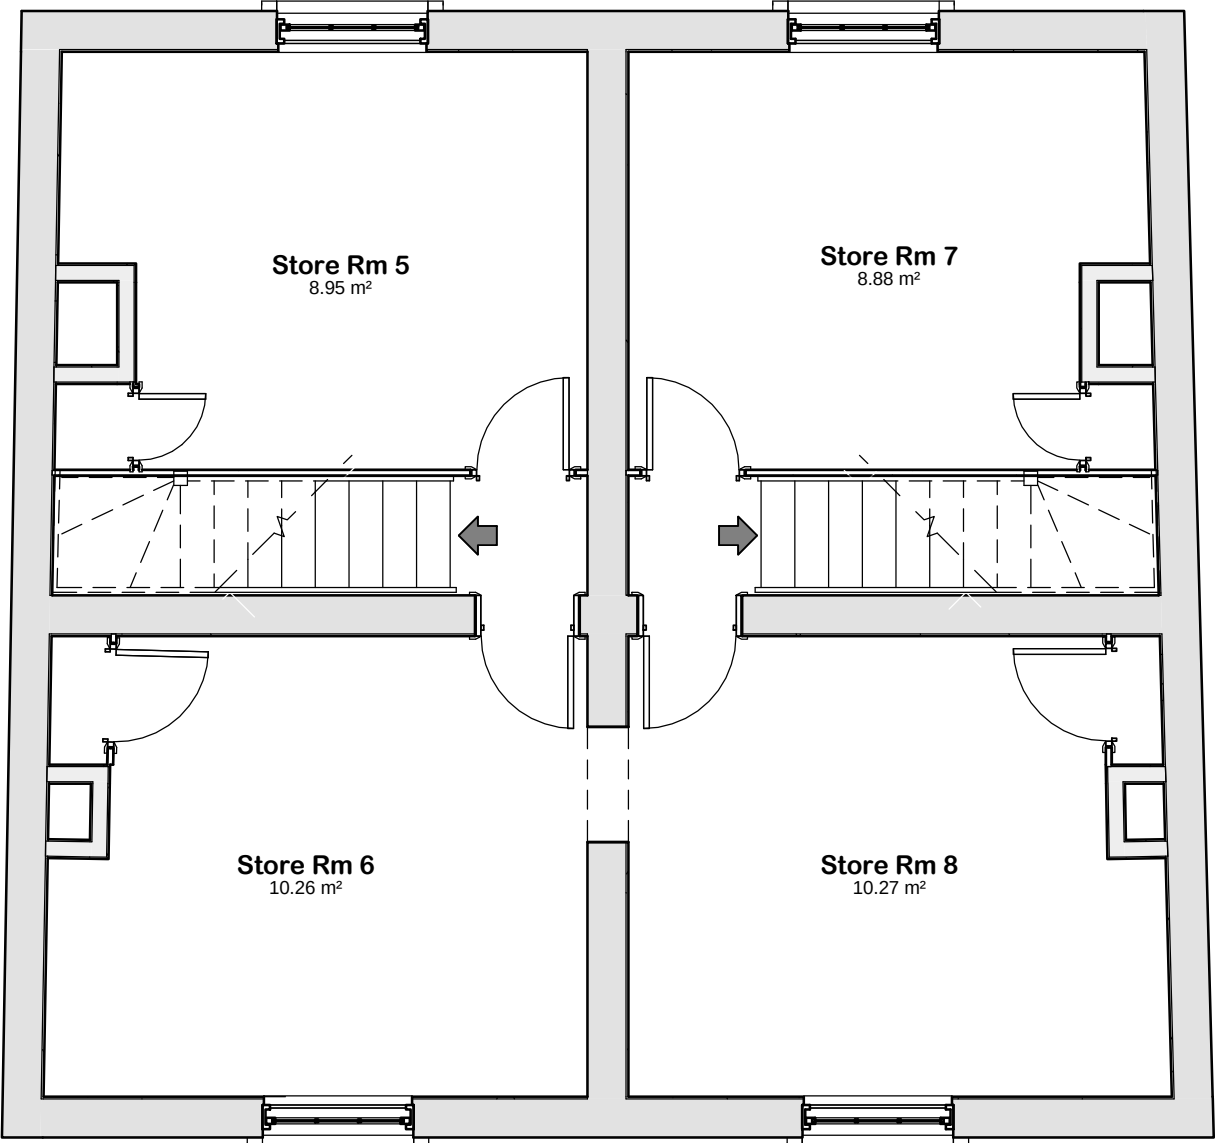

04 - Second Floor Plan
1 : 50

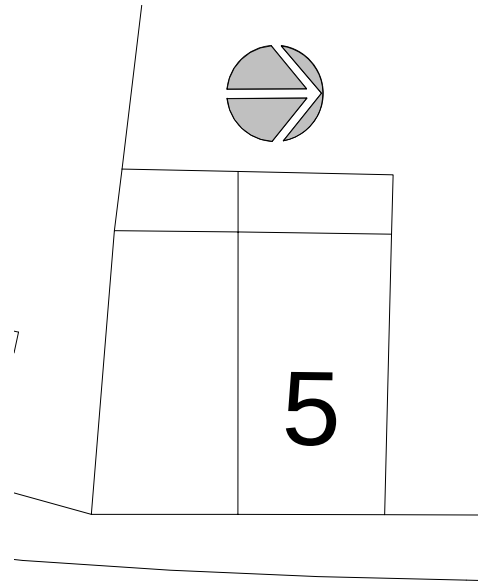

Site Block Plan
1 : 200

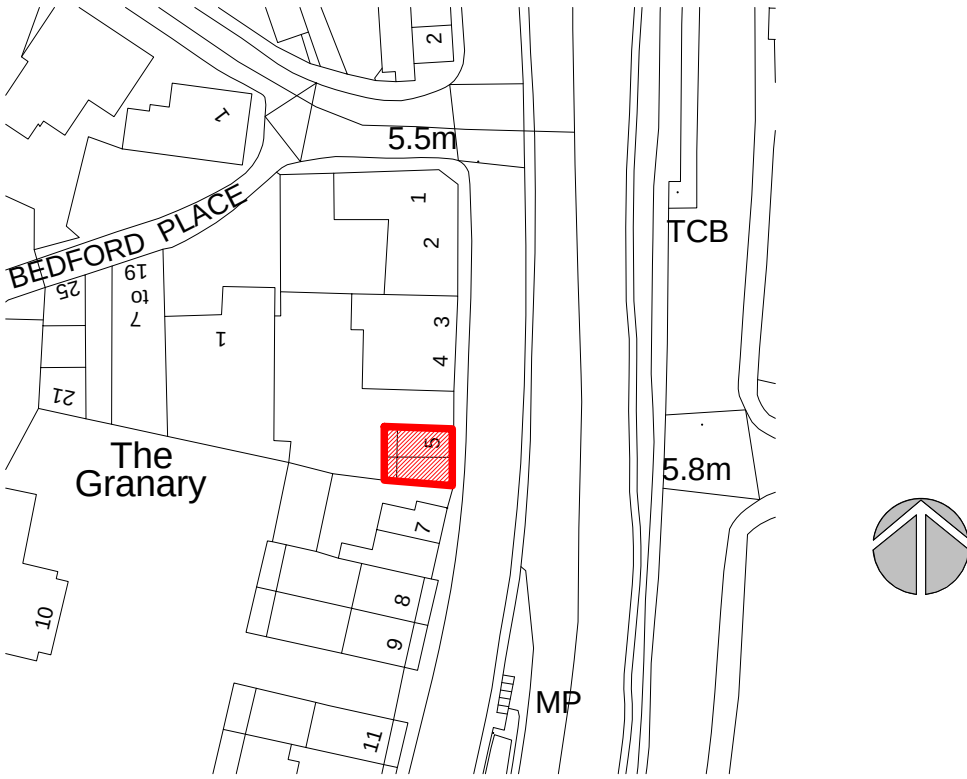

Site Location Plan
1 : 1000

PLANNING ISSUE

GENERAL CONDITIONS
Contractors are responsible for checking all dimensions on site when work commences and before ordering any materials. Any discrepancies should be brought to the attention of the Client for remedial action before commencing further.
All materials not specified to be of a standard suitable for the work proposed and be fit for purpose. All work to be in accordance with good building practise and all necessary BS codes for Workmanship on Building Sites.

Client:
JP Builders

Site:
**5 London Road
Spalding**

Drg Title:
Existing Plans



Contract No	Drg No	Revision:
2390	001	