


Angle brackets $70 \times 55 \times 2 \text{ mm}$ X 2
Ring beam Galvanised.

Truss Plats

TSSS $200 \times 100 \times 1 \text{ mm}$

Galvanised Timber connectors
X 2

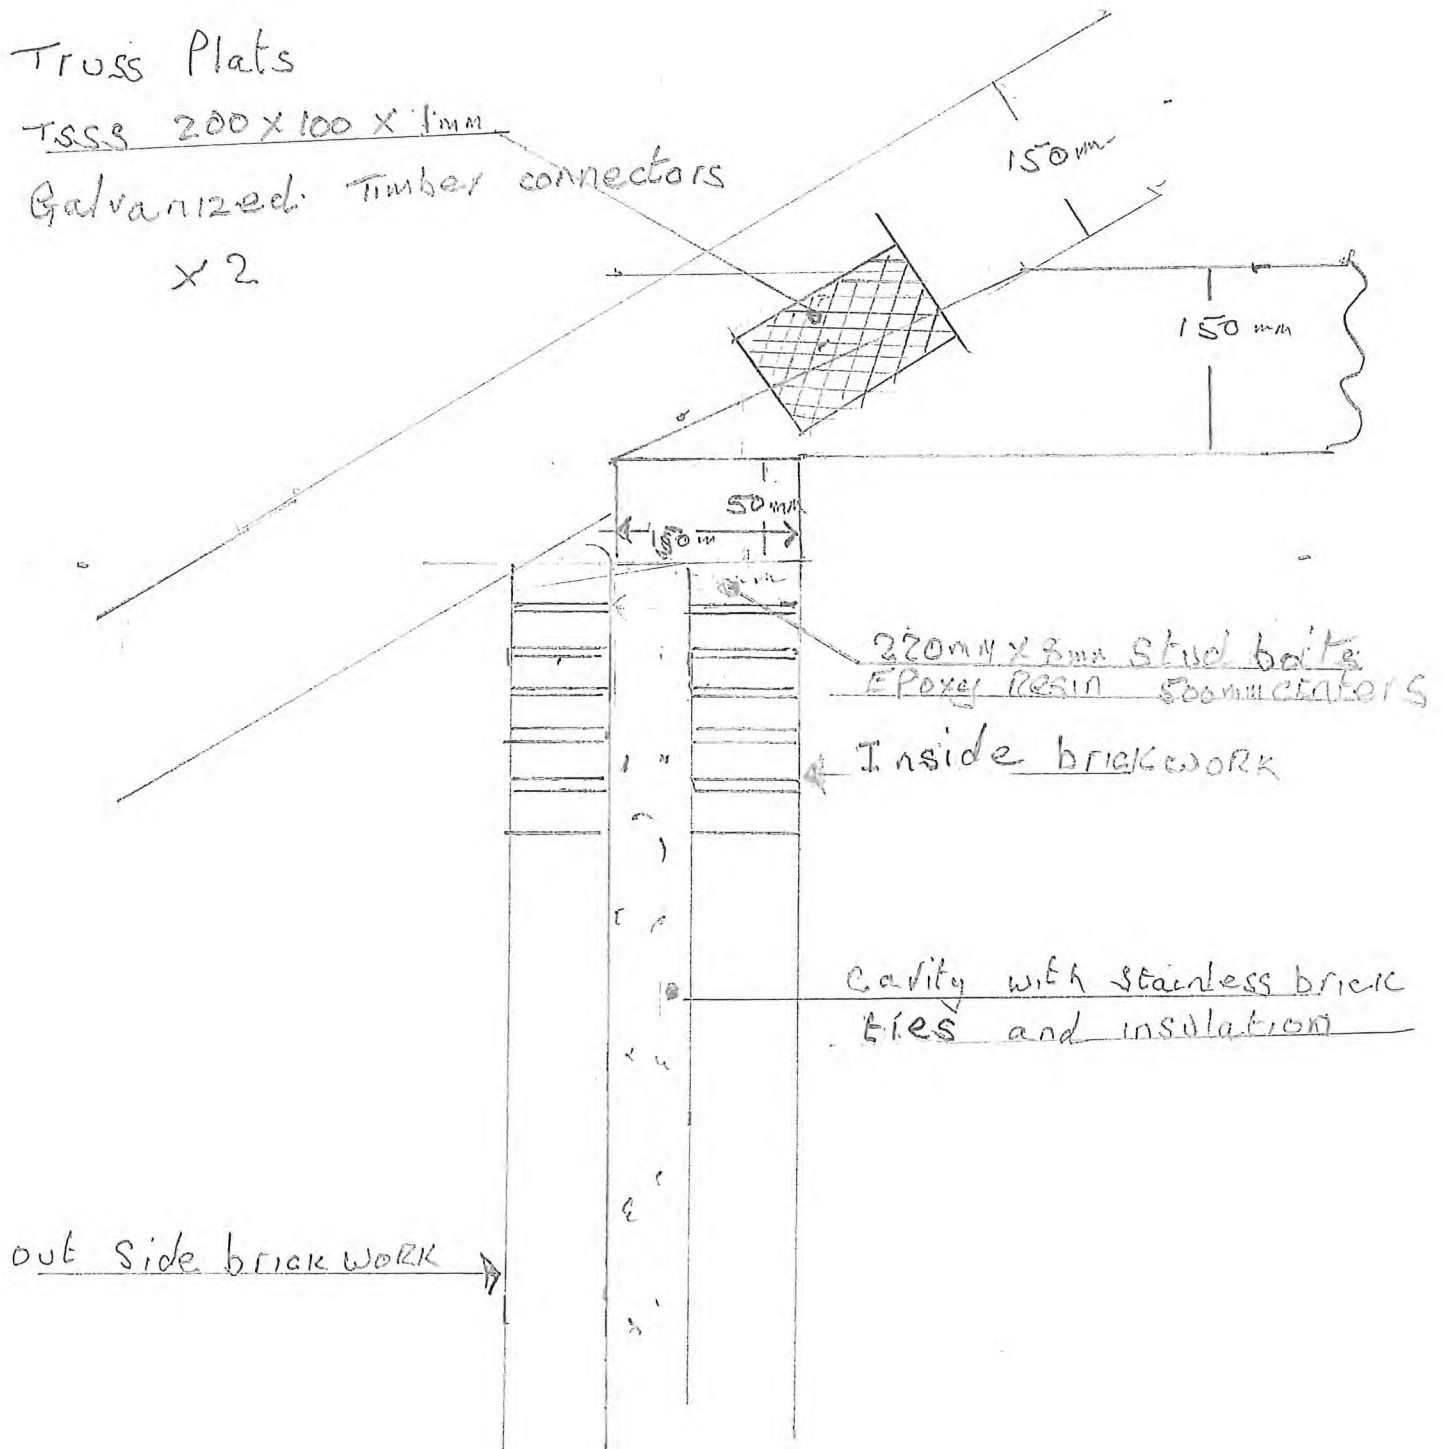

Drawing Trussed rafter to Ring beam and Wall
No 2