

King Post Truss Drawing No 4
Steel Brackets To Be Fabricated.


50mm x 3 Steel

Bracket

.20FF Per Truss

50mm x 3 Steel Bracket

1.0FF Per Truss

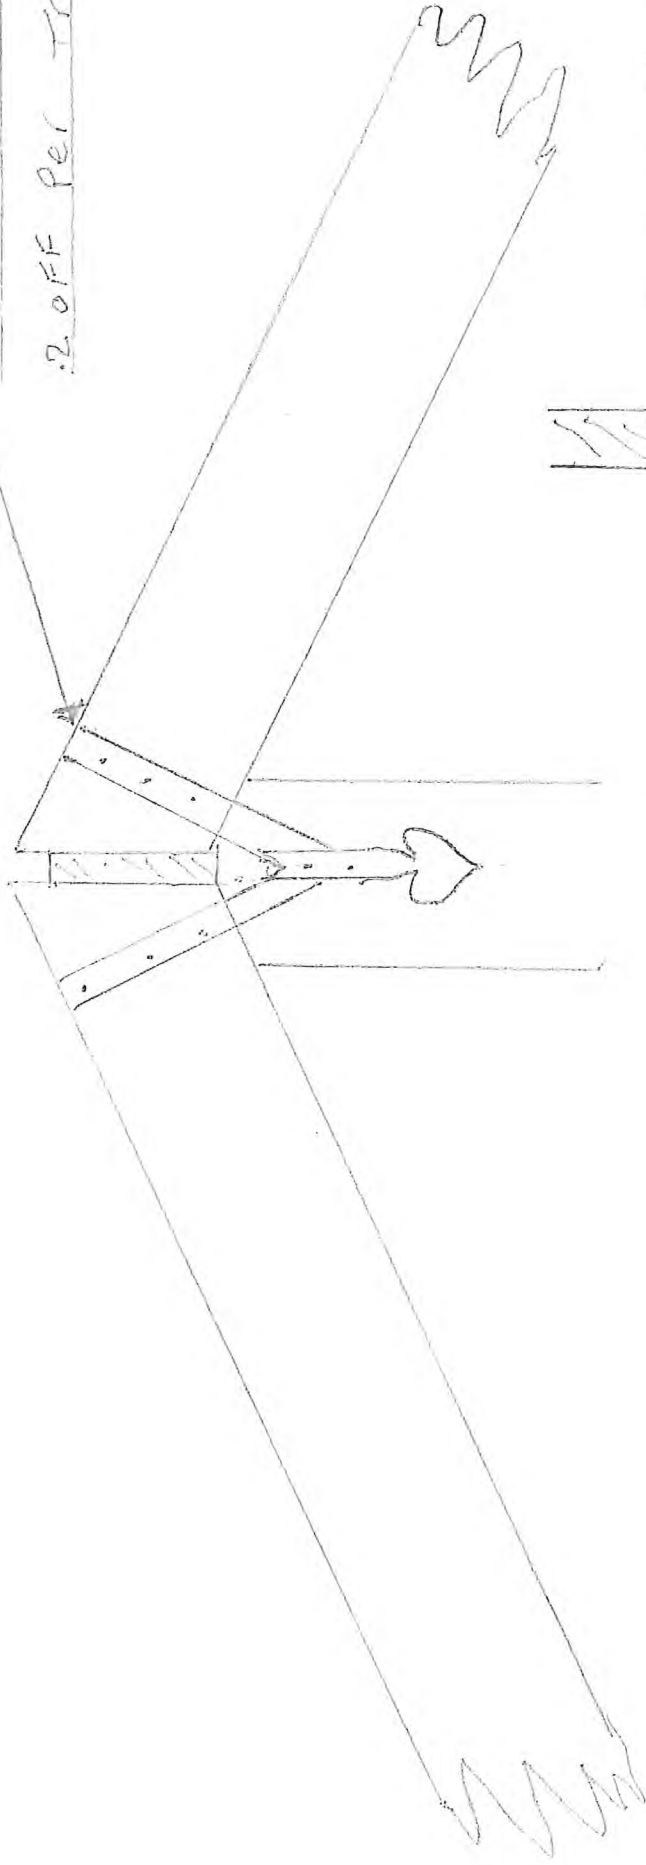

A

A

