


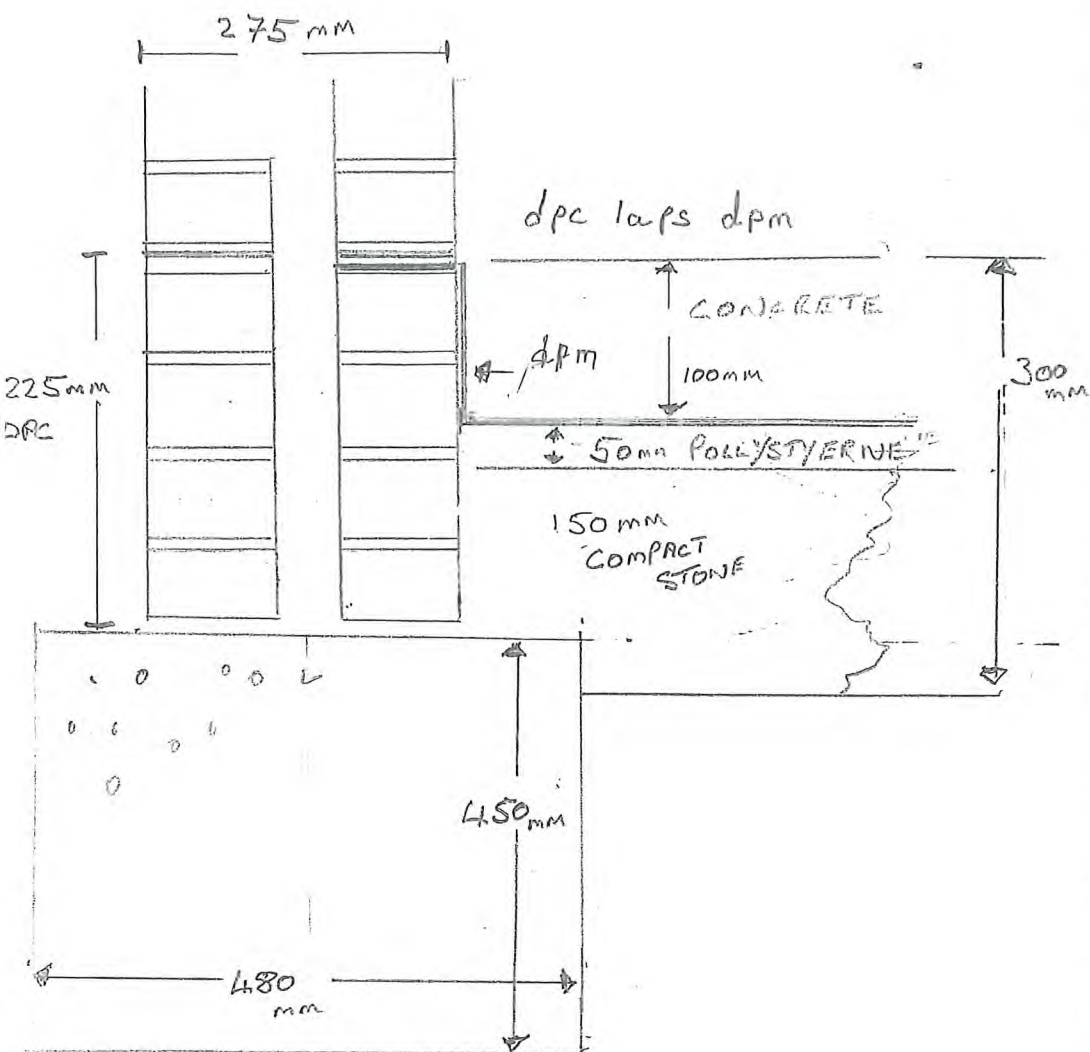

WALLS

External walls to be in cavity construction and comprising 102mm clay facing bricks with 65mm cavity filled with 65mm DRITHERM wall ties to be metal strip type in stainless steel to B.S. 1243:1978

DAMP PROOF COURSE

To be in ZEPACOR polythene and laid at 150mm above finished external ground level


EXISTING CONSERVATORY

DRG 6



REAR

1:50

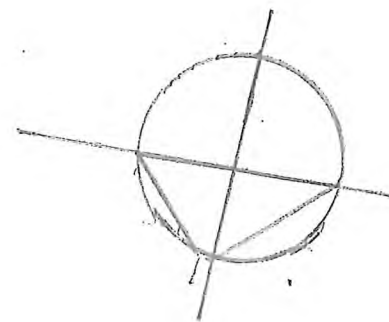

canopy to deta