

WINDOW SCHEDULE FLATS - SHARED OWNERSHIP


PLOT NO.	WINDOW REF.	WINDOW TYPE	STRUCTURAL OPENING	OPENING LIGHTS	SILL HEIGHT (F.F.L TO STRUC. OPEN)	RESTRICTOR	NOTES	WINDOW REF.
PLOT 1								
PLOT 1	PL1-W01	TYPE 1	1135 x 1360	2 NO. SLIDING SASH	750	N/A	TIMBER SLIDING SASH WINDOW. STONE CILL. ARCHED BRICKWORK HEAD.	PL1-W01
PLOT 1	PL1-W02	TYPE 1	1135 x 1360	2 NO. SLIDING SASH	750	N/A	TIMBER SLIDING SASH WINDOW. STONE CILL. ARCHED BRICKWORK HEAD.	PL1-W02
PLOT 1	PL1-W03	TYPE 2	1135 x 1360	2 NO. SIDE HUNG	750	RESTRICTORS WITH OVER RIDE OPENING	TIMBER WINDOW. ARCHED BRICKWORK HEAD.	PL1-W03
PLOT 2								
PLOT 2	PL2-W01	TYPE 2	1135 x 1360	2 NO. SIDE HUNG	750	RESTRICTORS WITH OVER RIDE OPENING	TIMBER WINDOW. ARCHED BRICKWORK HEAD.	PL2-W01
PLOT 2	PL2-W02	TYPE 2	1135 x 1360	2 NO. SIDE HUNG	750	RESTRICTORS WITH OVER RIDE OPENING	TIMBER WINDOW. ARCHED BRICKWORK HEAD.	PL2-W02
PLOT 2	PL2-W03	TYPE 2	1135 x 1360	2 NO. SIDE HUNG	750	RESTRICTORS WITH OVER RIDE OPENING	TIMBER WINDOW. ARCHED BRICKWORK HEAD.	PL2-W03
PLOT 2	PL2-W04	TYPE 3	1135 x 910	1 NO. SIDE HUNG	1200	RESTRICTORS WITH OVER RIDE OPENING	TIMBER WINDOW. ARCHED BRICKWORK HEAD. INWARD OPENING	PL2-W04
PLOT 2	PL2-W05	TYPE 3	1135 x 910	1 NO. SIDE HUNG	1200	RESTRICTORS WITH OVER RIDE OPENING	TIMBER WINDOW. ARCHED BRICKWORK HEAD. INWARD OPENING	PL2-W05
PLOT 2	PL2-W06	TYPE 3	1135 x 910	1 NO. SIDE HUNG	1200	RESTRICTORS WITH OVER RIDE OPENING	TIMBER WINDOW. ARCHED BRICKWORK HEAD. OBSCURE GLAZING. INWARD OPENING.	PL2-W06
PLOT 3								
PLOT 3	PL3-W01	TYPE 2	1135 x 1360	2 NO. SIDE HUNG	750	RESTRICTORS WITH OVER RIDE OPENING	TIMBER WINDOW. ARCHED BRICKWORK HEAD.	PL3-W01
PLOT 3	PL3-W02	TYPE 2	1135 x 1360	2 NO. SIDE HUNG	750	RESTRICTORS WITH OVER RIDE OPENING	TIMBER WINDOW. ARCHED BRICKWORK HEAD.	PL3-W02
PLOT 3	PL3-W03	TYPE 2	1135 x 1360	2 NO. SIDE HUNG	750	RESTRICTORS WITH OVER RIDE OPENING	TIMBER WINDOW. ARCHED BRICKWORK HEAD.	PL3-W03
PLOT 3	PL3-W04	TYPE 3	1135 x 910	1 NO. SIDE HUNG	1200	RESTRICTORS WITH OVER RIDE OPENING	TIMBER WINDOW. ARCHED BRICKWORK HEAD. OBSCURE GLAZING. INWARD OPENING.	PL3-W04
PLOT 3	PL3-W05	TYPE 3	1135 x 910	1 NO. SIDE HUNG	1200	RESTRICTORS WITH OVER RIDE OPENING	TIMBER WINDOW. ARCHED BRICKWORK HEAD. INWARD OPENING	PL3-W05
PLOT 3	PL3-W06	TYPE 3	1135 x 910	1 NO. SIDE HUNG	1200	RESTRICTORS WITH OVER RIDE OPENING	TIMBER WINDOW. ARCHED BRICKWORK HEAD. INWARD OPENING.	PL3-W06
PLOT 6								
PLOT 6	PL6-W01	TYPE 1	1135 x 1360	2 NO. SLIDING SASH	505 #	N/A	TIMBER SLIDING SASH WINDOW. STONE CILL. ARCHED BRICKWORK HEAD. FIRE ESCAPE WINDOW.	PL6-W01
PLOT 6	PL6-W02	TYPE 1	1135 x 1360	2 NO. SLIDING SASH	505 #	N/A	TIMBER SLIDING SASH WINDOW. STONE CILL. ARCHED BRICKWORK HEAD. FIRE ESCAPE WINDOW.	PL6-W02
PLOT 6	PL6-W03	TYPE 4	1135 x 1060	2 NO. SIDE HUNG	1030	RESTRICTORS WITH OVER RIDE OPENING	TIMBER WINDOW. ARCHED BRICKWORK HEAD. INWARD OPENING. FIRE ESCAPE.	PL6-W03
PLOT 7								
PLOT 7	PL7-W01	TYPE 2	1135 x 1360	2 NO. SIDE HUNG	505 #	RESTRICTORS WITH OVER RIDE OPENING	TIMBER WINDOW. ARCHED BRICKWORK HEAD. FIRE ESCAPE	PL7-W01
PLOT 7	PL7-W02	TYPE 2	1135 x 1360	2 NO. SIDE HUNG	505 #	RESTRICTORS WITH OVER RIDE OPENING	TIMBER WINDOW. ARCHED BRICKWORK HEAD. FIRE ESCAPE	PL7-W02
PLOT 7	PL7-W03	TYPE 2	1135 x 1360	2 NO. SIDE HUNG	505 #	RESTRICTORS WITH OVER RIDE OPENING	TIMBER WINDOW. ARCHED BRICKWORK HEAD. FIRE ESCAPE	PL7-W03
PLOT 7	PL7-W04	TYPE 3	1135 x 910	1 NO. SIDE HUNG	1180	RESTRICTORS WITH OVER RIDE OPENING	TIMBER WINDOW. ARCHED BRICKWORK HEAD. INWARD OPENING	PL7-W04
PLOT 7	PL7-W05	TYPE 3	1135 x 910	1 NO. SIDE HUNG	1180	RESTRICTORS WITH OVER RIDE OPENING	TIMBER WINDOW. ARCHED BRICKWORK HEAD. INWARD OPENING	PL7-W05
PLOT 7	PL7-W06	TYPE 3	1135 x 910	1 NO. SIDE HUNG	1180	RESTRICTORS WITH OVER RIDE OPENING	TIMBER WINDOW. ARCHED BRICKWORK HEAD. OBSCURE GLAZING. INWARD OPENING.	PL7-W06
PLOT 8								
PLOT 8	PL8-W01	TYPE 2	1135 x 1360	2 NO. SIDE HUNG	505 #	RESTRICTORS WITH OVER RIDE OPENING	TIMBER WINDOW. ARCHED BRICKWORK HEAD. FIRE ESCAPE	PL8-W01
PLOT 8	PL8-W02	TYPE 2	1135 x 1360	2 NO. SIDE HUNG	505 #	RESTRICTORS WITH OVER RIDE OPENING	TIMBER WINDOW. ARCHED BRICKWORK HEAD. FIRE ESCAPE	PL8-W02
PLOT 8	PL8-W03	TYPE 2	1135 x 1360	2 NO. SIDE HUNG	505 #	RESTRICTORS WITH OVER RIDE OPENING	TIMBER WINDOW. ARCHED BRICKWORK HEAD. FIRE ESCAPE	PL8-W03
PLOT 8	PL8-W04	TYPE 3	1135 x 910	1 NO. SIDE HUNG	1180	RESTRICTORS WITH OVER RIDE OPENING	TIMBER WINDOW. ARCHED BRICKWORK HEAD. OBSCURE GLAZING. INWARD OPENING.	PL8-W04
PLOT 8	PL8-W05	TYPE 3	1135 x 910	1 NO. SIDE HUNG	1180	RESTRICTORS WITH OVER RIDE OPENING	TIMBER WINDOW. ARCHED BRICKWORK HEAD. INWARD OPENING	PL8-W05
PLOT 8	PL8-W06	TYPE 3	1135 x 910	1 NO. SIDE HUNG	1180	RESTRICTORS WITH OVER RIDE OPENING	TIMBER WINDOW. ARCHED BRICKWORK HEAD. INWARD OPENING.	PL8-W06
PLOT 16								
PLOT 16	PL16-W01	TYPE 5	1135 x 1200	2 NO. SIDE HUNG	795	RESTRICTORS WITH OVER RIDE OPENING	TIMBER WINDOW. DORMER.	PL16-W01
PLOT 16	PL16-W02	TYPE 5	1135 x 1200	2 NO. SIDE HUNG	795	RESTRICTORS WITH OVER RIDE OPENING	TIMBER WINDOW. DORMER.	PL16-W02
PLOT 16	PL16-W03	TYPE 5	1135 x 1200	2 NO. SIDE HUNG	795	RESTRICTORS WITH OVER RIDE OPENING	TIMBER WINDOW. DORMER.	PL16-W03
PLOT 16	PL16-W04	TYPE 3	1135 x 910	1 NO. SIDE HUNG	1235	RESTRICTORS WITH OVER RIDE OPENING	TIMBER WINDOW. ARCHED BRICKWORK HEAD. INWARD OPENING	PL16-W04
PLOT 16	PL16-W05	TYPE 3	1135 x 910	1 NO. SIDE HUNG	1235	RESTRICTORS WITH OVER RIDE OPENING	TIMBER WINDOW. ARCHED BRICKWORK HEAD. INWARD OPENING	PL16-W05
PLOT 16	PL16-W06	TYPE 3	1135 x 910	1 NO. SIDE HUNG	1235	RESTRICTORS WITH OVER RIDE OPENING	TIMBER WINDOW. ARCHED BRICKWORK HEAD. OBSCURE GLAZING. INWARD OPENING.	PL16-W06
PLOT 17								
PLOT 17	PL17-W01	TYPE 5	1135 x 1200	2 NO. SIDE HUNG	795	RESTRICTORS WITH OVER RIDE OPENING	TIMBER WINDOW. DORMER.	PL17-W01
PLOT 17	PL17-W02	TYPE 5	1135 x 1200	2 NO. SIDE HUNG	795	RESTRICTORS WITH OVER RIDE OPENING	TIMBER WINDOW. DORMER.	PL17-W02
PLOT 17	PL17-W03	TYPE 5	1135 x 1200	2 NO. SIDE HUNG	795	RESTRICTORS WITH OVER RIDE OPENING	TIMBER WINDOW. DORMER.	PL17-W03
PLOT 17	PL17-W04	TYPE 3	1135 x 910	1 NO. SIDE HUNG	1235	RESTRICTORS WITH OVER RIDE OPENING	TIMBER WINDOW. ARCHED BRICKWORK HEAD. OBSCURE GLAZING. INWARD OPENING.	PL17-W04
PLOT 17	PL17-W05	TYPE 3	1135 x 910	1 NO. SIDE HUNG	1235	RESTRICTORS WITH OVER RIDE OPENING	TIMBER WINDOW. ARCHED BRICKWORK HEAD. INWARD OPENING	PL17-W05
PLOT 17	PL17-W06	TYPE 3	1135 x 910	1 NO. SIDE HUNG	1235	RESTRICTORS WITH OVER RIDE OPENING	TIMBER WINDOW. ARCHED BRICKWORK HEAD. INWARD OPENING.	PL17-W06

WINDOW SCHEDULE COMMUNAL CORRIDOR - SHARED OWNERSHIP


PLOT NO.	WINDOW REF.	WINDOW TYPE	STRUCTURAL OPENING	OPENING LIGHTS	WINDOW HEIGHT (F.F.L TO STRUC. OPEN)	RESTRICTOR	NOTES	WINDOW REF.
CORRIDOR 2								
CORRIDOR 2	COR2-W01	TYPE 6	685 x 2110	1 NO. TOP HUNG	800	N/A		COR2-W01
CORRIDOR 2	COR2-W02	TYPE 3	1135 x 910	N/A	1180	N/A	TIMBER WINDOW. ARCHED BRICKWORK HEAD.	COR2-W02
CORRIDOR 2	COR2-W03	TYPE 3	1135 x 910	N/A	1235	N/A	TIMBER WINDOW. ARCHED BRICKWORK HEAD.	COR2-W03

NOTE:


- # - WHERE OPENABLE WINDOWS HAVE A FLOOR TO SILL HEIGHT OF LESS THAN 800mm PROVIDE A GUARD RAIL. RAIL TO BE REMOVABLE WHERE WINDOWS ARE FOR FIRE ESCAPE PURPOSES.
- WINDOWS TO FRONT ELEVATION TO BE SET BACK 70mm FROM BRICK FACE IN REVEAL IN ACCORDANCE WITH PLANNING CONDITION NO. 10.
- WINDOWS TO REAR ELEVATION TO HAVE SILLS THAT FINISH FLUSH WITH BRICKWORK FACE, NO PROJECTION PERMITTED.
- ESCAPE WINDOWS TO HAVE PUSH BUTTON OPERATION AND HAVE NO LOCKING MECHANISM.
- ALL WINDOWS TO BE FITTED WITH CHILD PROOF OPENING RESTRICTORS WITH OVERRIDE OPERATION.
- ALL WINDOWS TO BE FITTED WITH TRICKLE VENTS.
- OPENING LIGHTS AT FIRST FLOOR LEVEL AND ABOVE TO BE EITHER REVERSIBLE OR FITTED WITH EASY CLEAN HINGES WHICH PROVIDE A MINIMUM CLEARANCE OF 100mm TO ENABLE THEM TO BE CLEANED FROM THE INSIDE.
- WINDOW IRONMONGERY AND CONTROLS TO BE OF TYPE AND FIXED AT A HEIGHT WHICH ENABES IT TO BE OPERATED BY PERSONS SITTING IN A WHEELCHAIR.
- EMERGENCY WINDOWS TO FIRST FLOOR HABITABLE ROOMS TO HAVE AN UNOBSTRUCTED OPENABLE AREA OF AT LEAST 0.33M² AND AT LEAST 450MM HIGH AND 450MM WIDE. THE BOTTOM OF THE OPENABLE AREA IS TO BE NO MORE THAN 1100MM ABOVE FINISHED FLOOR LEVEL. MARKED 'FE' ON FIRE STRATEGY LAYOUT.

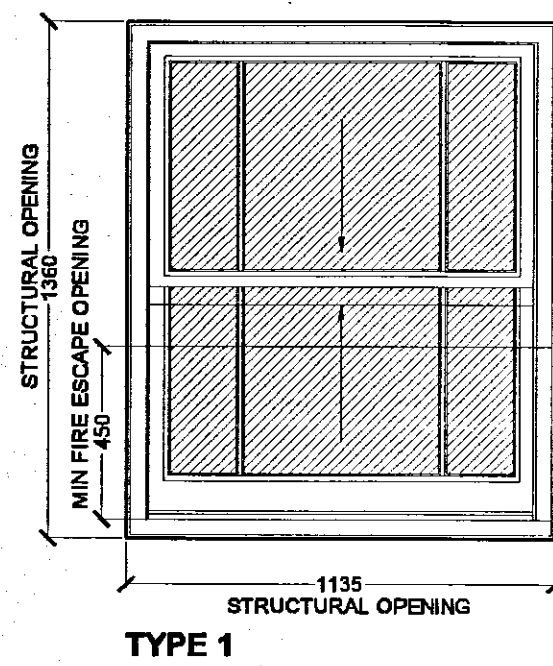


TYPE 1

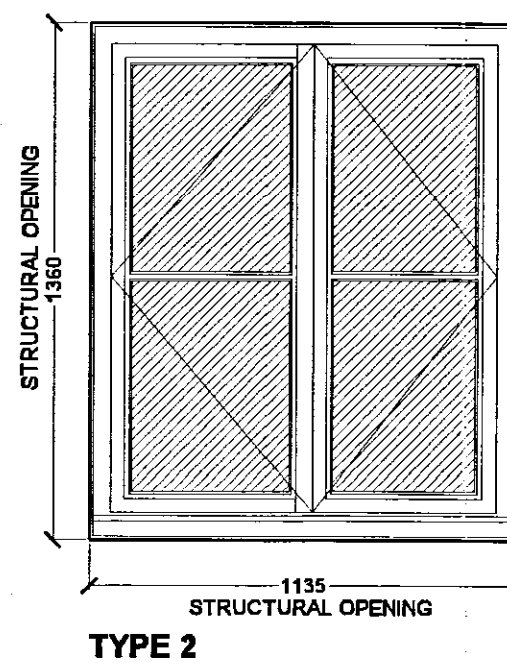


TYPE 2

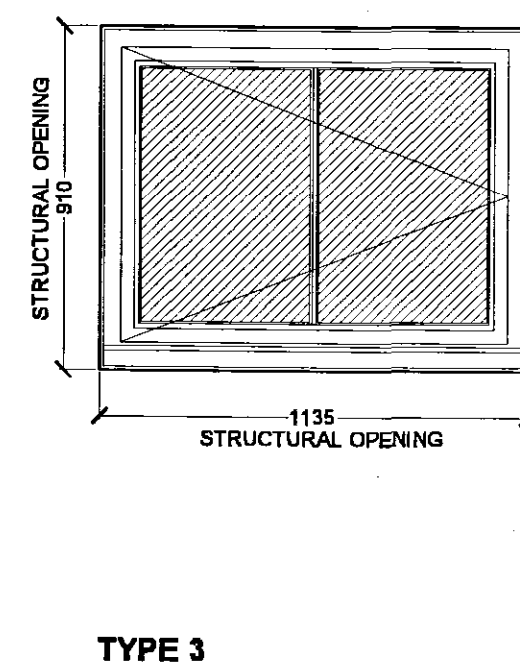


TYPE 3

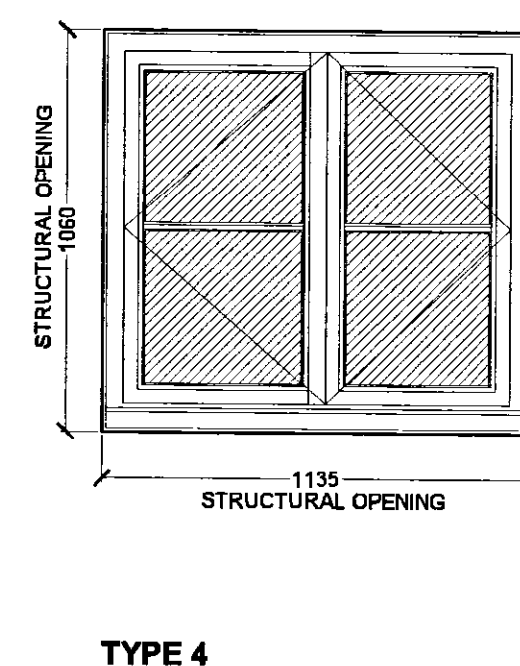

TYPE 4

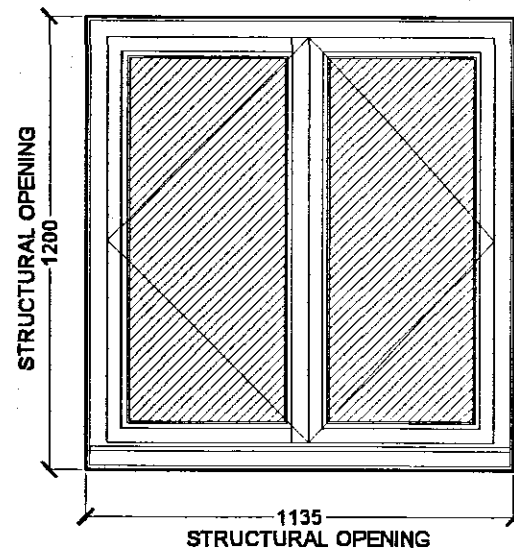

TYPE 5

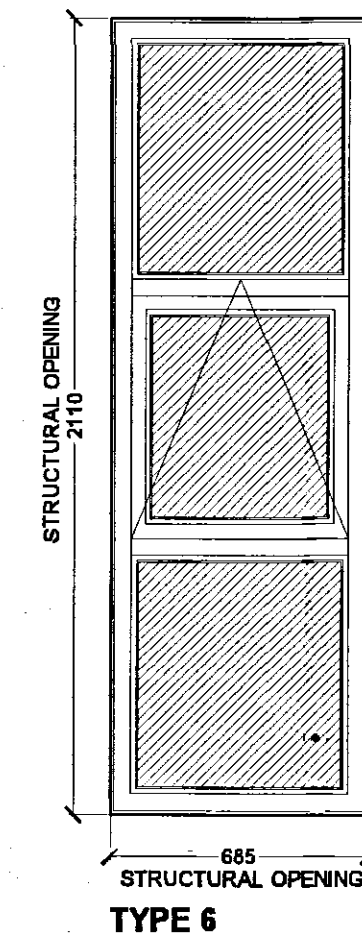

TYPE 6

REV B OPENING LIGHTS AMENDED TO WINDOW TYPES 2, 4 & 5. 11.01.07
RCW
REV A BUILDING REGULATION ISSUE 13.12.08 RCW

Oglesby & Limb Ltd
Chartered Architects
and Building Surveyors
67 London Road
Newark, Notts
NG24 1RZ
Tel: 01636 702030
Fax: 01636 703740
e-mail: design@o-l-ld.co.uk

Client:
DGM Properties Ltd

Project:
Proposed Residential Development

**Double Street
Spalding.**

Drawing Title:
**Affordable Units
Window Schedule**

BUILDING REGULATIONS ISSUE

Date: **December 2006** Scale: **1:20 @ A1**
Drawn by: **RCW** Checked by: **AJO**

Drawing Number: **A0619-501** Rev: **B**

**DETERMINED
PLANNING**

PLANNING & DEVELOPMENT
24 JAN 2007
0115/07