


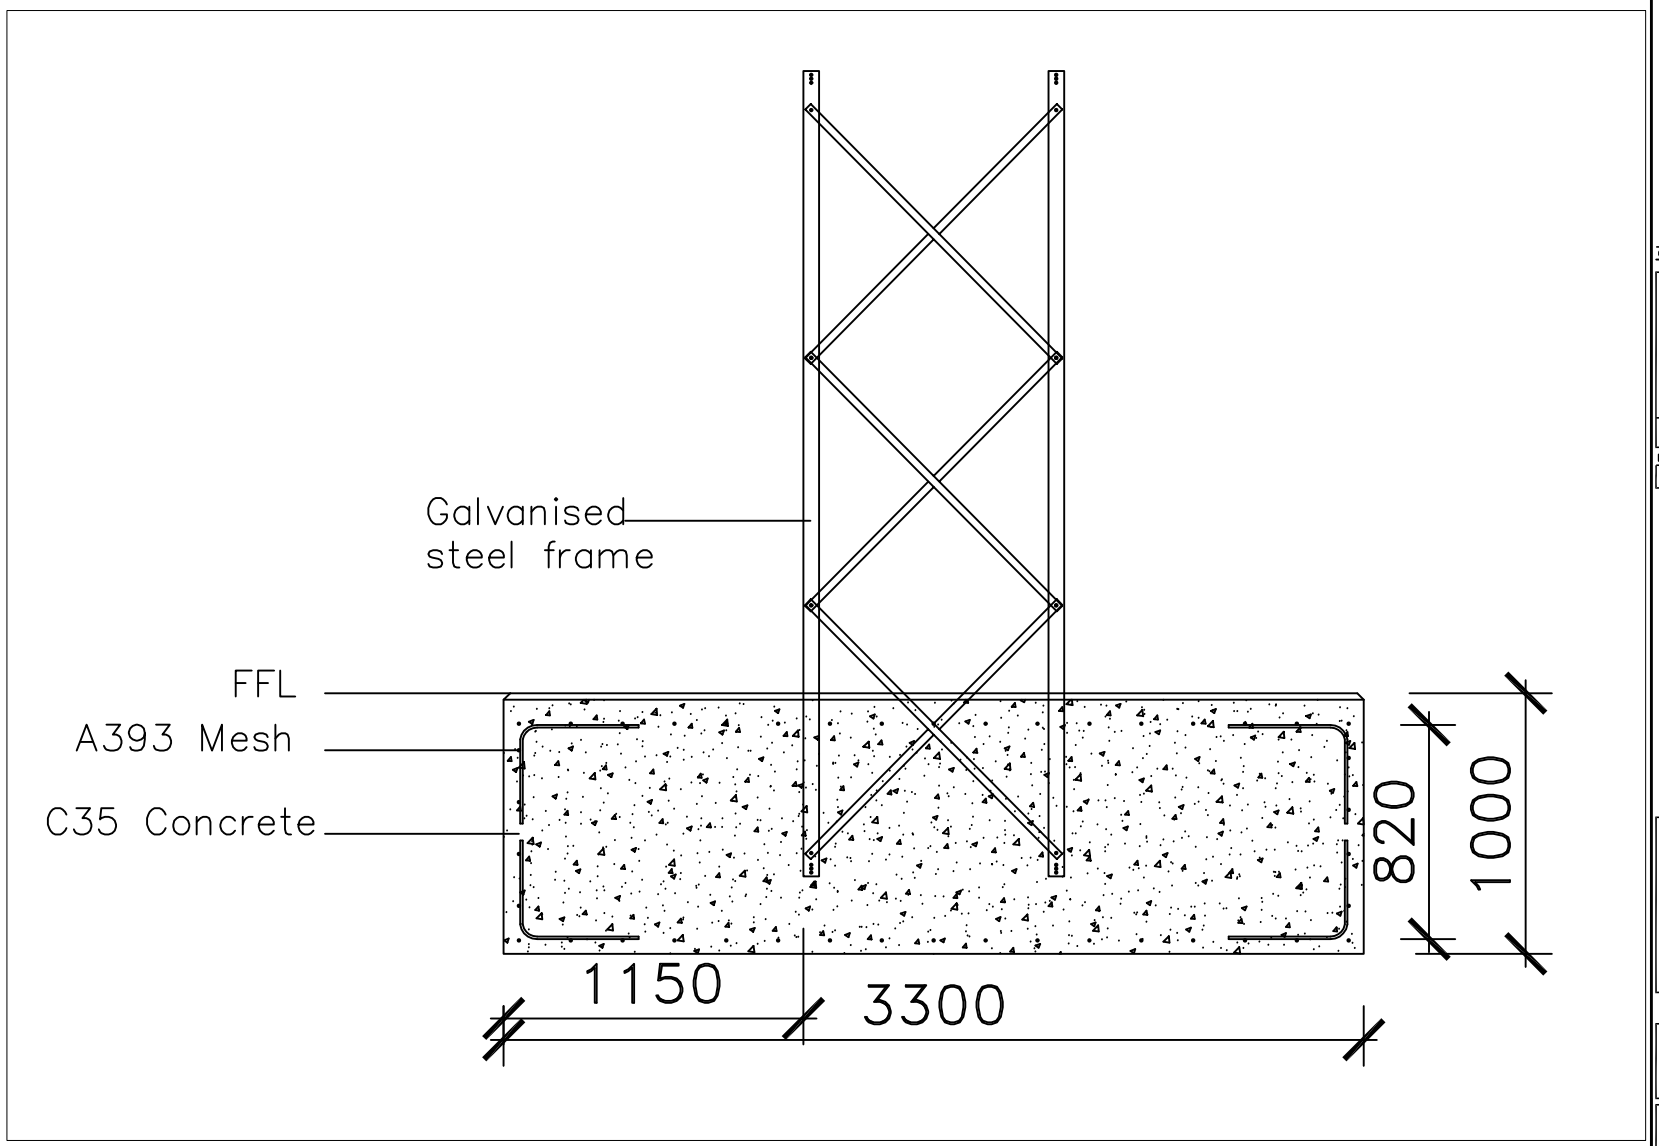

Notes:-

Created by: DB Checked by:

REV REF:	REVISION DESCRIPTION:	DATE:
		00.00.00

DATE: 14.01.14 | SCALE: N.T.S | ISSUE NO.: 001

A&J Services Spalding Ltd,
Holbeach, Lincs, PE12 8LY
Tel: 01406 424954 Email: info.aandl@gmail.com

CLIENT

Finlays Flowers - Spalding

TITLE

Wifi Antenna

DRAWING NO.

A&J - Finlays Spalding - 001

DEFINED SCALE SET @ A1 ONLY

NO DIMENSIONS TO BE SCALED FROM THIS DRAWING, ALL DIMENSIONS TO BE CHECKED ONSITE. ANY DISCREPANCIES WITH THE DRAWING TO BE REPORTED AND CLARIFIED PRIOR TO COMMENCING WORKS ON SITE. IF IN DOUBT – ASK. THIS INFORMATION IS COPYRIGHT.