


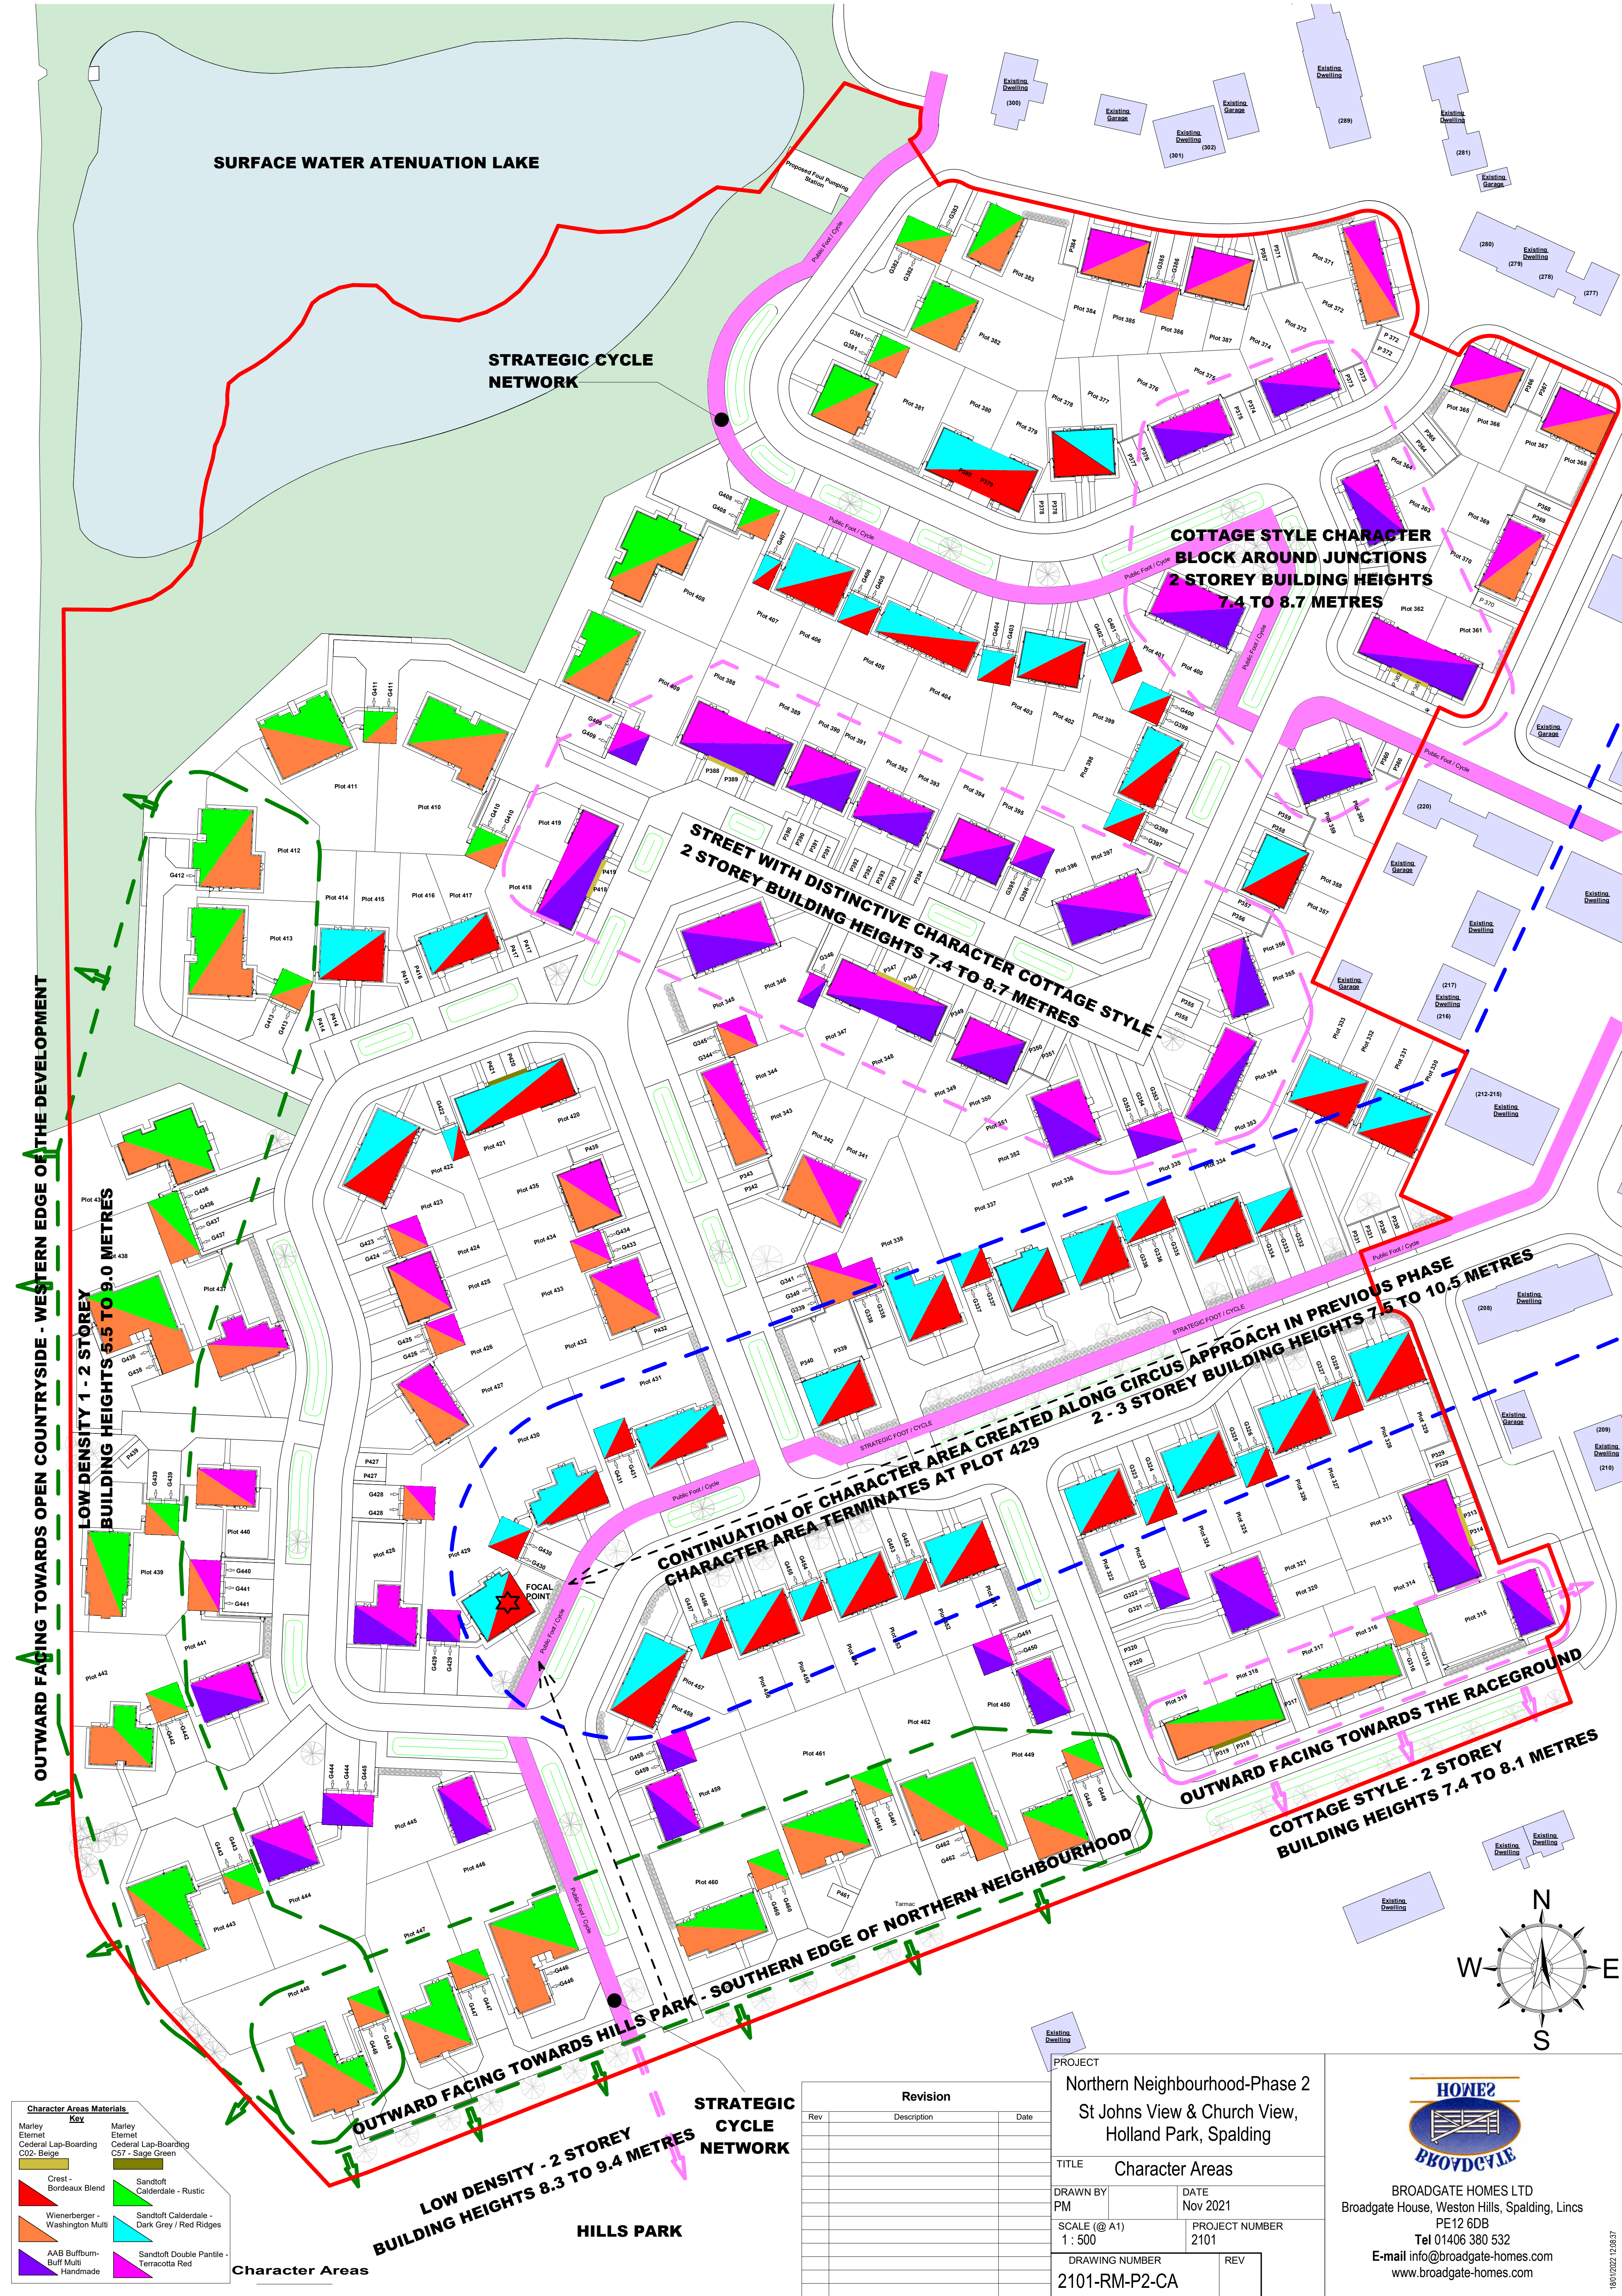

Character Areas Materials	
Key	
Marley Element Cederal Lap-Boarding C02- Beige	Marley Element Cederal Lap-Boarding C57 - Sage Green
Crest - Bordeaux Blend	Sandtoft Calderdale - Rustic
Wienerberger - Washington Multi	Sandtoft Calderdale - Dark Grey / Red Ridges
AAB Buffburn- Buff Multi- Handmade	Sandtoft Double Pantile - Terracotta Red

Character Areas

Revision		
Rev	Description	Date

PROJECT	
Northern Neighbourhood-Phase 2 St Johns View & Church View, Holland Park, Spalding	
TITLE	
Character Areas	
DRAWN BY PM	DATE Nov 2021
SCALE (@ A1) 1 : 500	PROJECT NUMBER 2101
DRAWING NUMBER 2101-RM-P2-CA	REV



BROADGATE HOMES LTD
Broadgate House, Weston Hills, Spalding, Lincs
PE12 6DB
Tel 01406 380 532
E-mail info@broadgate-homes.com
www.broadgate-homes.com

1801/2022 12:08:37