
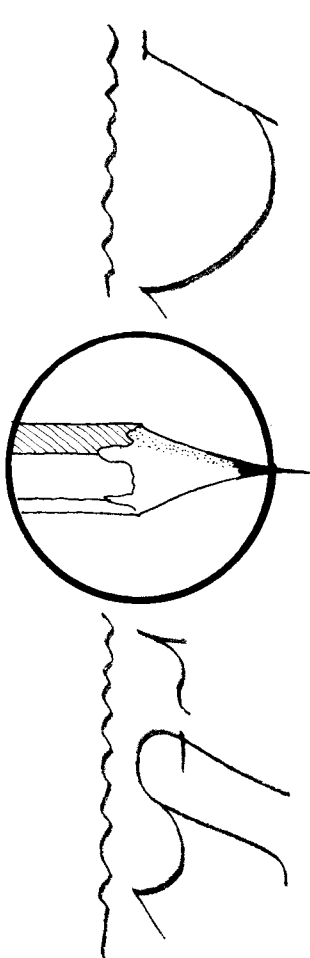


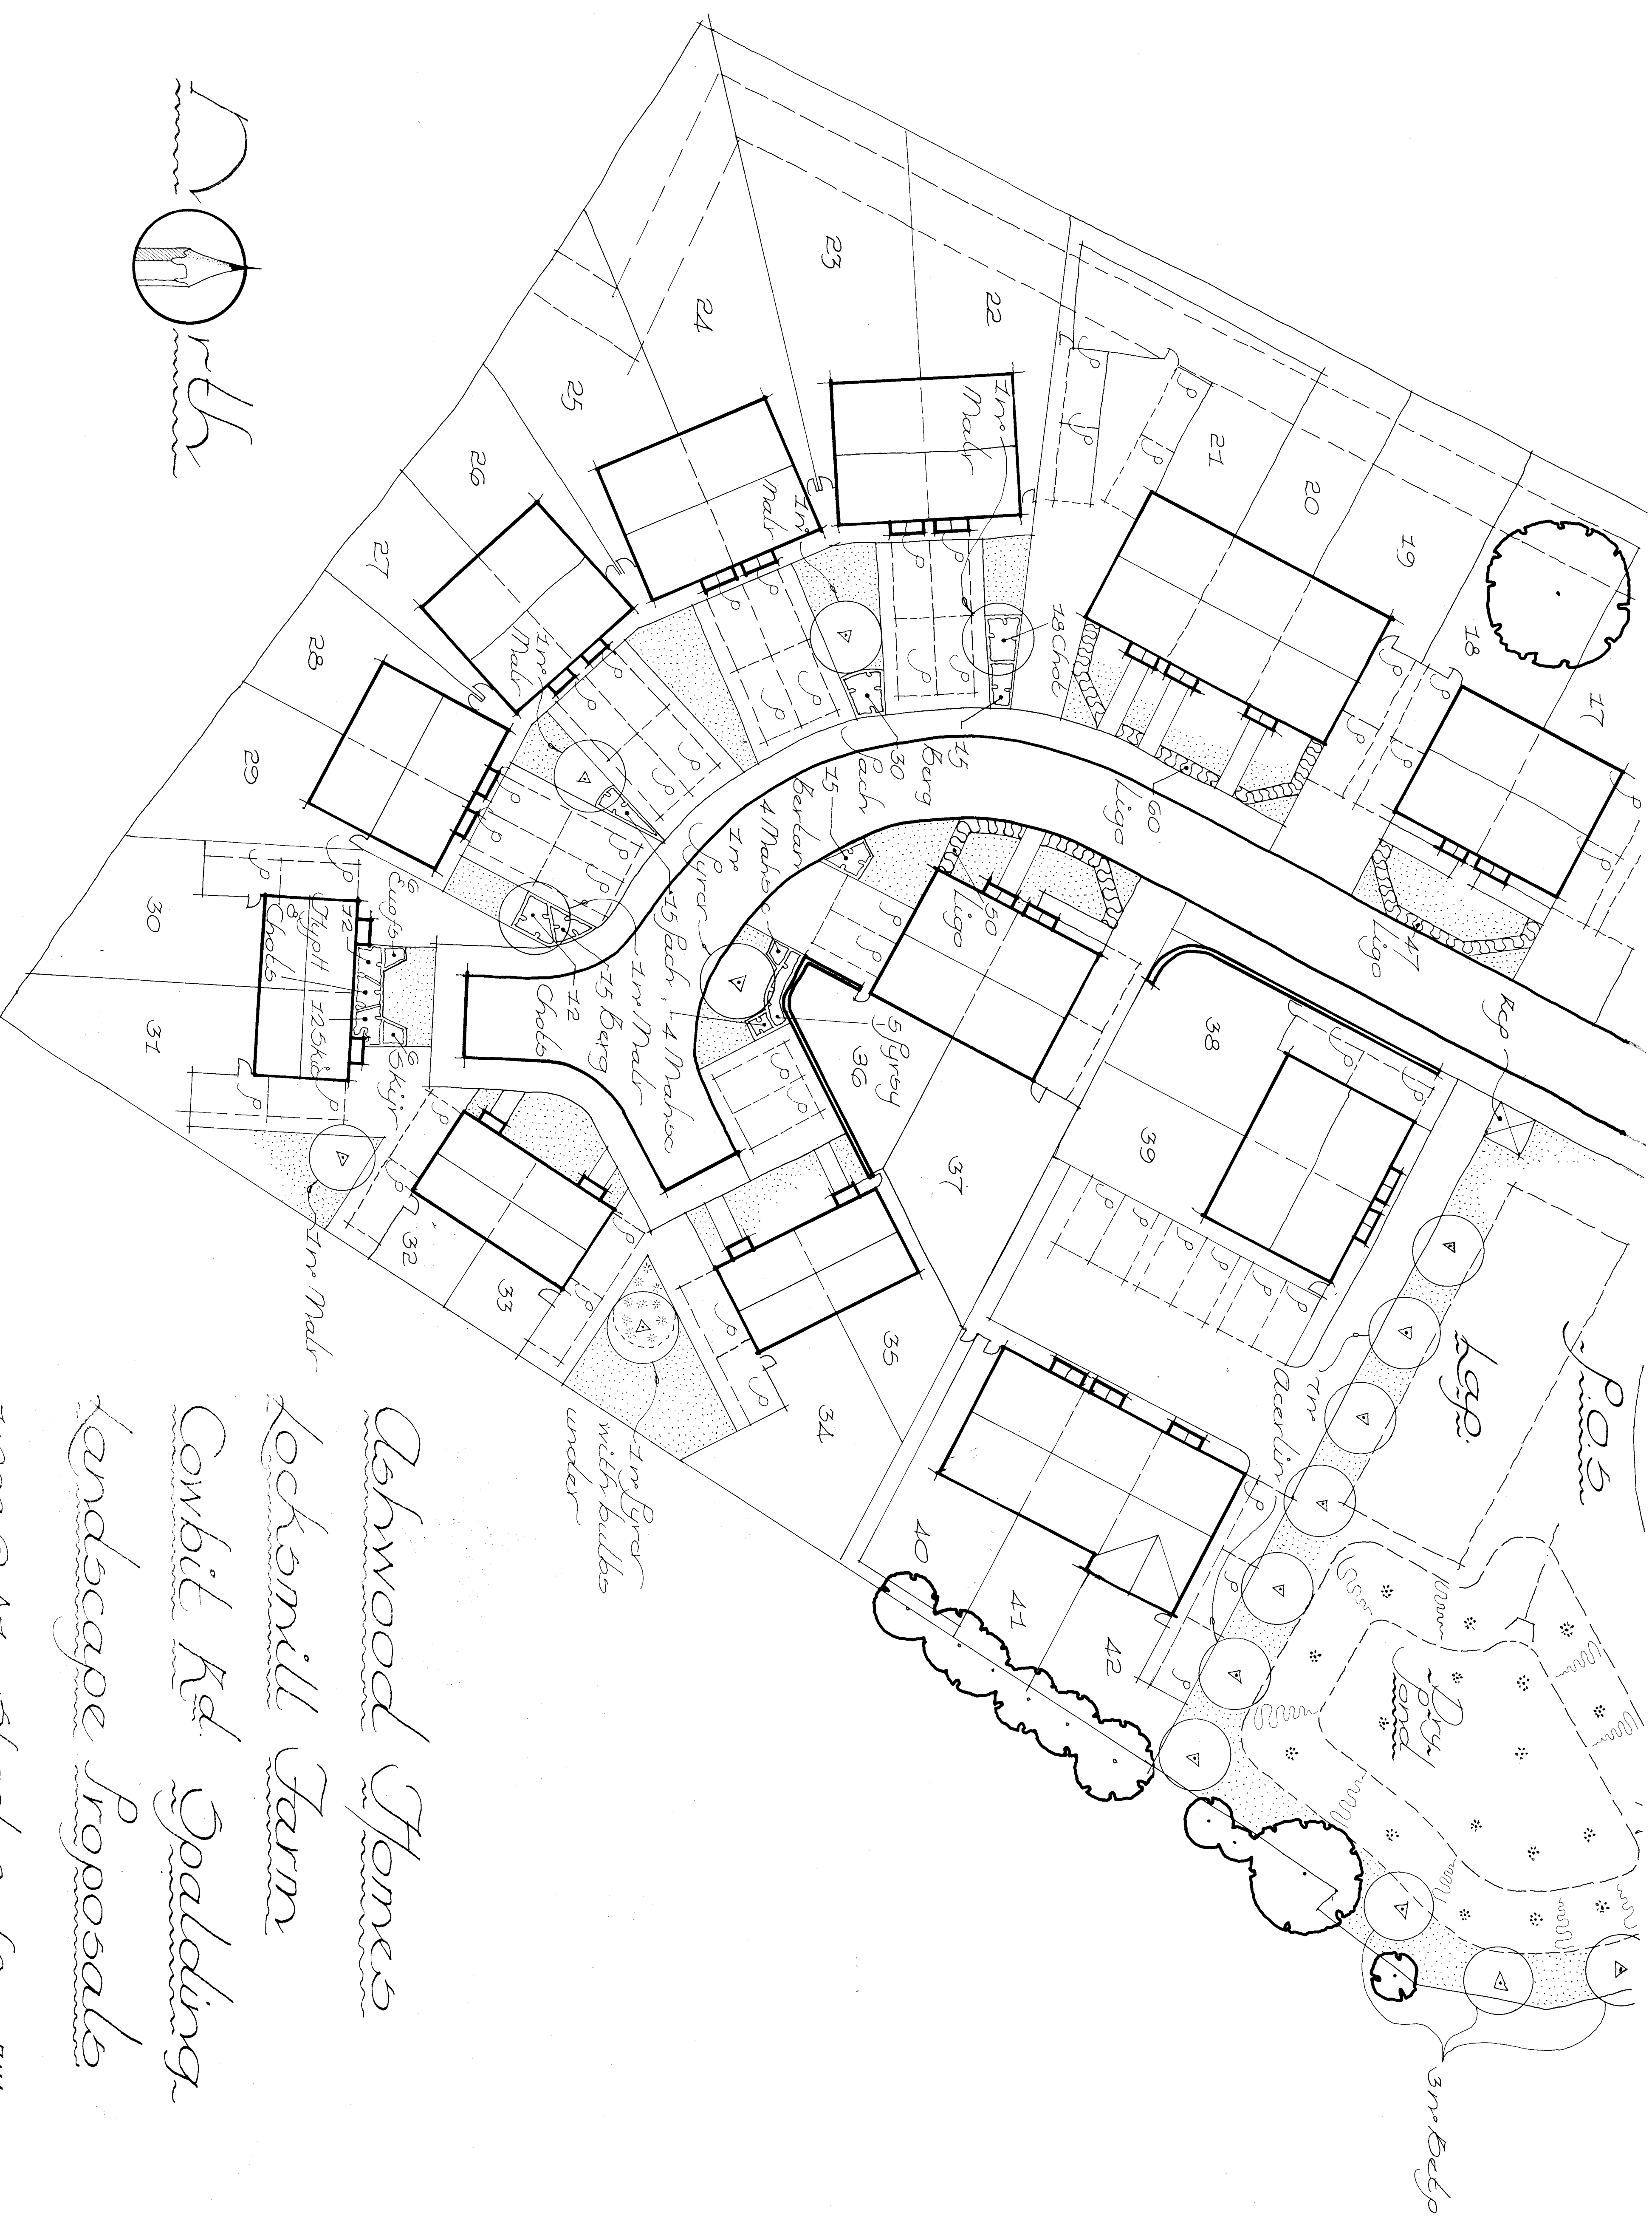

Dehwood Jones
 Lockmill Farm
 Cornbit Rd Spalding
 Landscape Proposals

1:200 @ A1 Sheet 2 of 2 HHL-1521-01-L91
 Dec 2020