Ordnance Survey®

Superplan®

Planning Extract - 1

Site-centred



SHDC
Planning & Development
06 FEB 2003
Ref 0124/03

Produced 31 Jan 2003 from Ordnance Survey digital data and incorporating surveyed revision available at this date. © Crown Copyright 2003

Reproduction in whole or in part is prohibited without the prior permission of Ordnance Survey.

Ordnance Survey, the OS symbol and Superplan are registered trade marks of Ordnance Survey, the national mapping agency of Great Britain.

Scale 1: 1250

Part or all of this Superplan is enlarged from mapping produced at one or more of the following scales: 1: 1250, 1: 2500 & 1: 10000

National Grid sheet reference at centre of this Superplan: TF2422

The representation of a road, track or path is no evidence of a right of way.

SIGN A - Scale 1:20




SIGN B - Scale 1:20



PROPOSED SIGNAGE



PROPOSED SIGNAGE

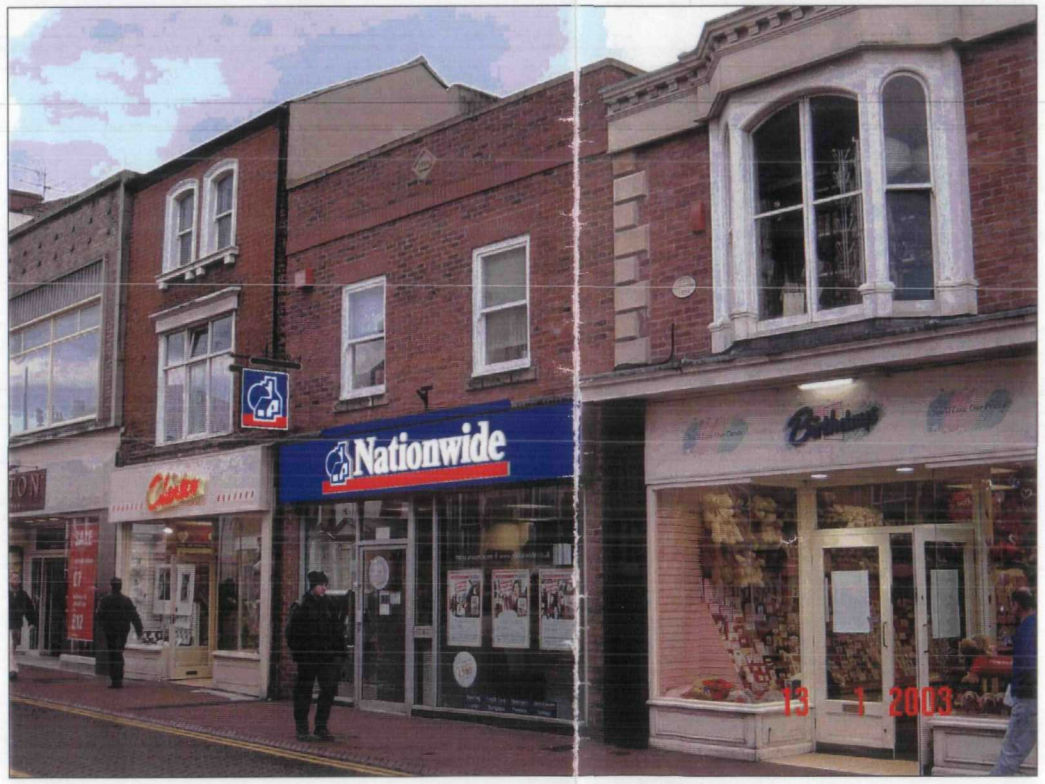

SPECIFICATION

SIGN A

DIMENSIONS

5870mm x 800mm

Cap Height 'N' - 480mm

DESCRIPTION

1 No set of individual letters, logo & underline.

All locator fixed to formed aluminium panels as shown.

Externally illuminated by means of a lighting canopy fixed above lettering.

SIGN B

DIMENSIONS

679mm x 665mm

DESCRIPTION

1 No double sided projecting sign on a decorative fixing bracket.

Externally illuminated by means of lighting canopies fixed above.

REVISION A 02-04-2003 CW


Signs A & B - Changed from internally illuminated to externally illuminated sign units. Sections through added.

SHDC
Planning & Development
-7 APR 2003
Ref 124/03


AMENDED PLAN
Ref. A1

DETERMINED PLAN

SECTION THROUGH SIGN A - 1:10

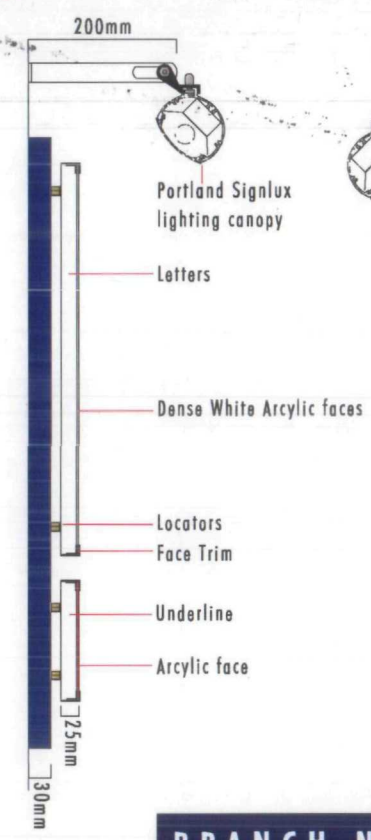

SECTION THROUGH SIGN B - 1:10

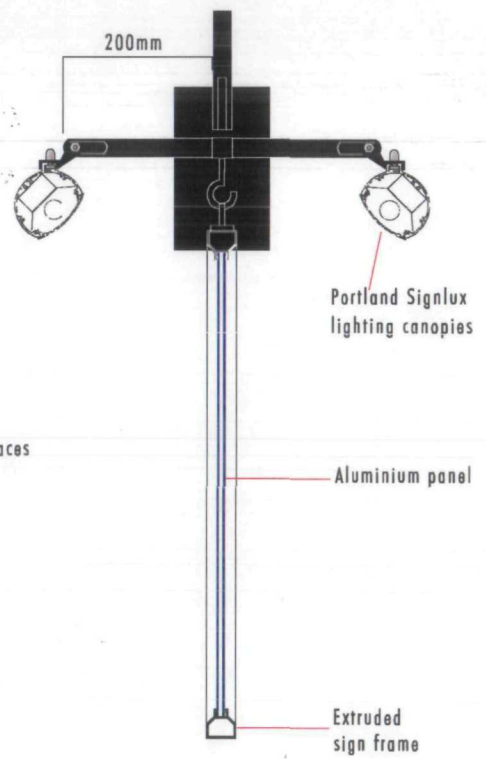

BRANCH NO :- 640

CLIENT/SITE	NATIONWIDE 4 - Hall Place - Spalding - Lincolnshire		
DATE	23 / 01 / 2003	SCALE	AS SHOWN @ A3
SALES CONT.	JDS	DRAWN BY	SL
JOB NO.	BS37950	DWG NO.	Nationwide / 89 / 2003 A

BUTTERFIELD SIGNS
174 SUNBRIDGE ROAD, BRADFORD,
WEST YORKSHIRE. BD1 2RZ.
Tel : +44 (0) 1274 722244
Fax : +44 (0) 1274 848998
www.butterfieldsigns.co.uk

This document is the property of Butterfield Signs Ltd who own the copyright therein. The information in this document is given in confidence and without the written consent of Butterfield Signs Ltd, given by contract or otherwise the document must not be copied, reprinted or reproduced in any material form either wholly or in part nor must the contents of the document or any method or technique available therefrom be disclosed to any third party

CERTIFICATE No. FM 32534

SIGNS BY BUTTERFIELD BRADFORD