


ALL ADOPTABLE DRAINAGE WORKS MUST BE IN ACCORDANCE WITH WRC "SEWERS FOR
ADOPTION" 6TH EDITION (MARCH 2006)

Suitable arisings from excavations provide useful engineering material for raising levels and in forming and contouring areas of landscaping. Accordingly, the finished surface levels on this development have been designed to incorporate the benefit of this material, either derived on this site or other TWUK developments.

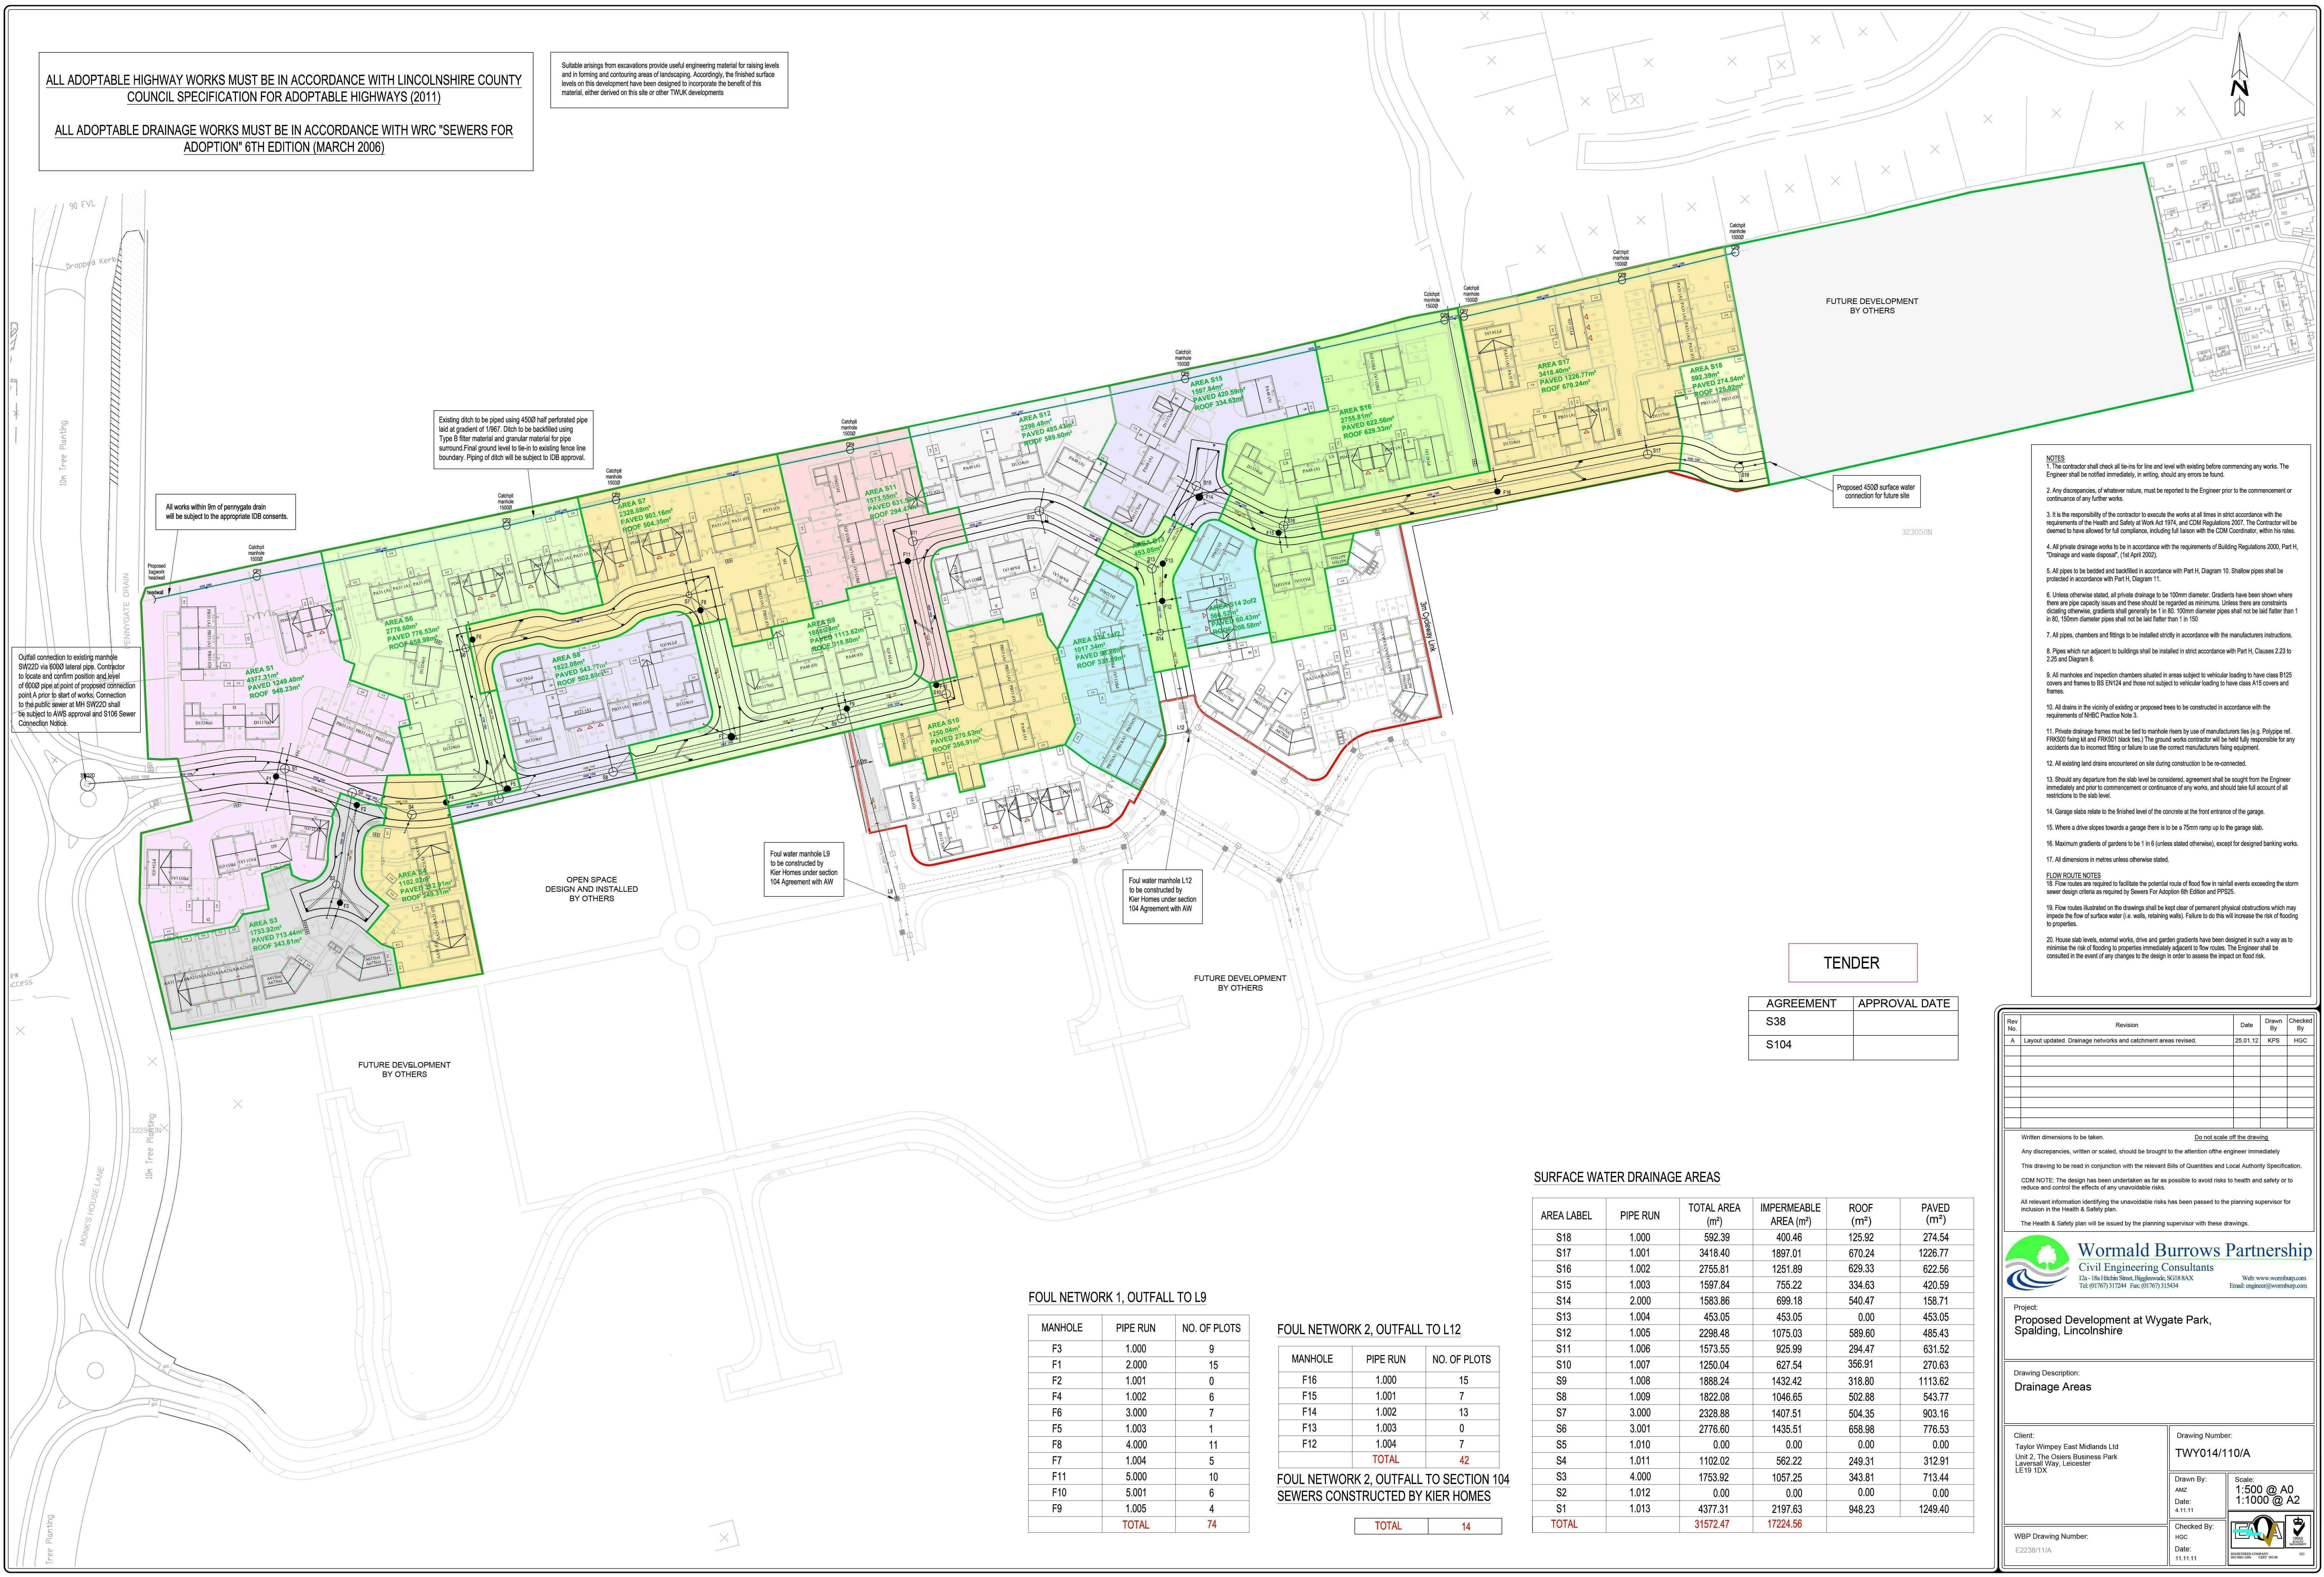

2. Any discrepancies, of whatever nature, must be reported to the Engineer prior to the commencement or continuance of any further works.
3. It is the responsibility of the Contractor to ensure the works at all times in strict accordance with the requirements of the Health and Safety at Work Act 1974, and the CDM Regulations 2007. The Contractor will be deemed to have agreed for full compliance, including full liaison with the CDM Coordinator, within his rates.
4. All pit drainage gullies shall be to be accordance with the requirements of Building Regulations 2003, Part H, "Drainage and waste disposal", all pipes to be:
 - a) All pipes to be bedded and backfilled in accordance with Part H, Diagram 10. Shallow pipes shall be protected in accordance with Part H, Diagram 11.
5. All pipes, chambers and fittings to be installed in accordance with the manufacturers instructions.
7. All manholes and inspection chambers situated in areas subject to vehicular loading to have class B125 covers and frames to BS EN124 and those not subject to vehicular loading to have class A covers and frames.
10. All existing land drains encountered on site during construction to be re-connected.
11. Should any departure from the above listed conditions, agreement shall be sought from the Engineer immediately and prior to commencement or continuance of any works, and should take full account of all restrictions to the site level.
13. Where a slope extends towards the garage shall be to be a 75mm ramp up to the garage slab.
14. Maximum gradients of gullies to be 1 in 6 (unless stated otherwise), except for designed banking gullies.
15. All dimensions in metres unless otherwise specified.


2. Floor works illustrated on the Drawings shall be kept of minimum of physical obstructions which may impede the flow of surface water (i.e. walls, retaining walls). Failure to do this will increase the risk of flooding to properties.
3. House and slab levels, external works, drive and garden gradients have been designed in such a way as to minimise the risk of flooding to properties immediately adjacent to the flow route. The Engineer shall be considered in the event of any changes to the ground or assets the access to flood risk.

AGREEMENT	APPROVAL DATE
S38	
S104	

[illegible]

Written dimensions to be taken. Do not scale off the drawing

Any discrepancies, written or scaled, should be brought to the attention of the engineer immediately

This drawing to be read in conjunction with the relevant Bills of Materials and Local Authority Specification.

CDM NOTE: The design has been undertaken as far as possible to avoid risks to health and safety or to reduce and control the effects of any unavoidable risks.

All relevant information identifying the unavoidable risks has been passed to the planning supervisor for inclusion in the Health & Safety plan.

The Health & Safety plan will be issued by the planning supervisor with these drawings.

 **Wormald Burrows Partnership**
Civil Engineering Consultants
12a - 18a Hichen Street, Biggleswade, SG18 8AX
Tel: (01767) 317244 Fax: (01767) 315434
Web: www.wormburp.com
Email: engineer@wormburp.com

Project:
Proposed Development at Wygate Park,
Spalding, Lincolnshire

Drawing Description:

Drainage Areas

Client: Taylor Wimpey East Midlands Ltd Unit 2, The Osiers Business Park Waverley Way, Leicester LE19 1DX	Drawing Number: TWY014/110/A Drawn By: AMZ Date: 4.11.11 Scale: 1:500 @ A0 1:1000 @ A2
