

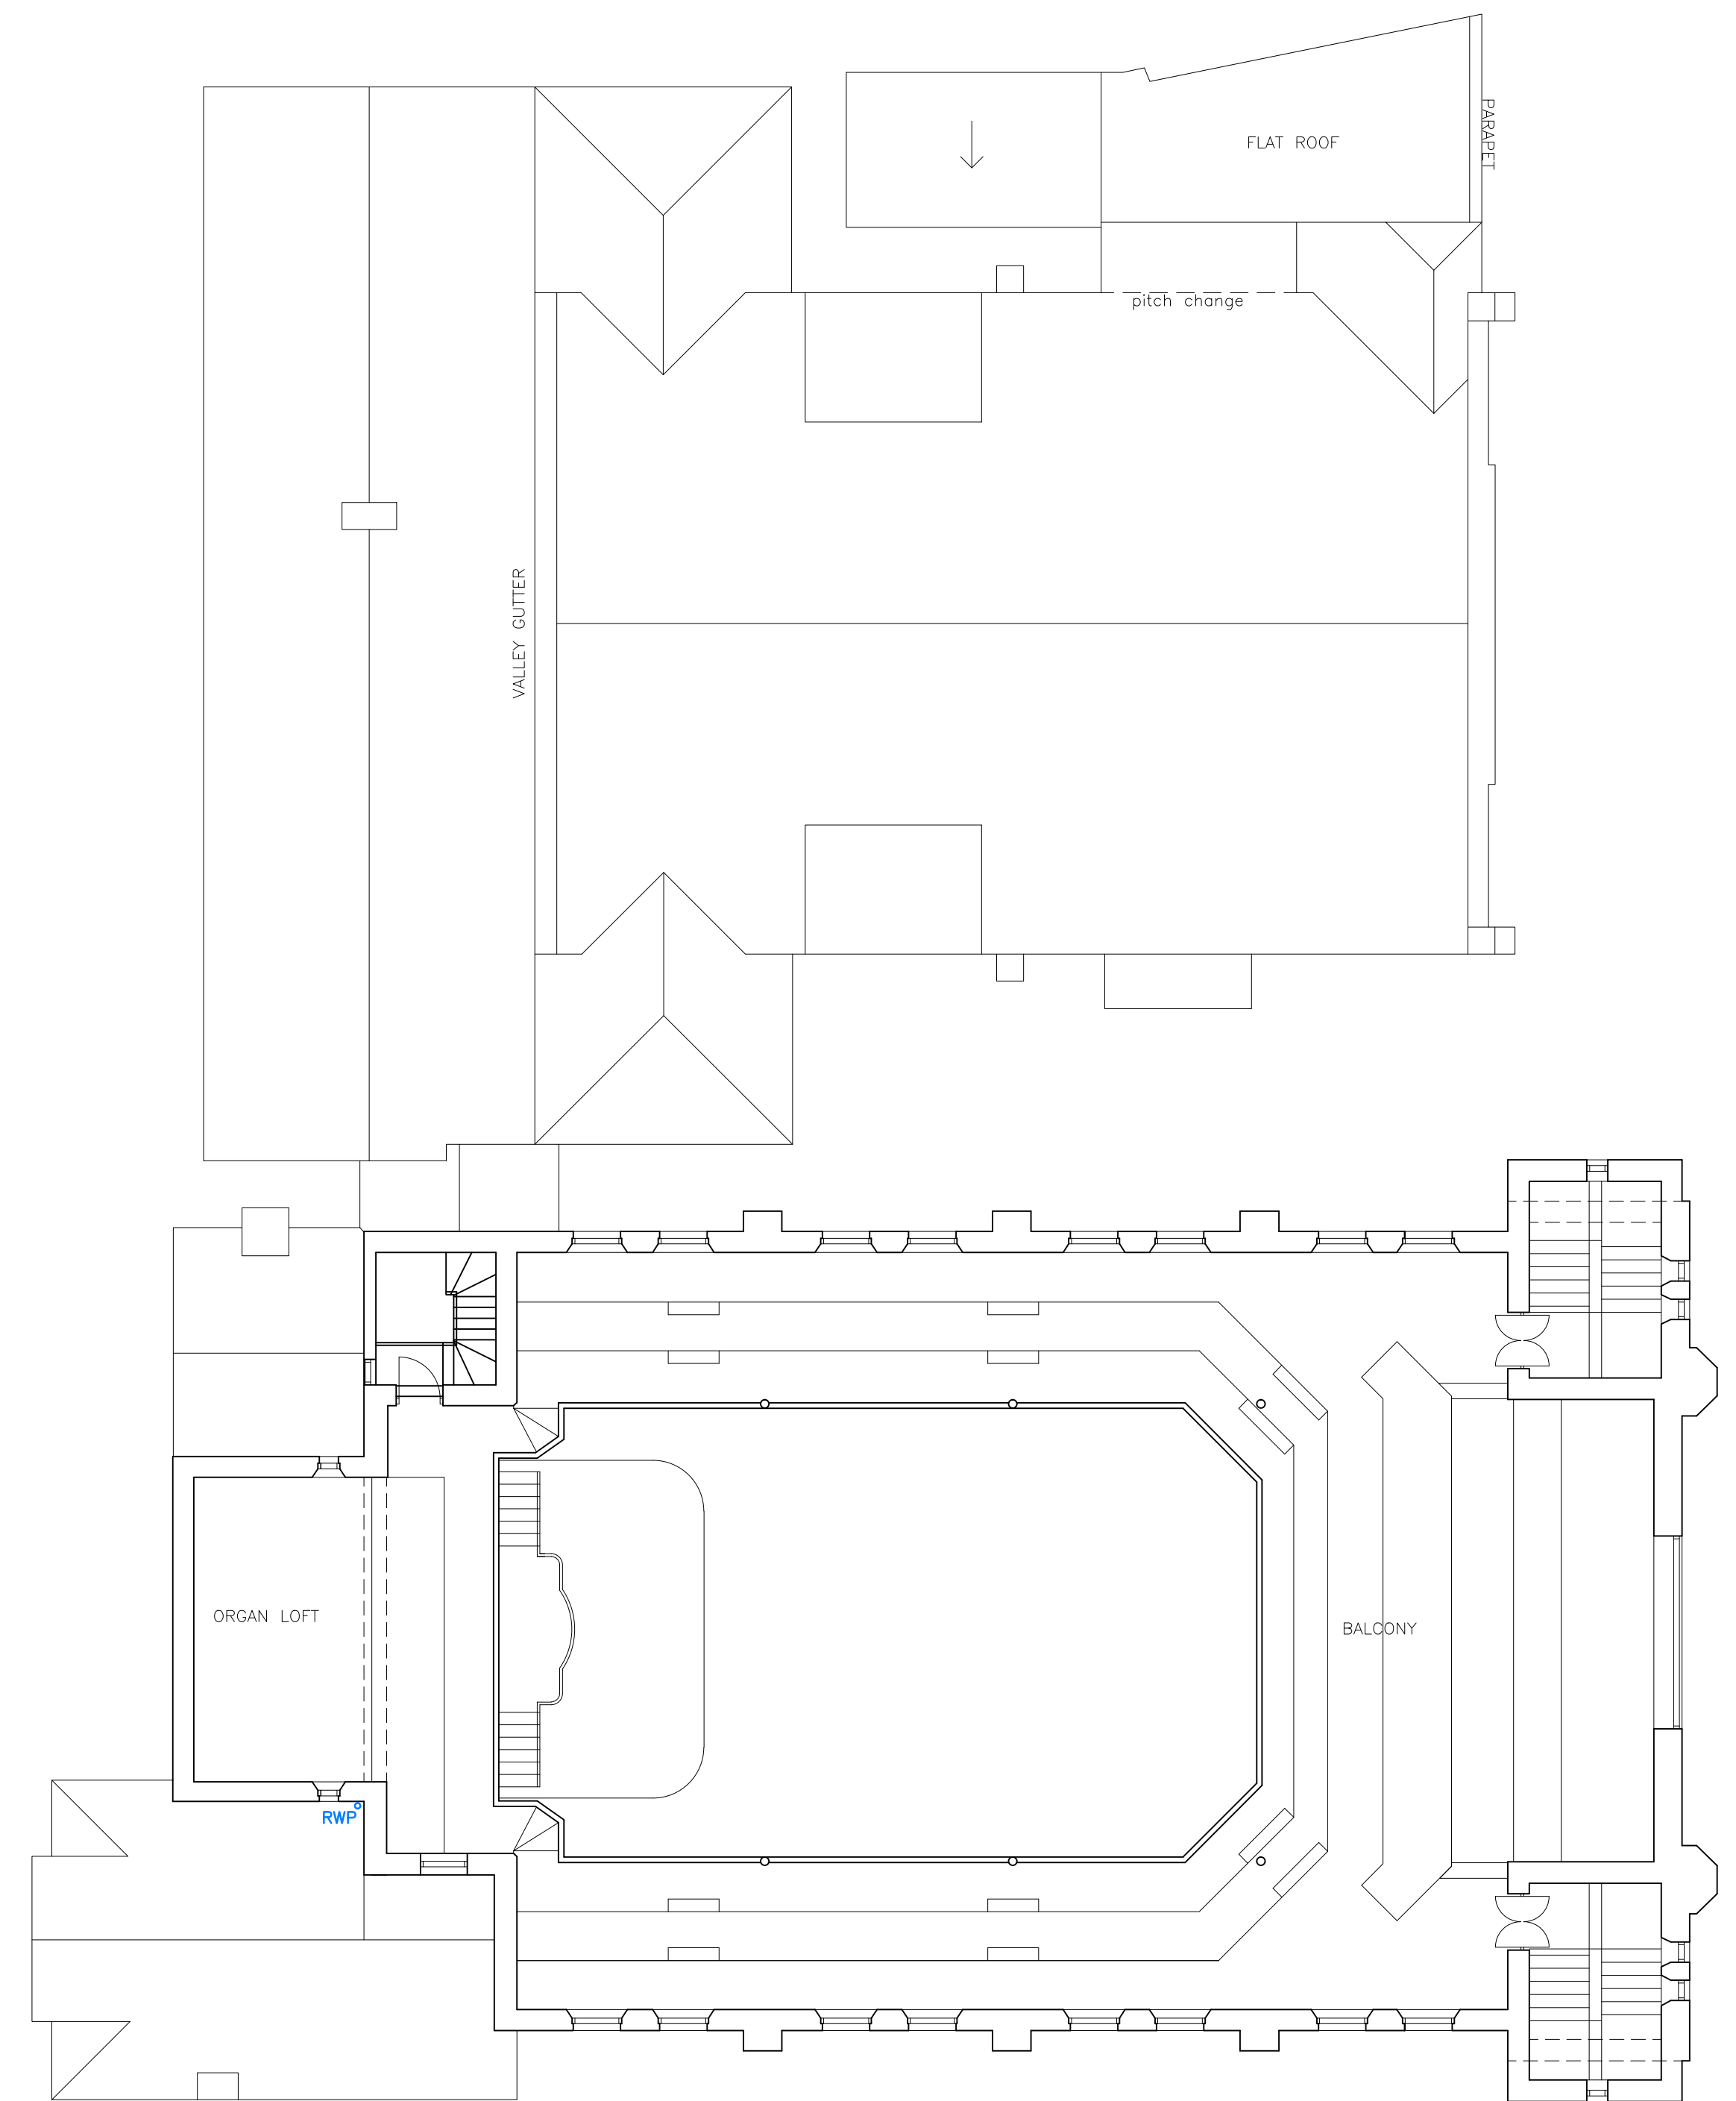


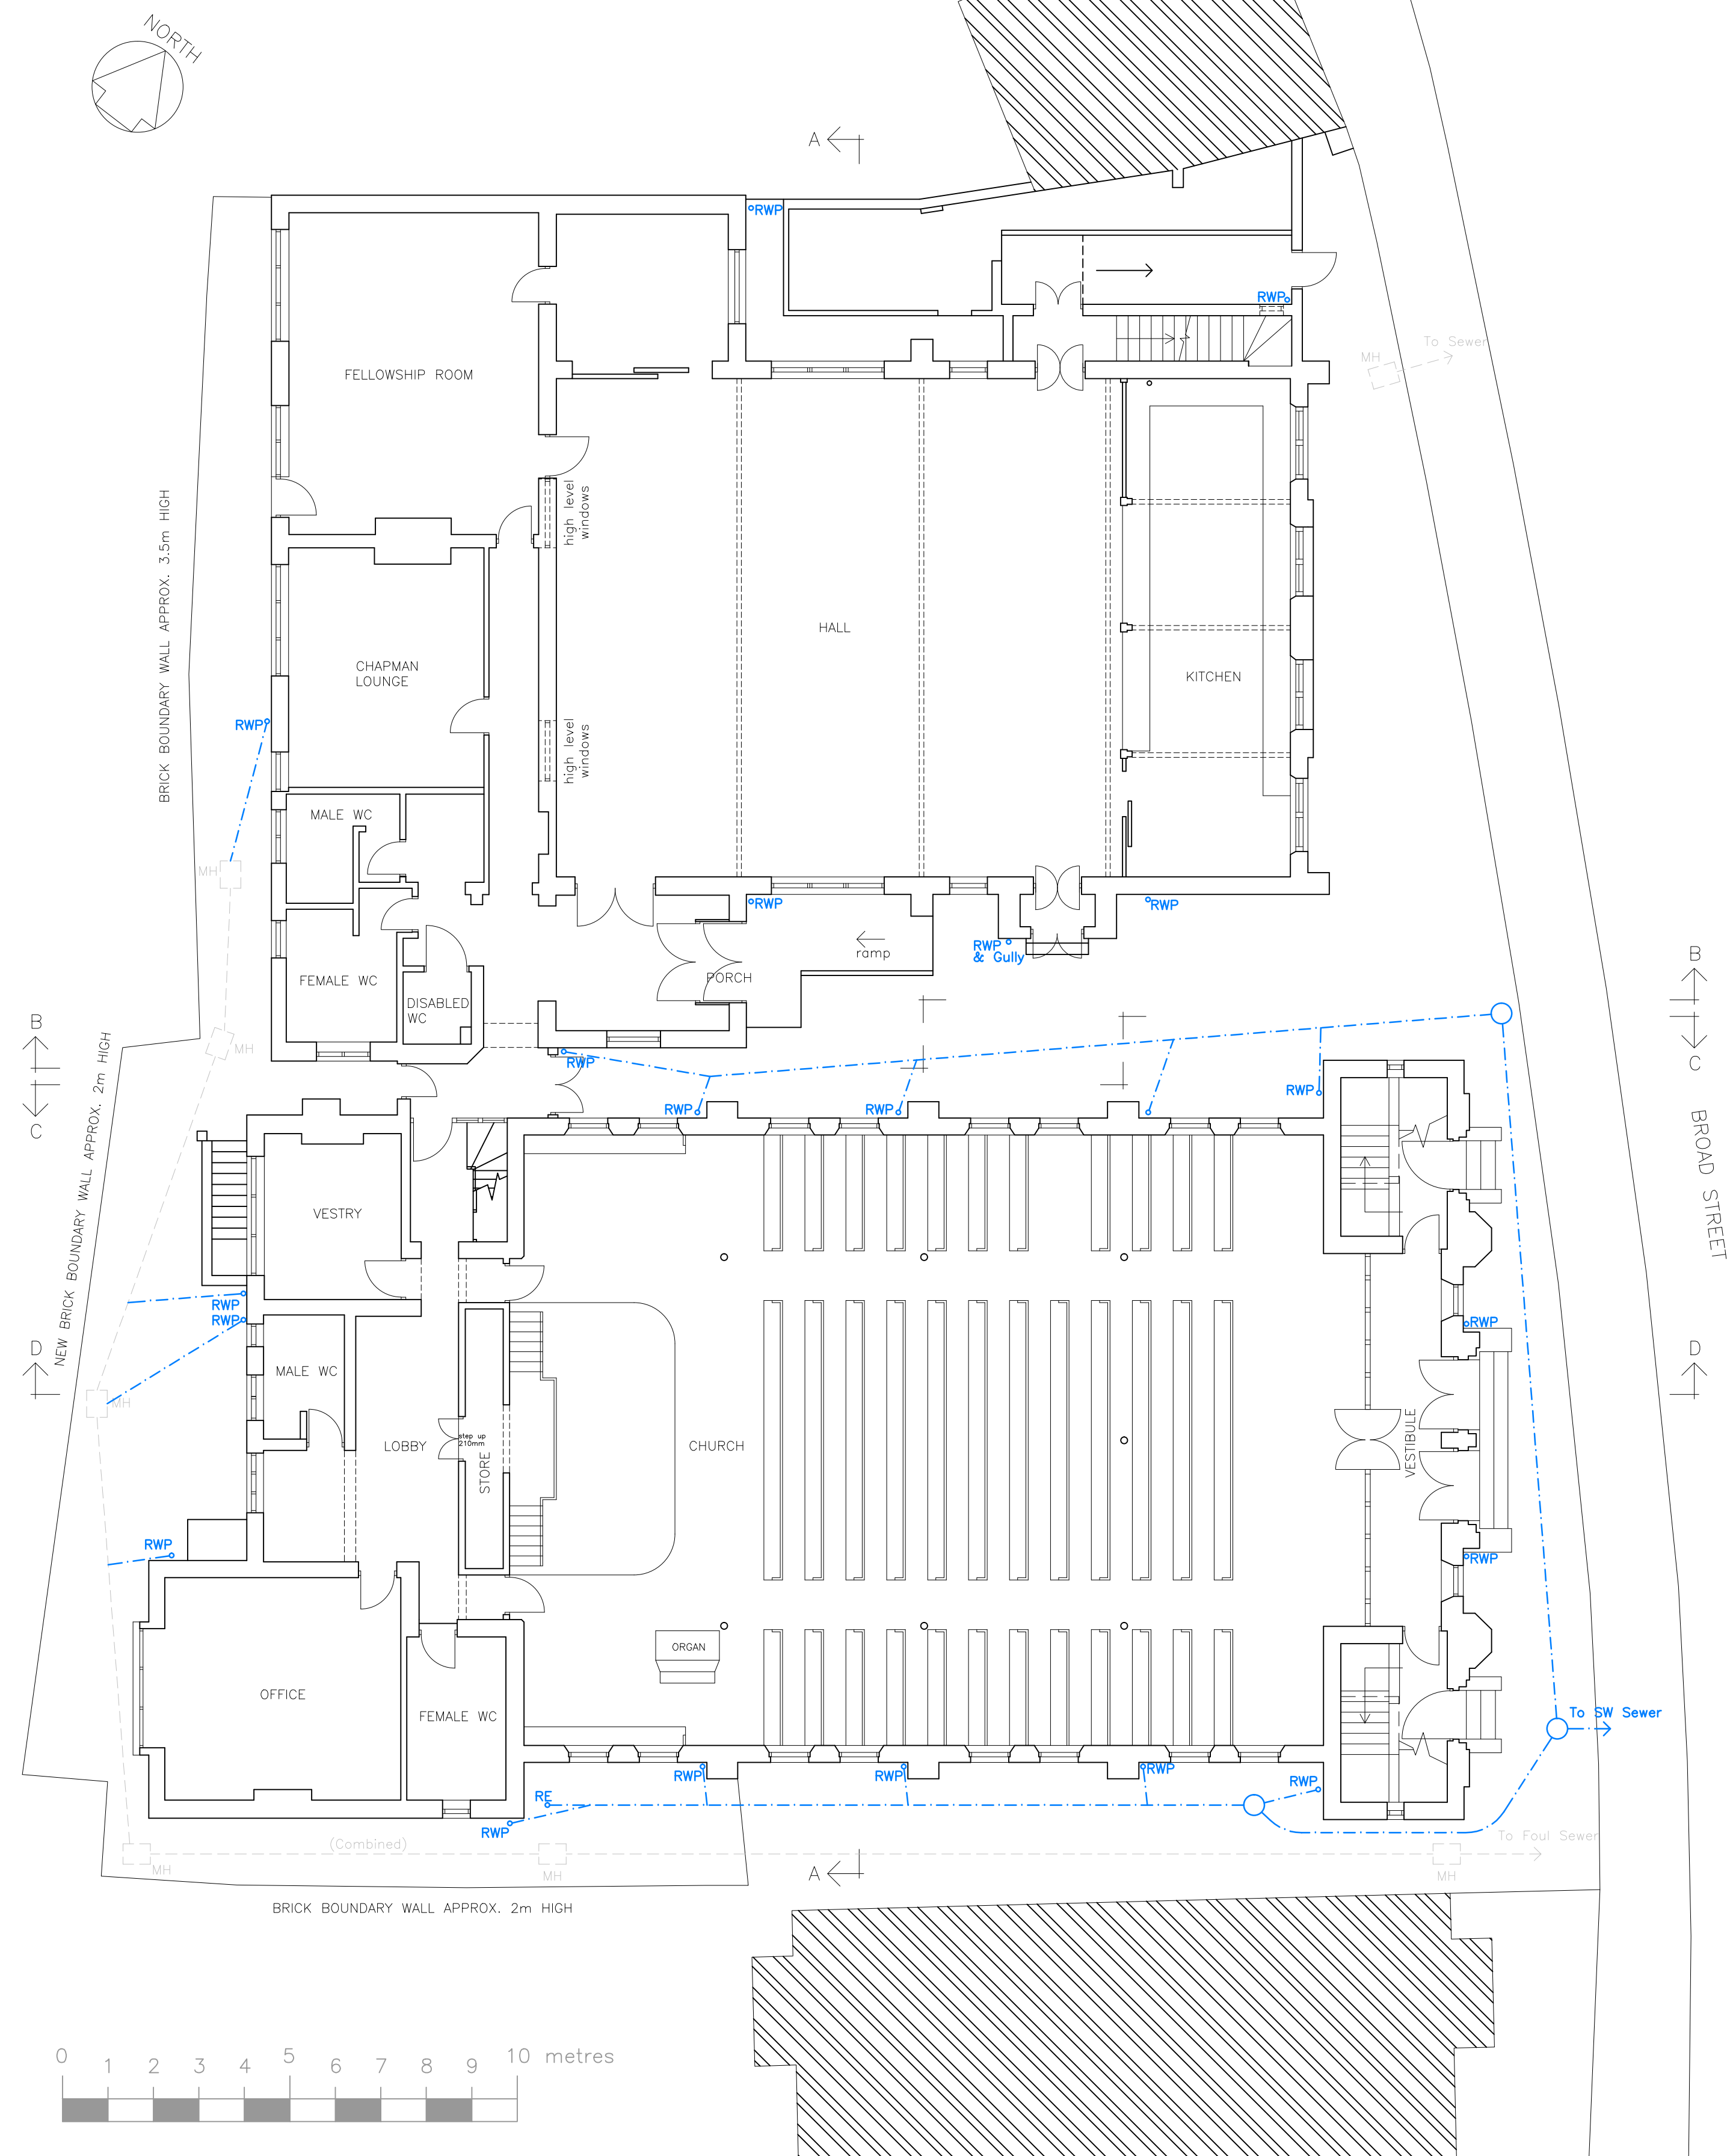

UPPER LEVEL

Revision D	Alteration works to underground drainage added	PTDH	21/05/14
Revision C	Underground drainage and boundary details added	PTDH	22/03/11
Revision B	Further update	PTDH	24/05/10
Revision A	General Update	DC	19/03/10

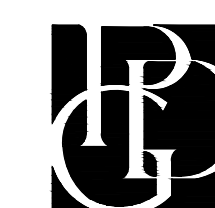

BROAD STREET METHODIST CHURCH,
SPALDING
For THE MANAGING TRUSTEES
EXISTING PLANS

PDG ARCHITECTS LTD
Toll Bar House
Shrewsbury Avenue
Peterborough PE2 7BX
Tel: 01733 371000
Fax: 01733 370666
design@pdgarchitects.co.uk