

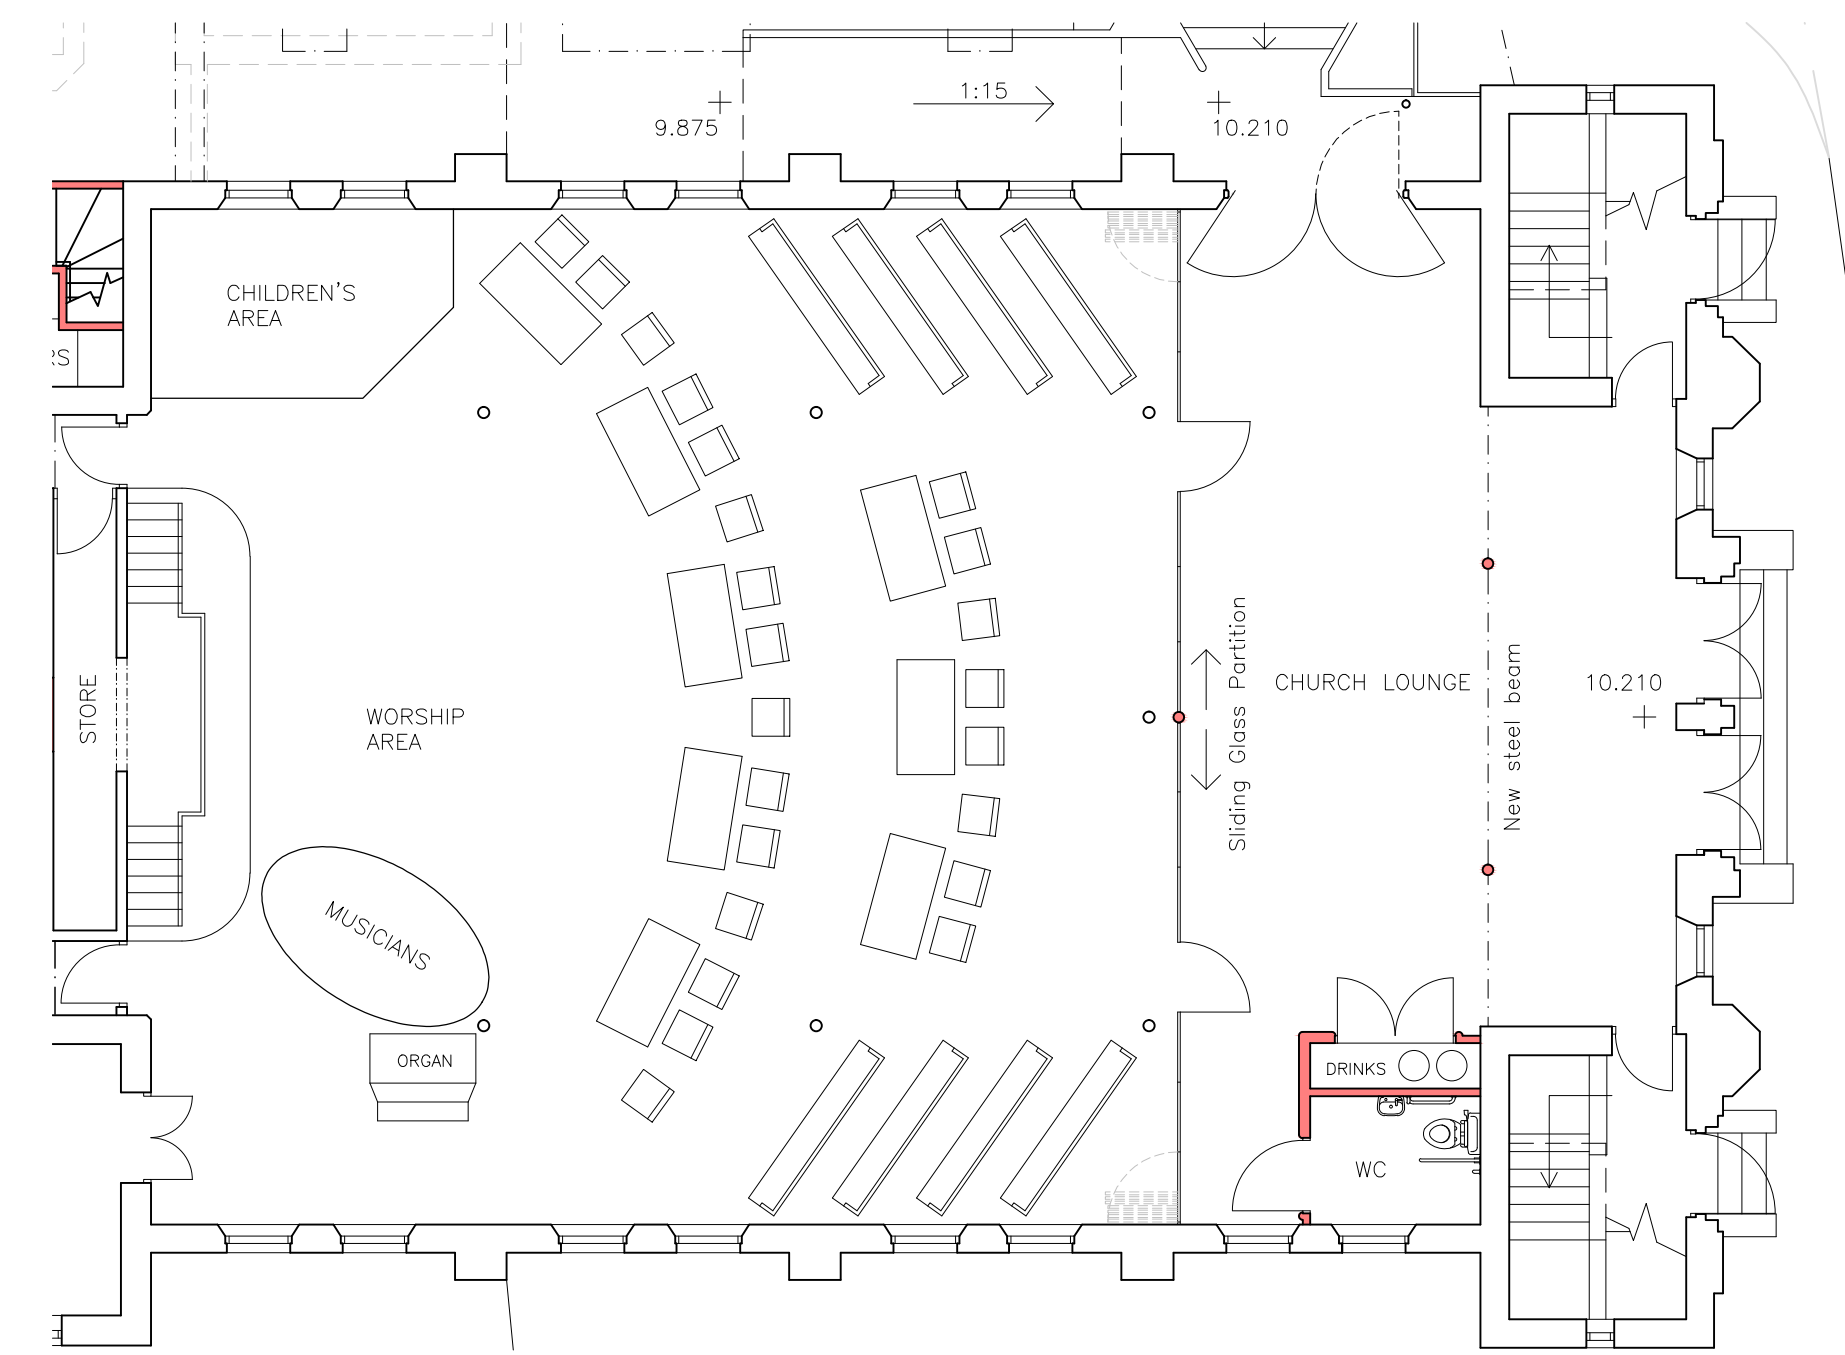


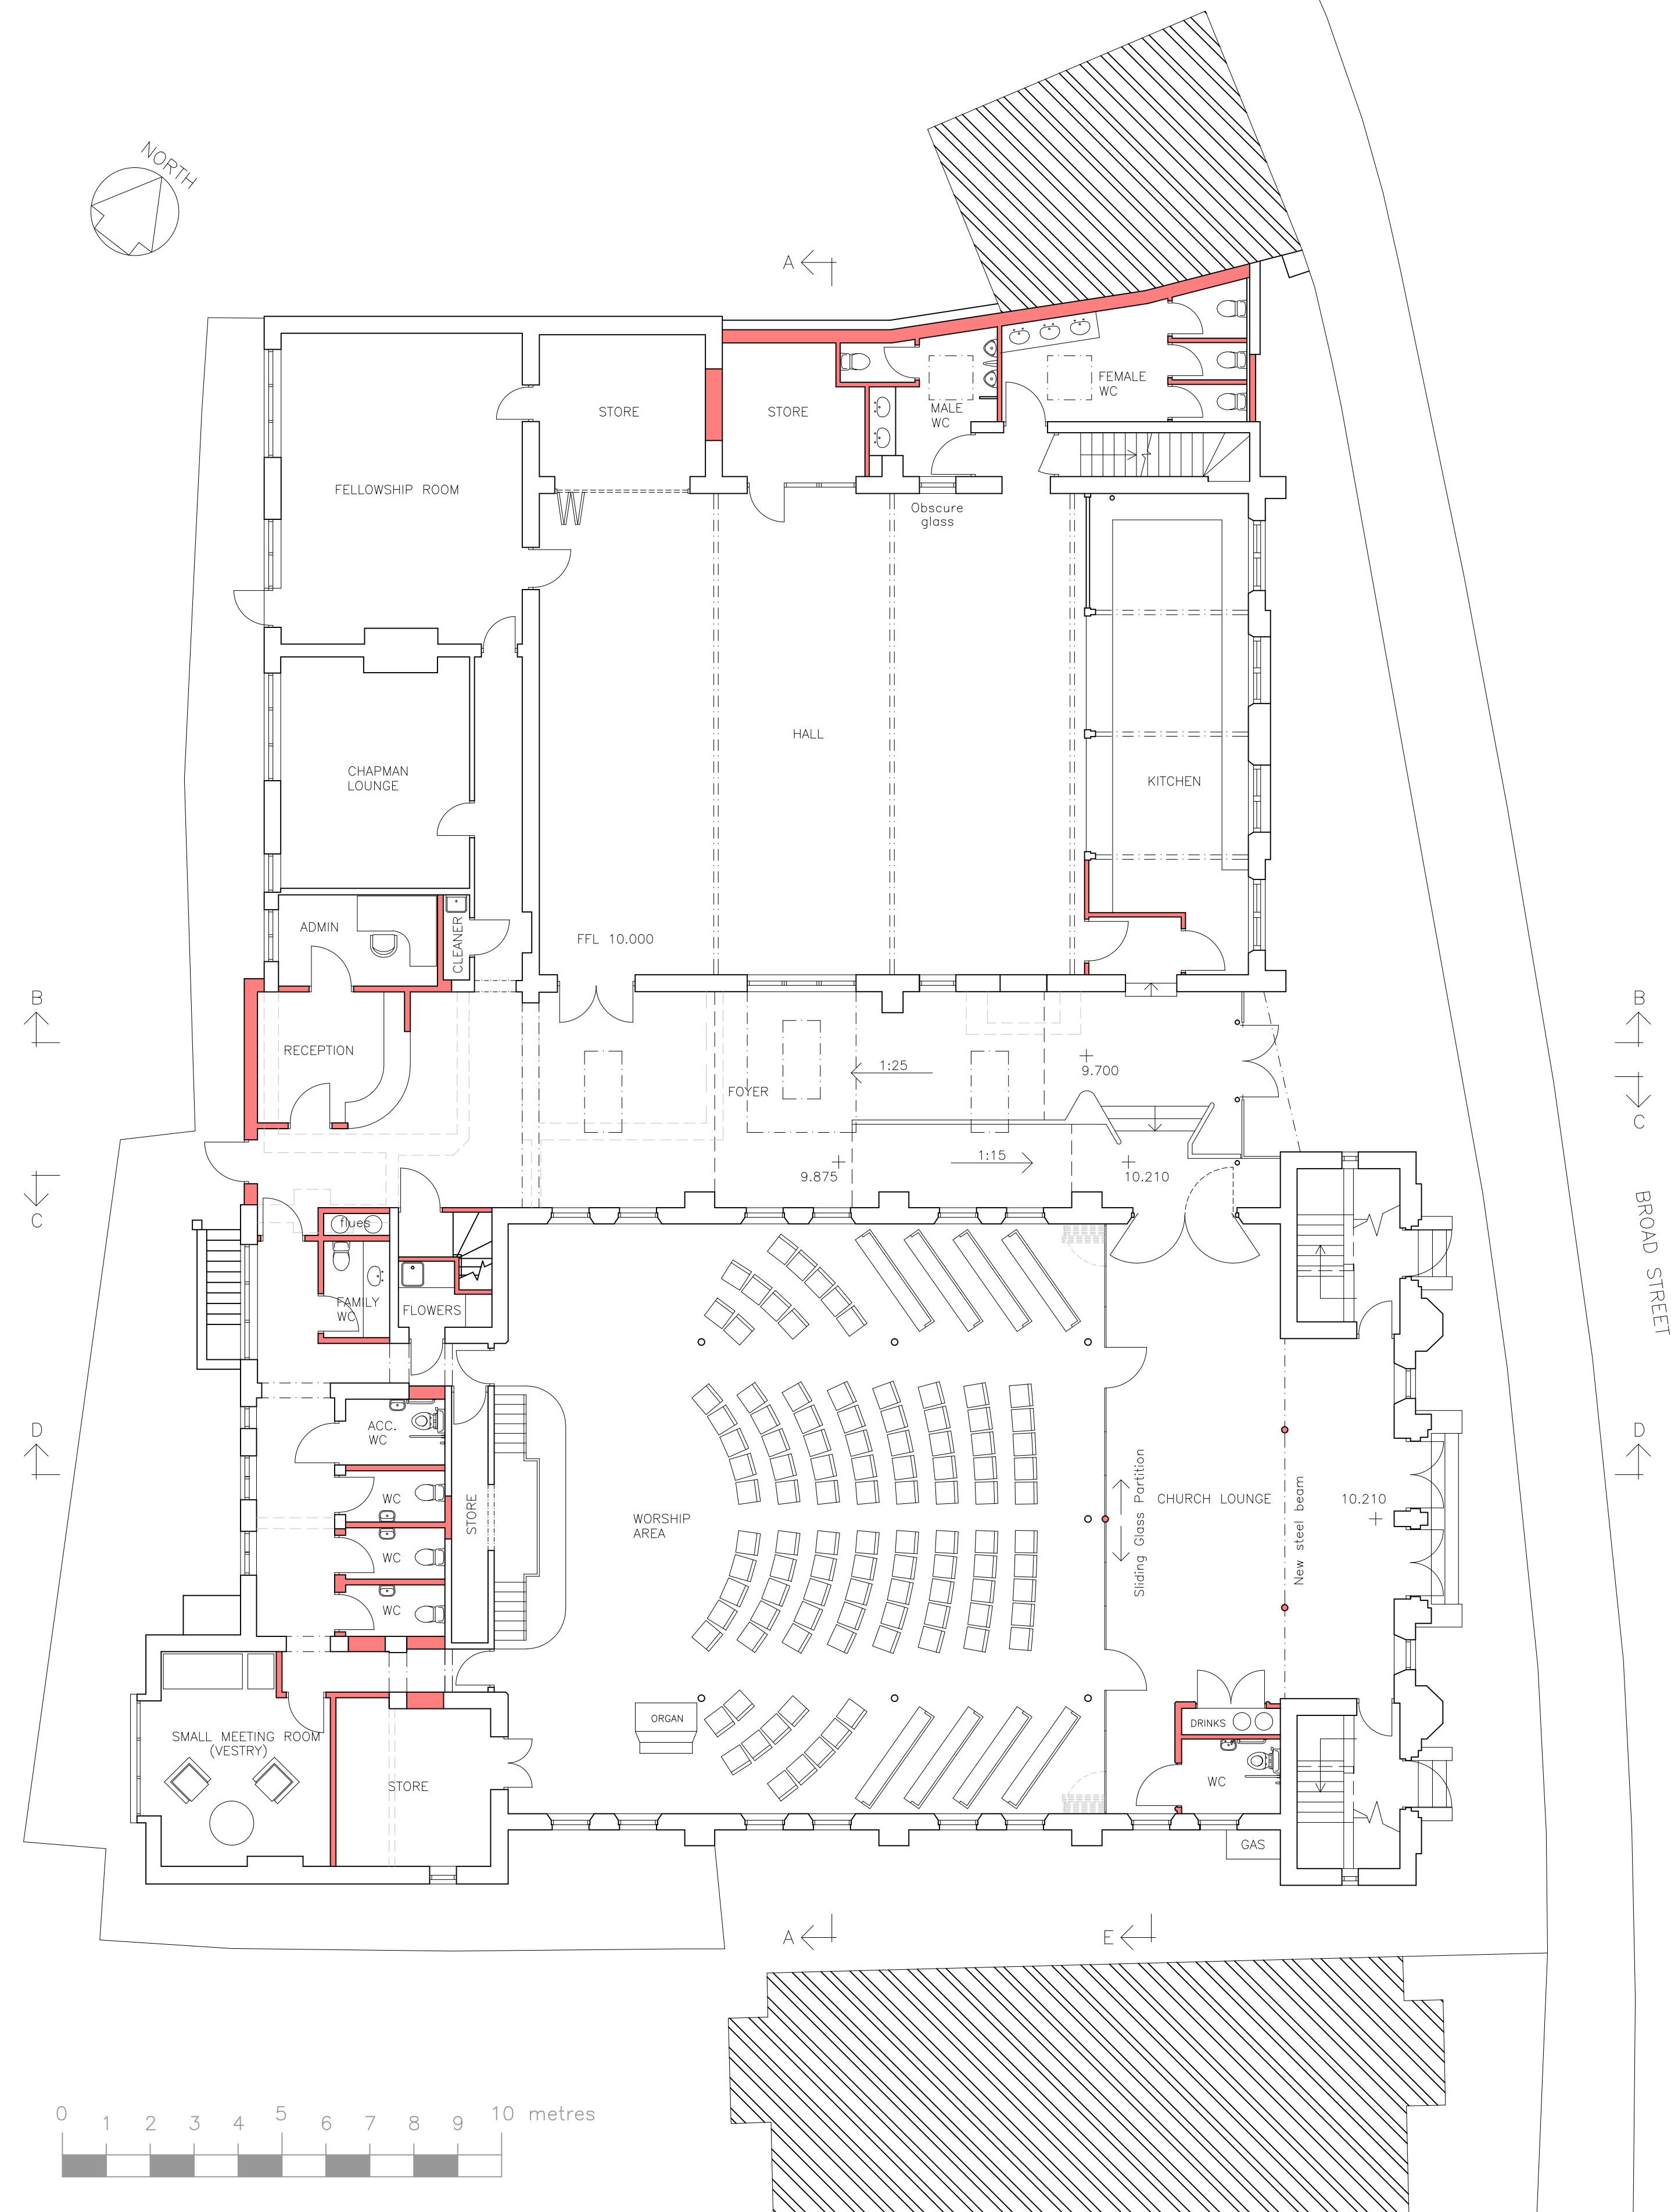

ALTERNATIVE CONFIGURATION for INFORMAL WORSHIP

Revision E	General update	PTDH	13 02 2015
Revision D	Future drop off area omitted	PTDH	22 03 2011
Revision C	Revised design of foyer roof and pew configuration	PTDH	23 02 2011
Revision B	Reconfiguration of entrance	PTDH	06 10 2010
Revision A	Additional detail added	PTDH	30/06/2010

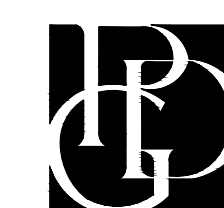

BROAD STREET METHODIST CHURCH,
SPALDING
For THE MANAGING TRUSTEES
GROUND FLOOR PLAN

PDG ARCHITECTS LTD.
Toll Bar House
Shrewsbury Avenue
Peterborough PE2 7BX
Tel: 01733 371000
Fax: 01733 370666
design@pdgarchitects.co.uk