




NORTH-EAST (BROAD STREET) ELEVATION



NEW EXTERNAL MATERIALS

DARK GREY SINGLE LAYER POLYMERIC SHEET ROOFCOVERING
ZINC FASCIA and SOFFIT
PLANAR GLAZING SYSTEM WITH SPIDER FIXINGS TO SECONDARY STRUCTURAL COLUMNS
STAINLESS STEEL CHANNELS FIXED TO EXISTING WALLS TO TAKE GLAZED UNITS

Revision A	General update	PTDH	13 02 2015
------------	----------------	------	------------

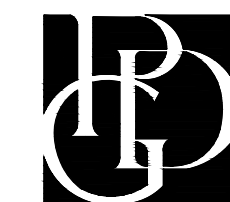

BROAD STREET METHODIST CHURCH,
SPALDING
For THE MANAGING TRUSTEES
ELEVATION to BROAD STREET

PDG ARCHITECTS LT.
Toll Bar House
Shrewsbury Avenue
Peterborough PE2 7BX
Tel: 01733 371000
Fax: 01733 370666
design@pdgarchitects.co.uk

Scale: 1:50@A1	Date: April 2011	Drawn: PTDH	Checked:	Drawing Number: 09006/13A
----------------	------------------	-------------	----------	---------------------------