




SOUTH-WEST (REAR) ELEVATION

NEW MATERIALS

TURNED STAINLESS STEEL ROOF (5 degree pitch)
CONCEALED GUTTER WITHIN STAINLESS STEEL FASCIA
RED FACING BRICKWORK

FRAMED SOFTWOOD BOARDED DOOR with VERTICAL VISION PANEL
SOFTWOOD FRAME
TRANSLUCENT STAIN FINISH "NATURAL OAK"

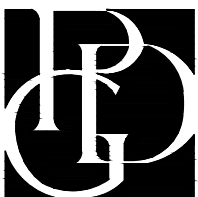

BROAD STREET METHODIST CHURCH,
SPALDING
For THE MANAGING TRUSTEES
REAR ELEVATION

PDG ARCHITECTS LTD
Toll Bar House
Shrewsbury Avenue
Peterborough PE2 7BX
Tel: 01733 371000
Fax: 01733 370666
design@pdgarchitects.co.uk