


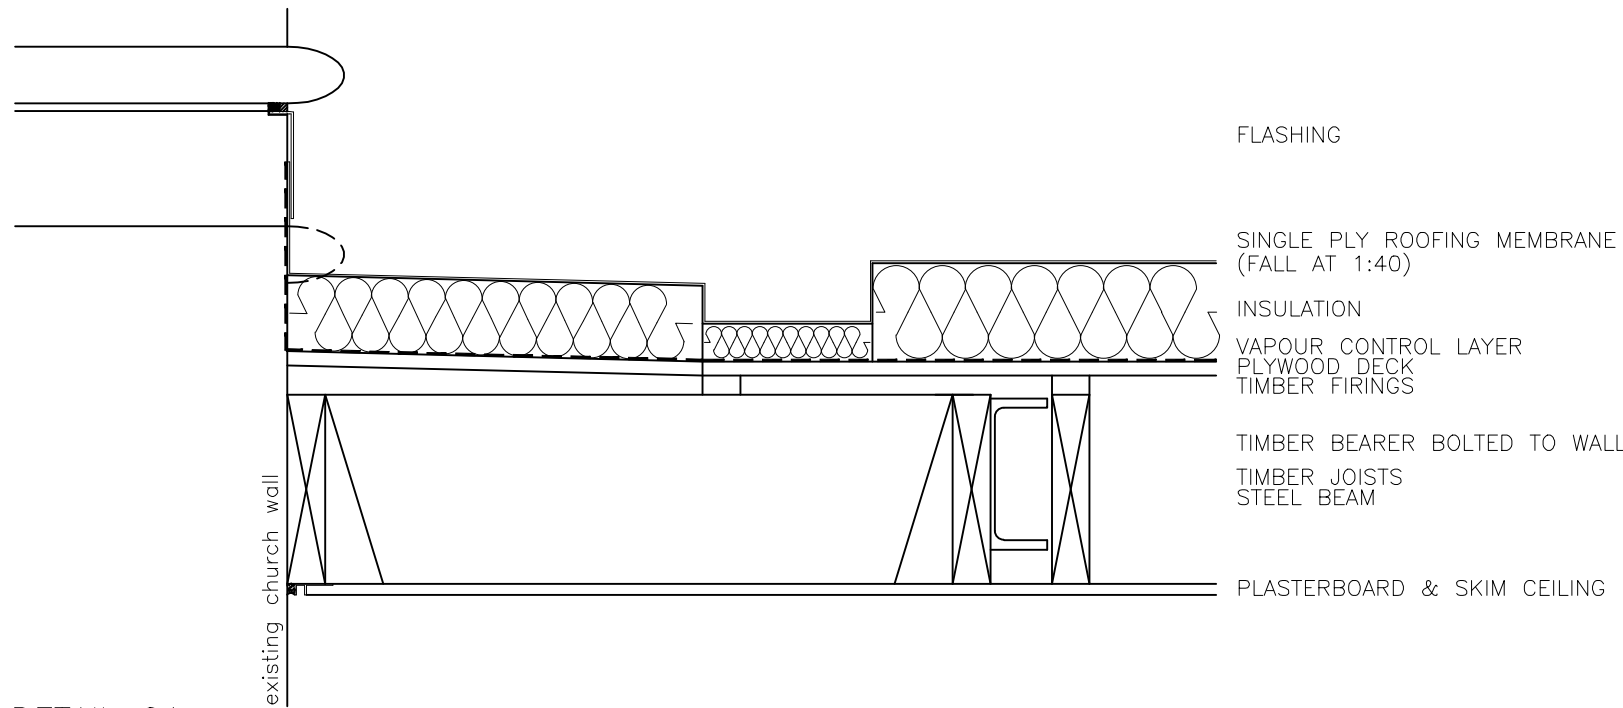


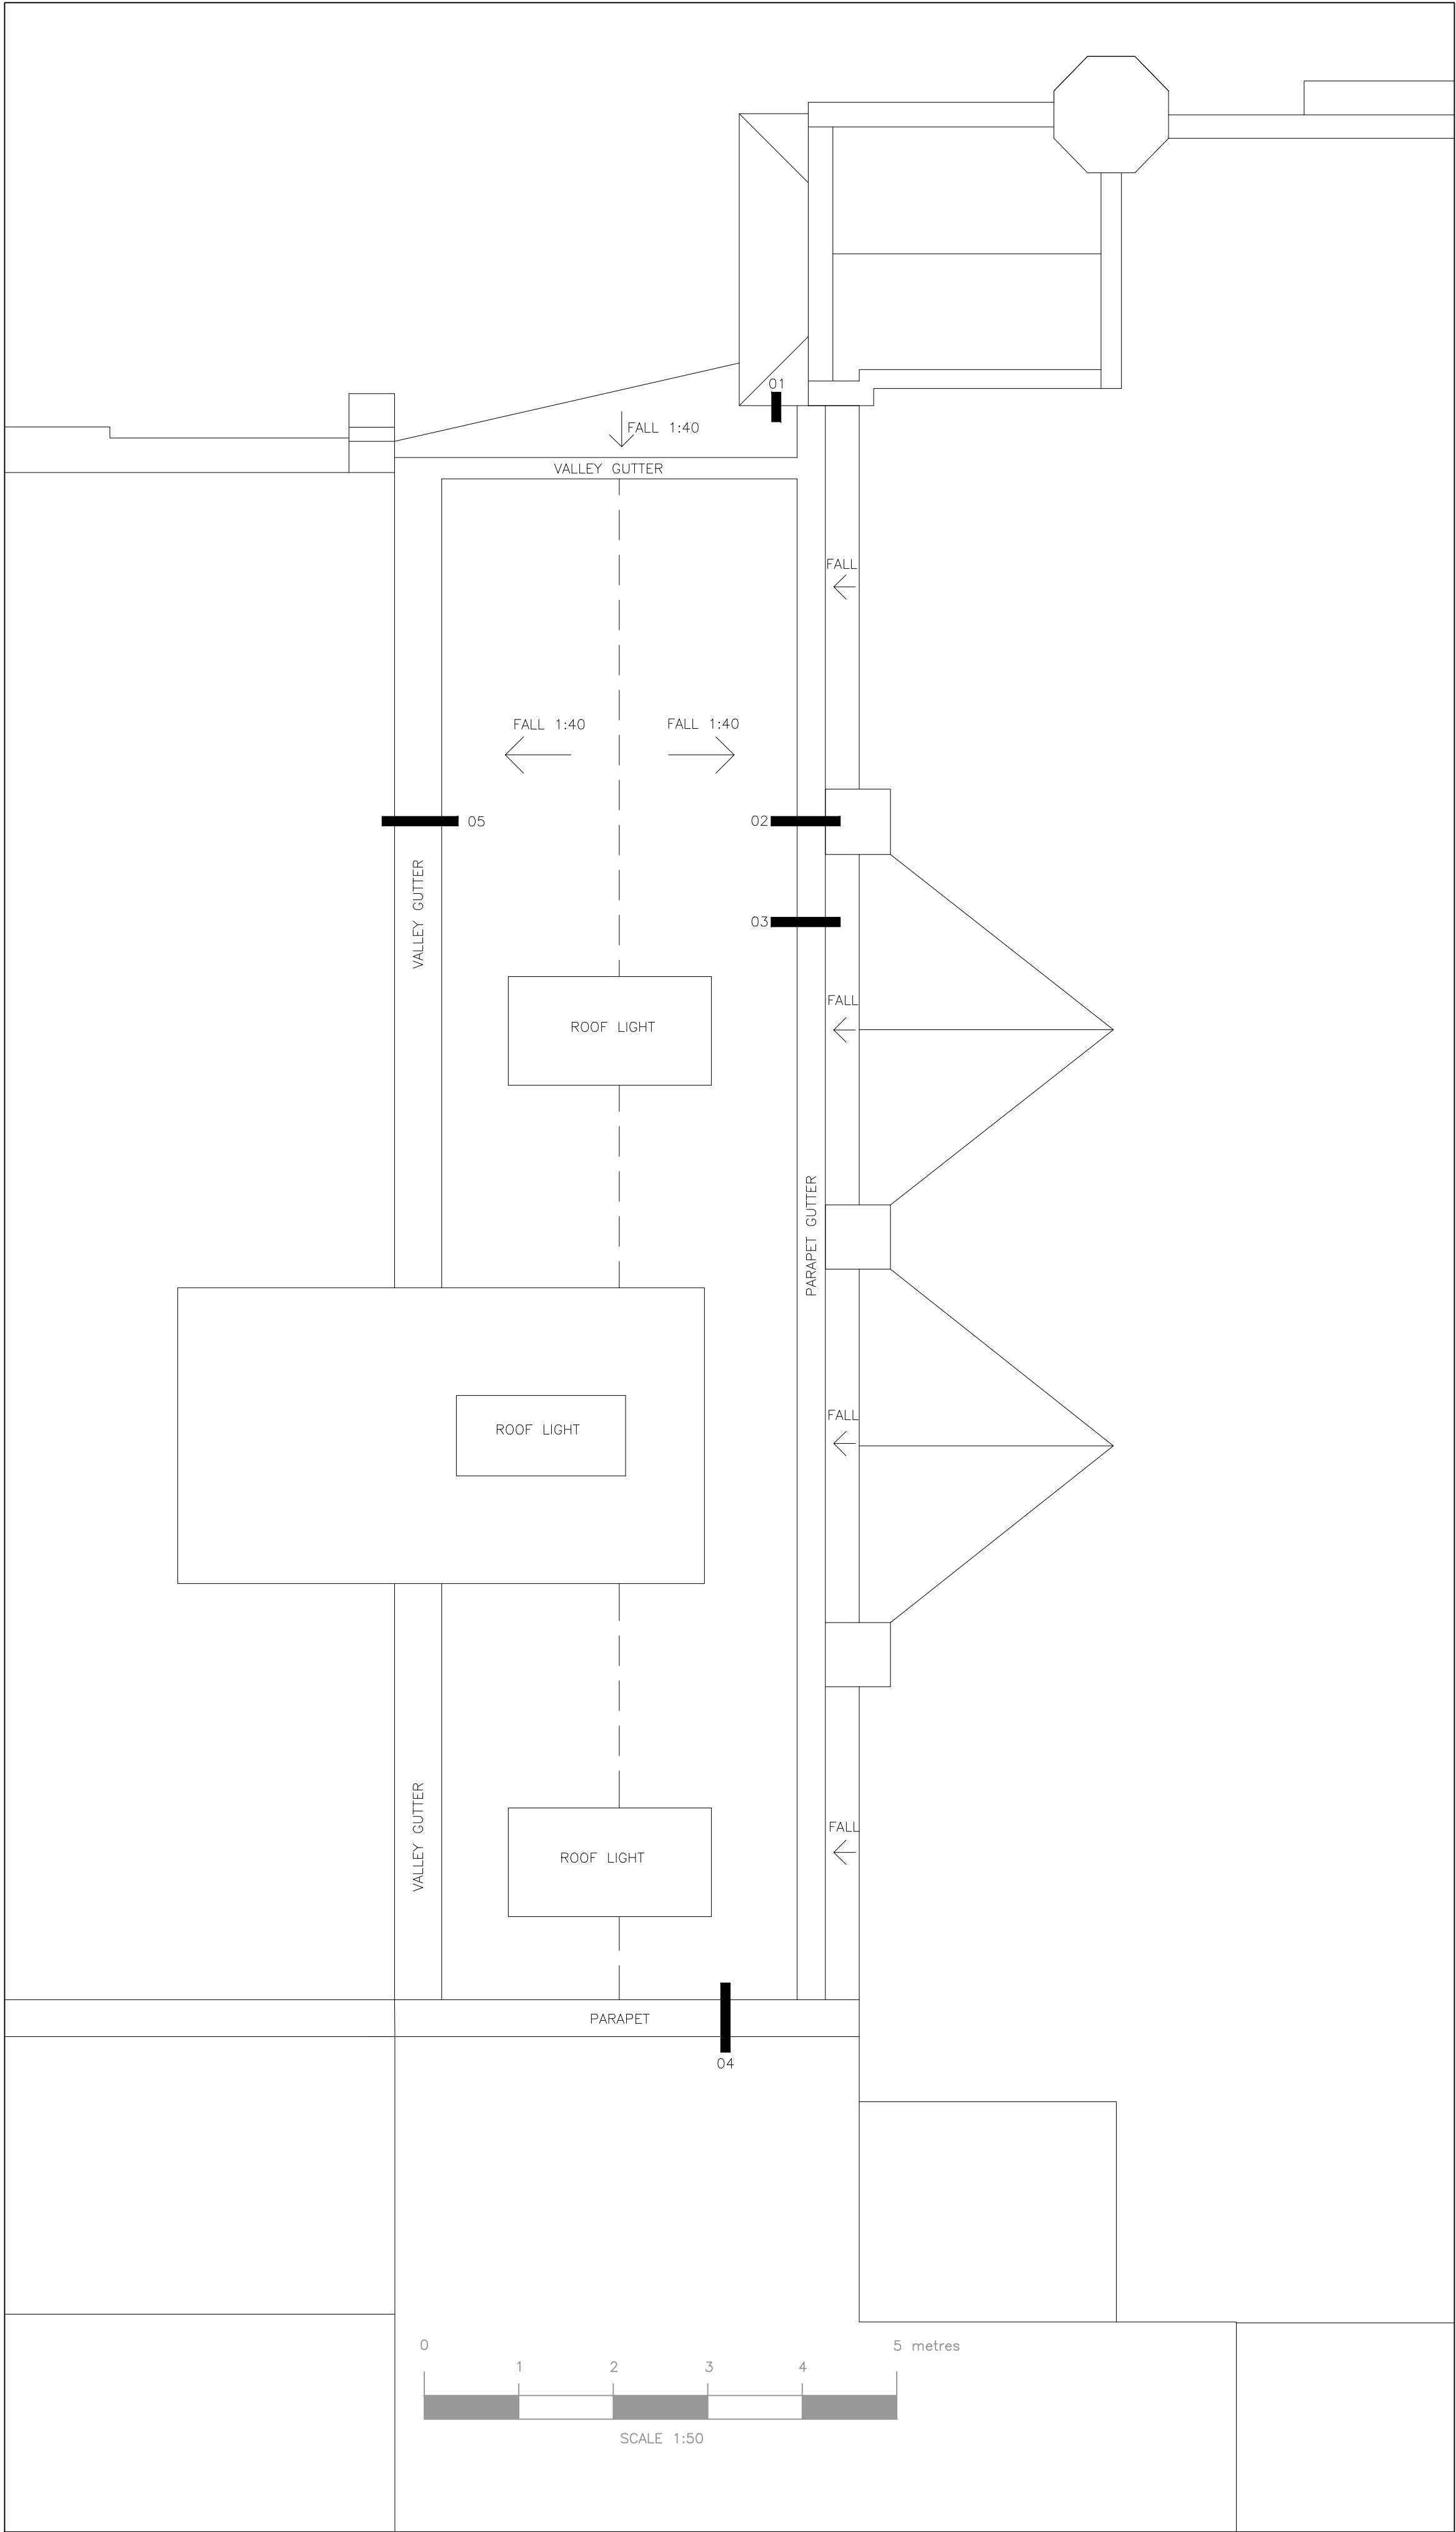


DETAIL 01

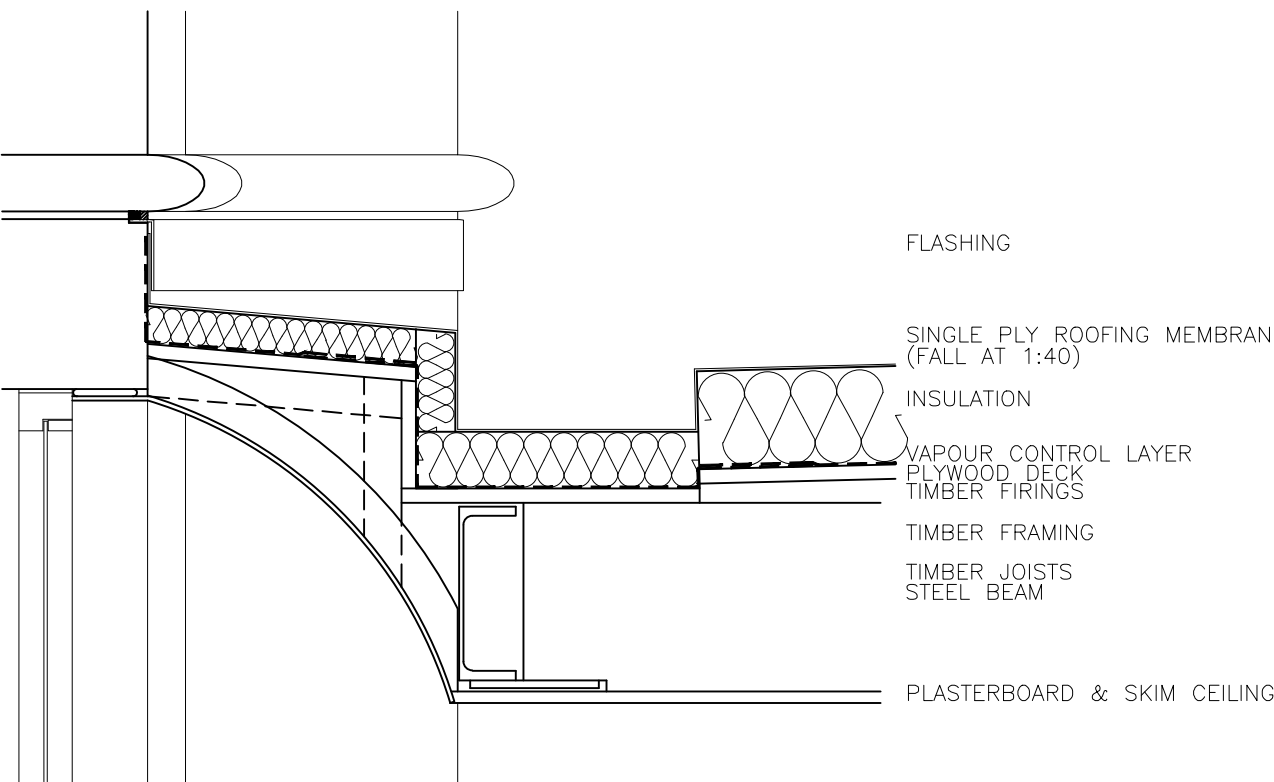


DETAIL 03

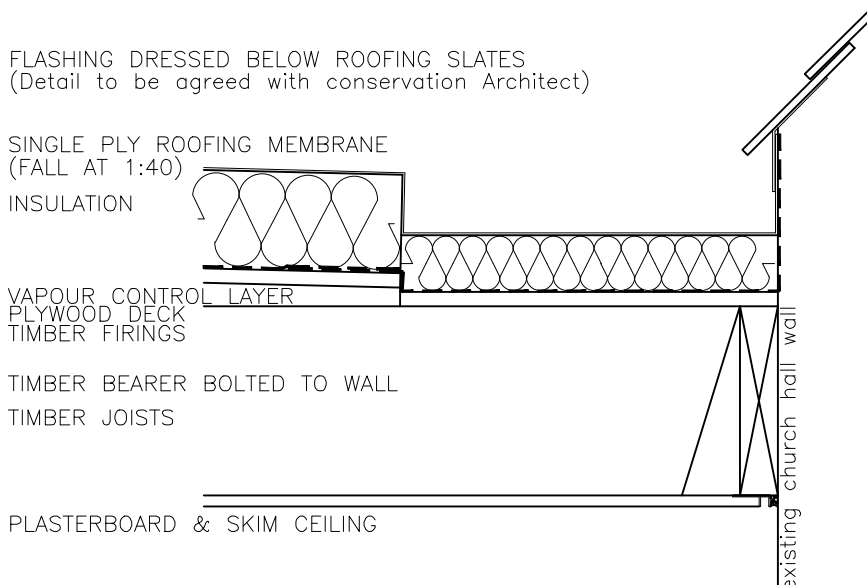



DETAIL 05

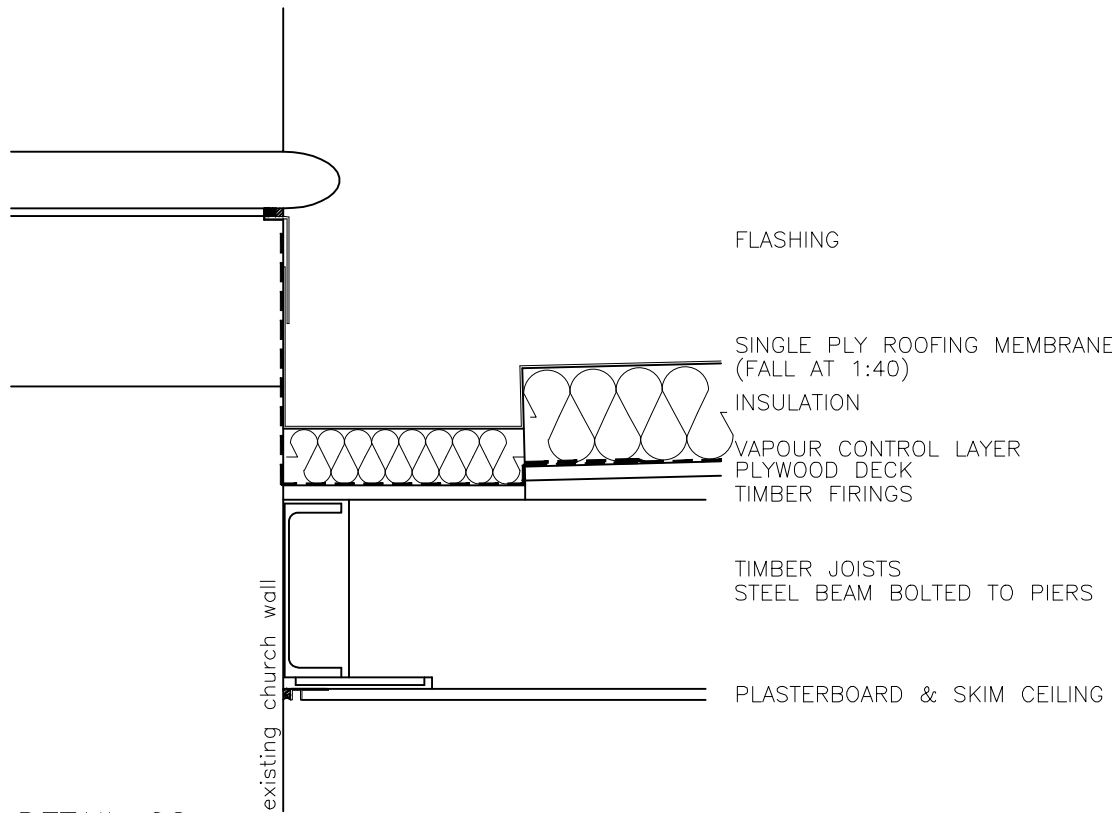

DETAIL 02

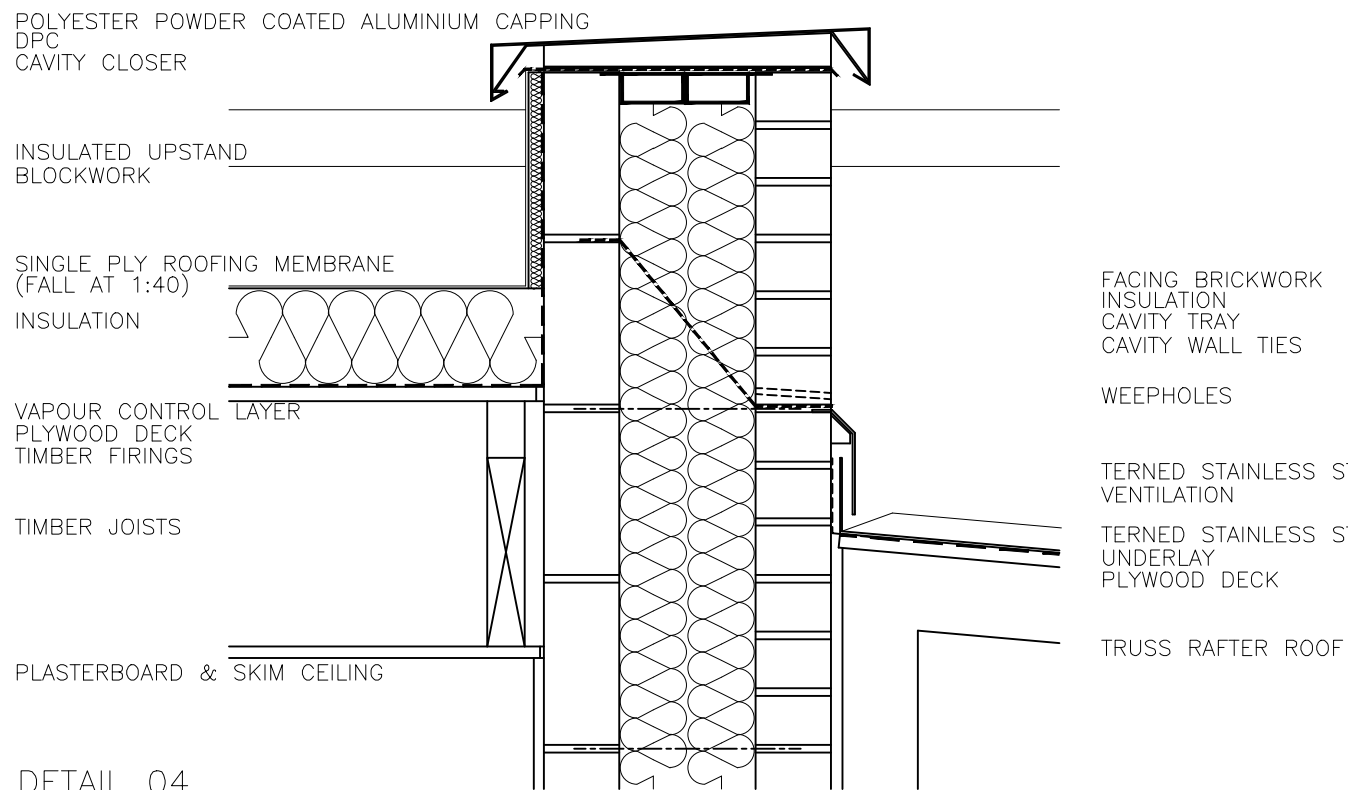

DETAIL 04

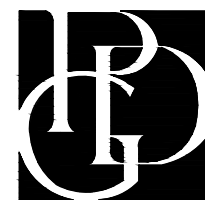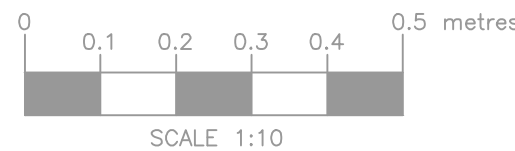

BROAD STREET METHODIST CHURCH,
SPALDING
For THE MANAGING TRUSTEES
CONDITION 5: FOYER ROOF

PDG ARCHITECTS LTD
Toll Bar House
Shrewsbury Avenue
Peterborough PE2 7BX
Tel: 01733 371000
Fax: 01733 370666
design@pdgarchitects.co.uk