


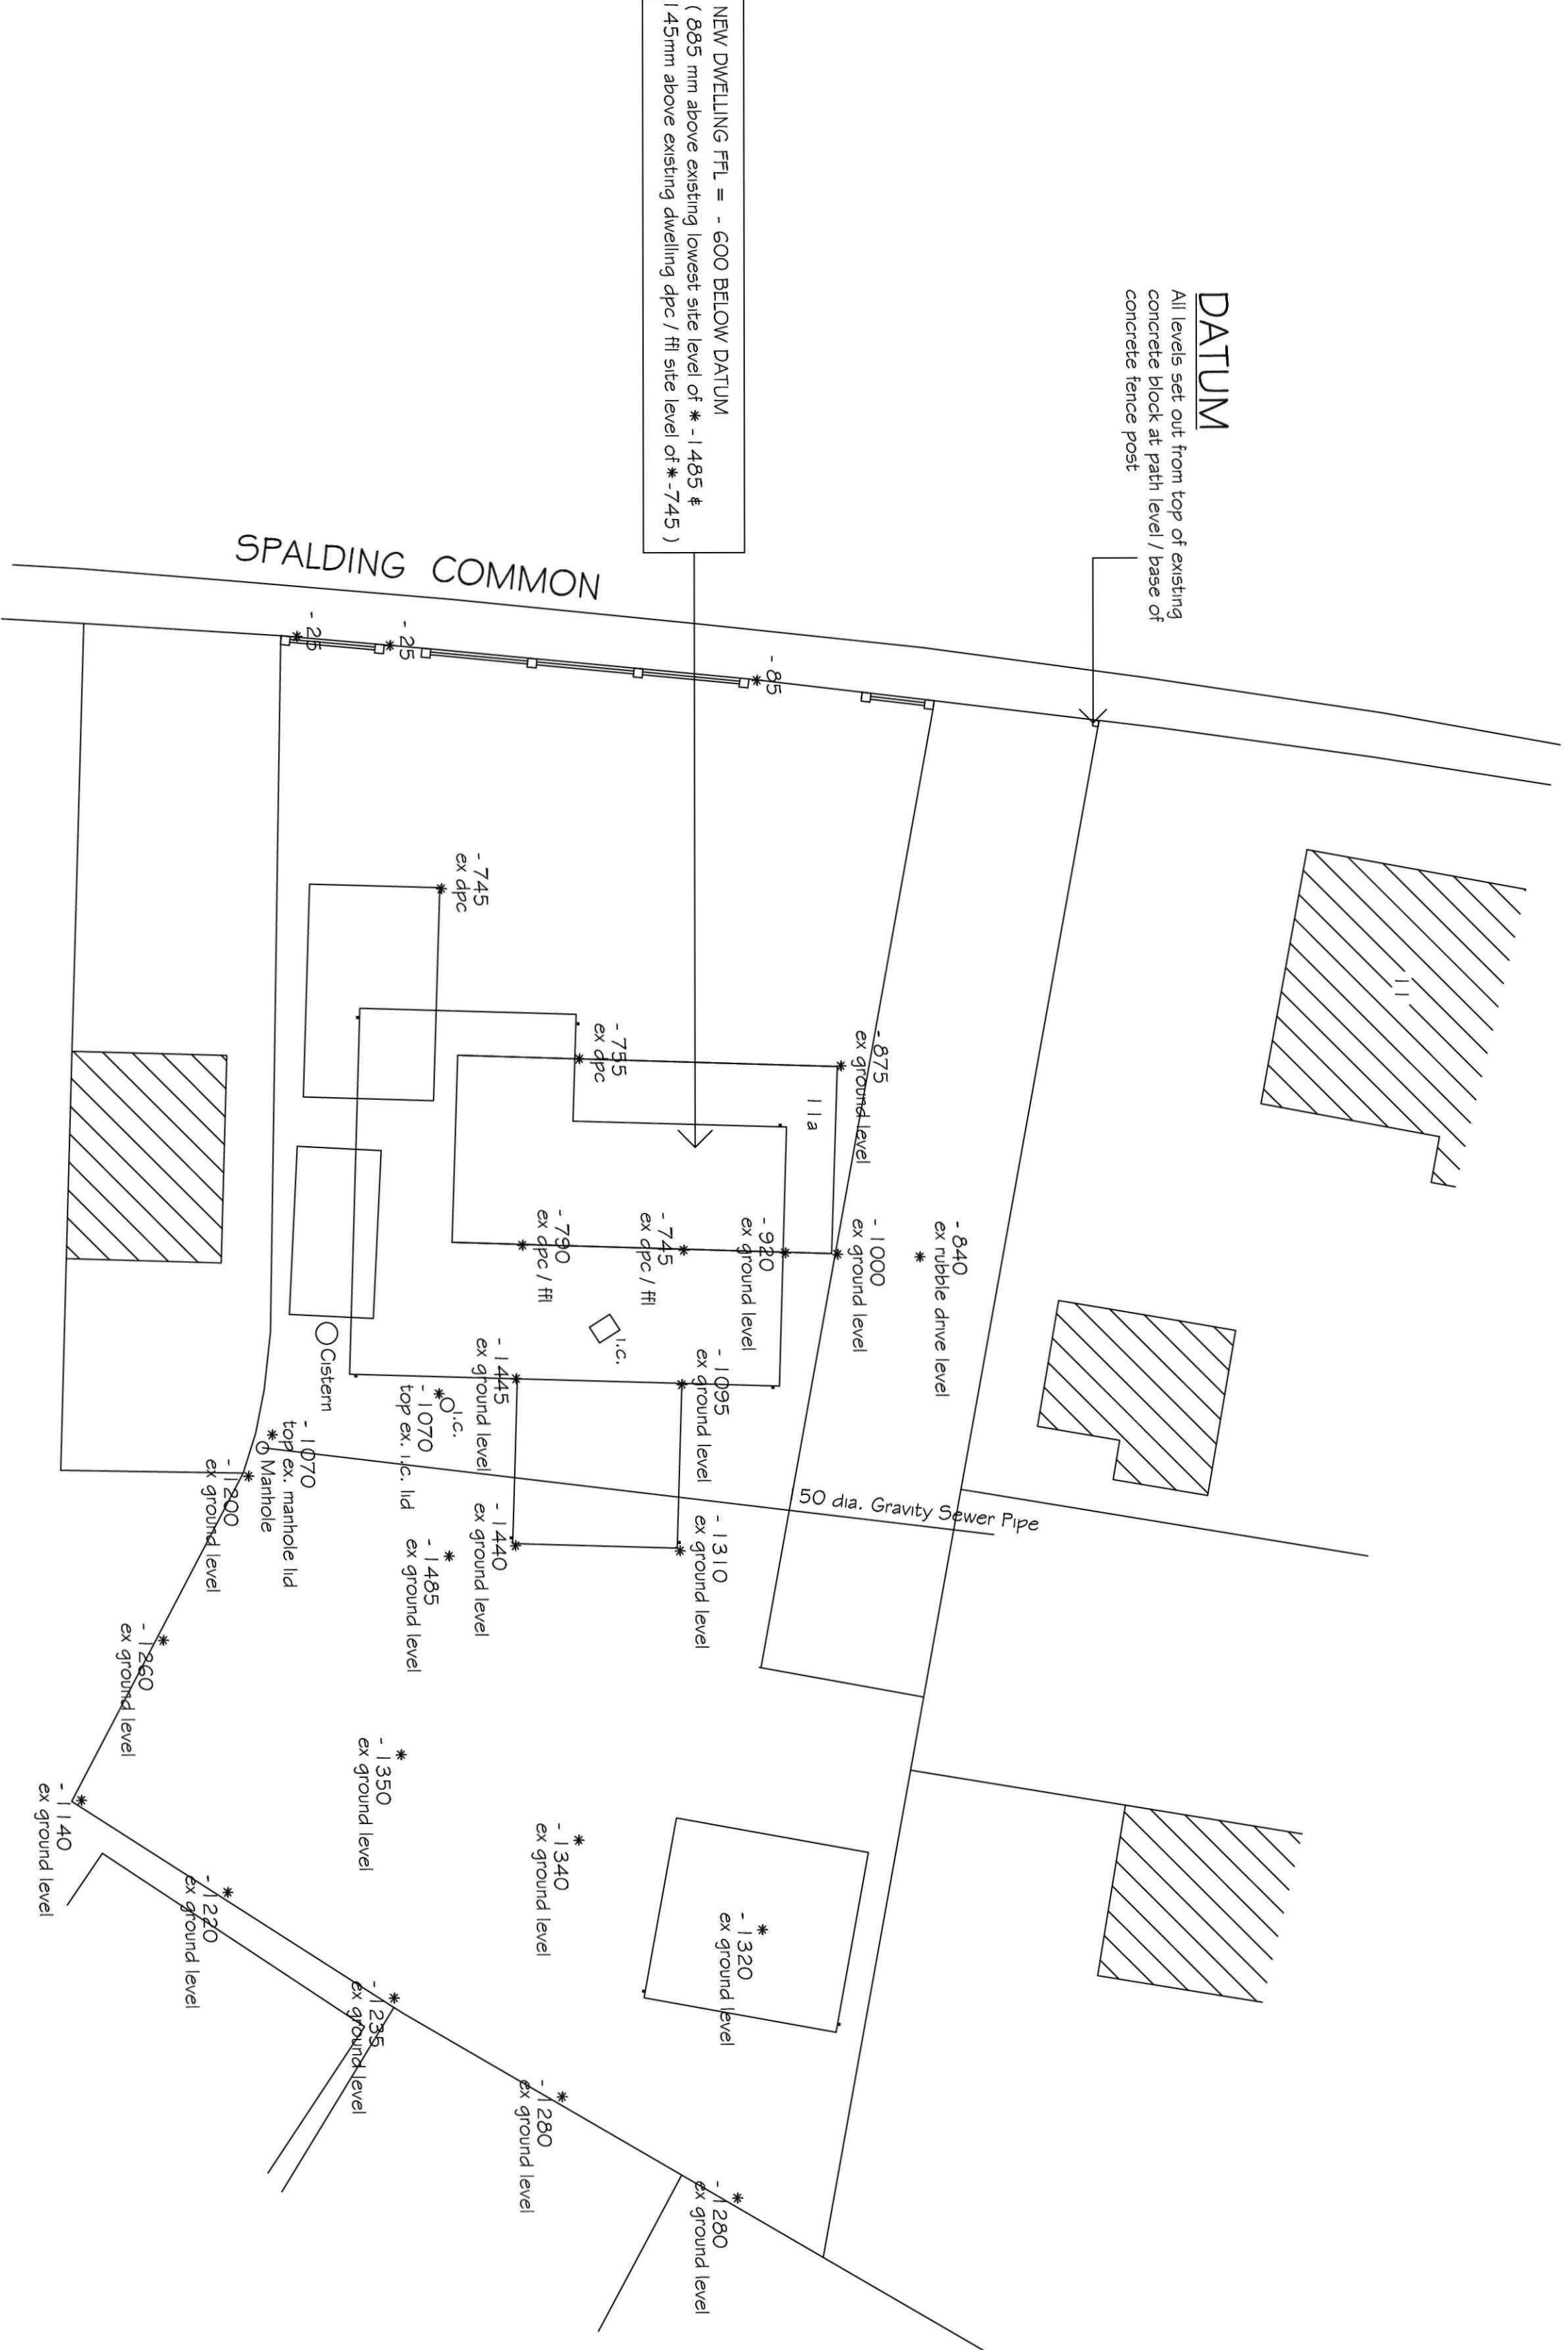


| REVISIONS |     | BY | DATE   |
|-----------|-----|----|--------|
| DRAWN     | MJW |    | 2/5/15 |

|       |         |         |  |
|-------|---------|---------|--|
| SCALE | 1 / 200 | CHECKED |  |
|-------|---------|---------|--|

CLIENT  
Mr. & Mrs. S. Gray  
44 Ambleside Drive  
Spalding  
Lincs  
PE11 1JU

PROJECT  
Proposed replacement dwelling at 11a Spalding Common  
Spalding Lincs PE11 3AS

DETAILS  
Proposed new dwelling Finished Floor Level  
in relation to existing dwelling site levels

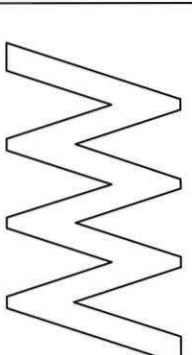

**Malcolm Watson**  
architectural - detailing services  
Residential - Commercial - Industrial - Agricultural  
Planning & Building Regulations Submissions

13 Wimberley Way, Finchbeck, Spalding, Lincs. PE11 3RY.  
Tel / Fax : 01775 767650  
email : mjw.13@btinternet.com