


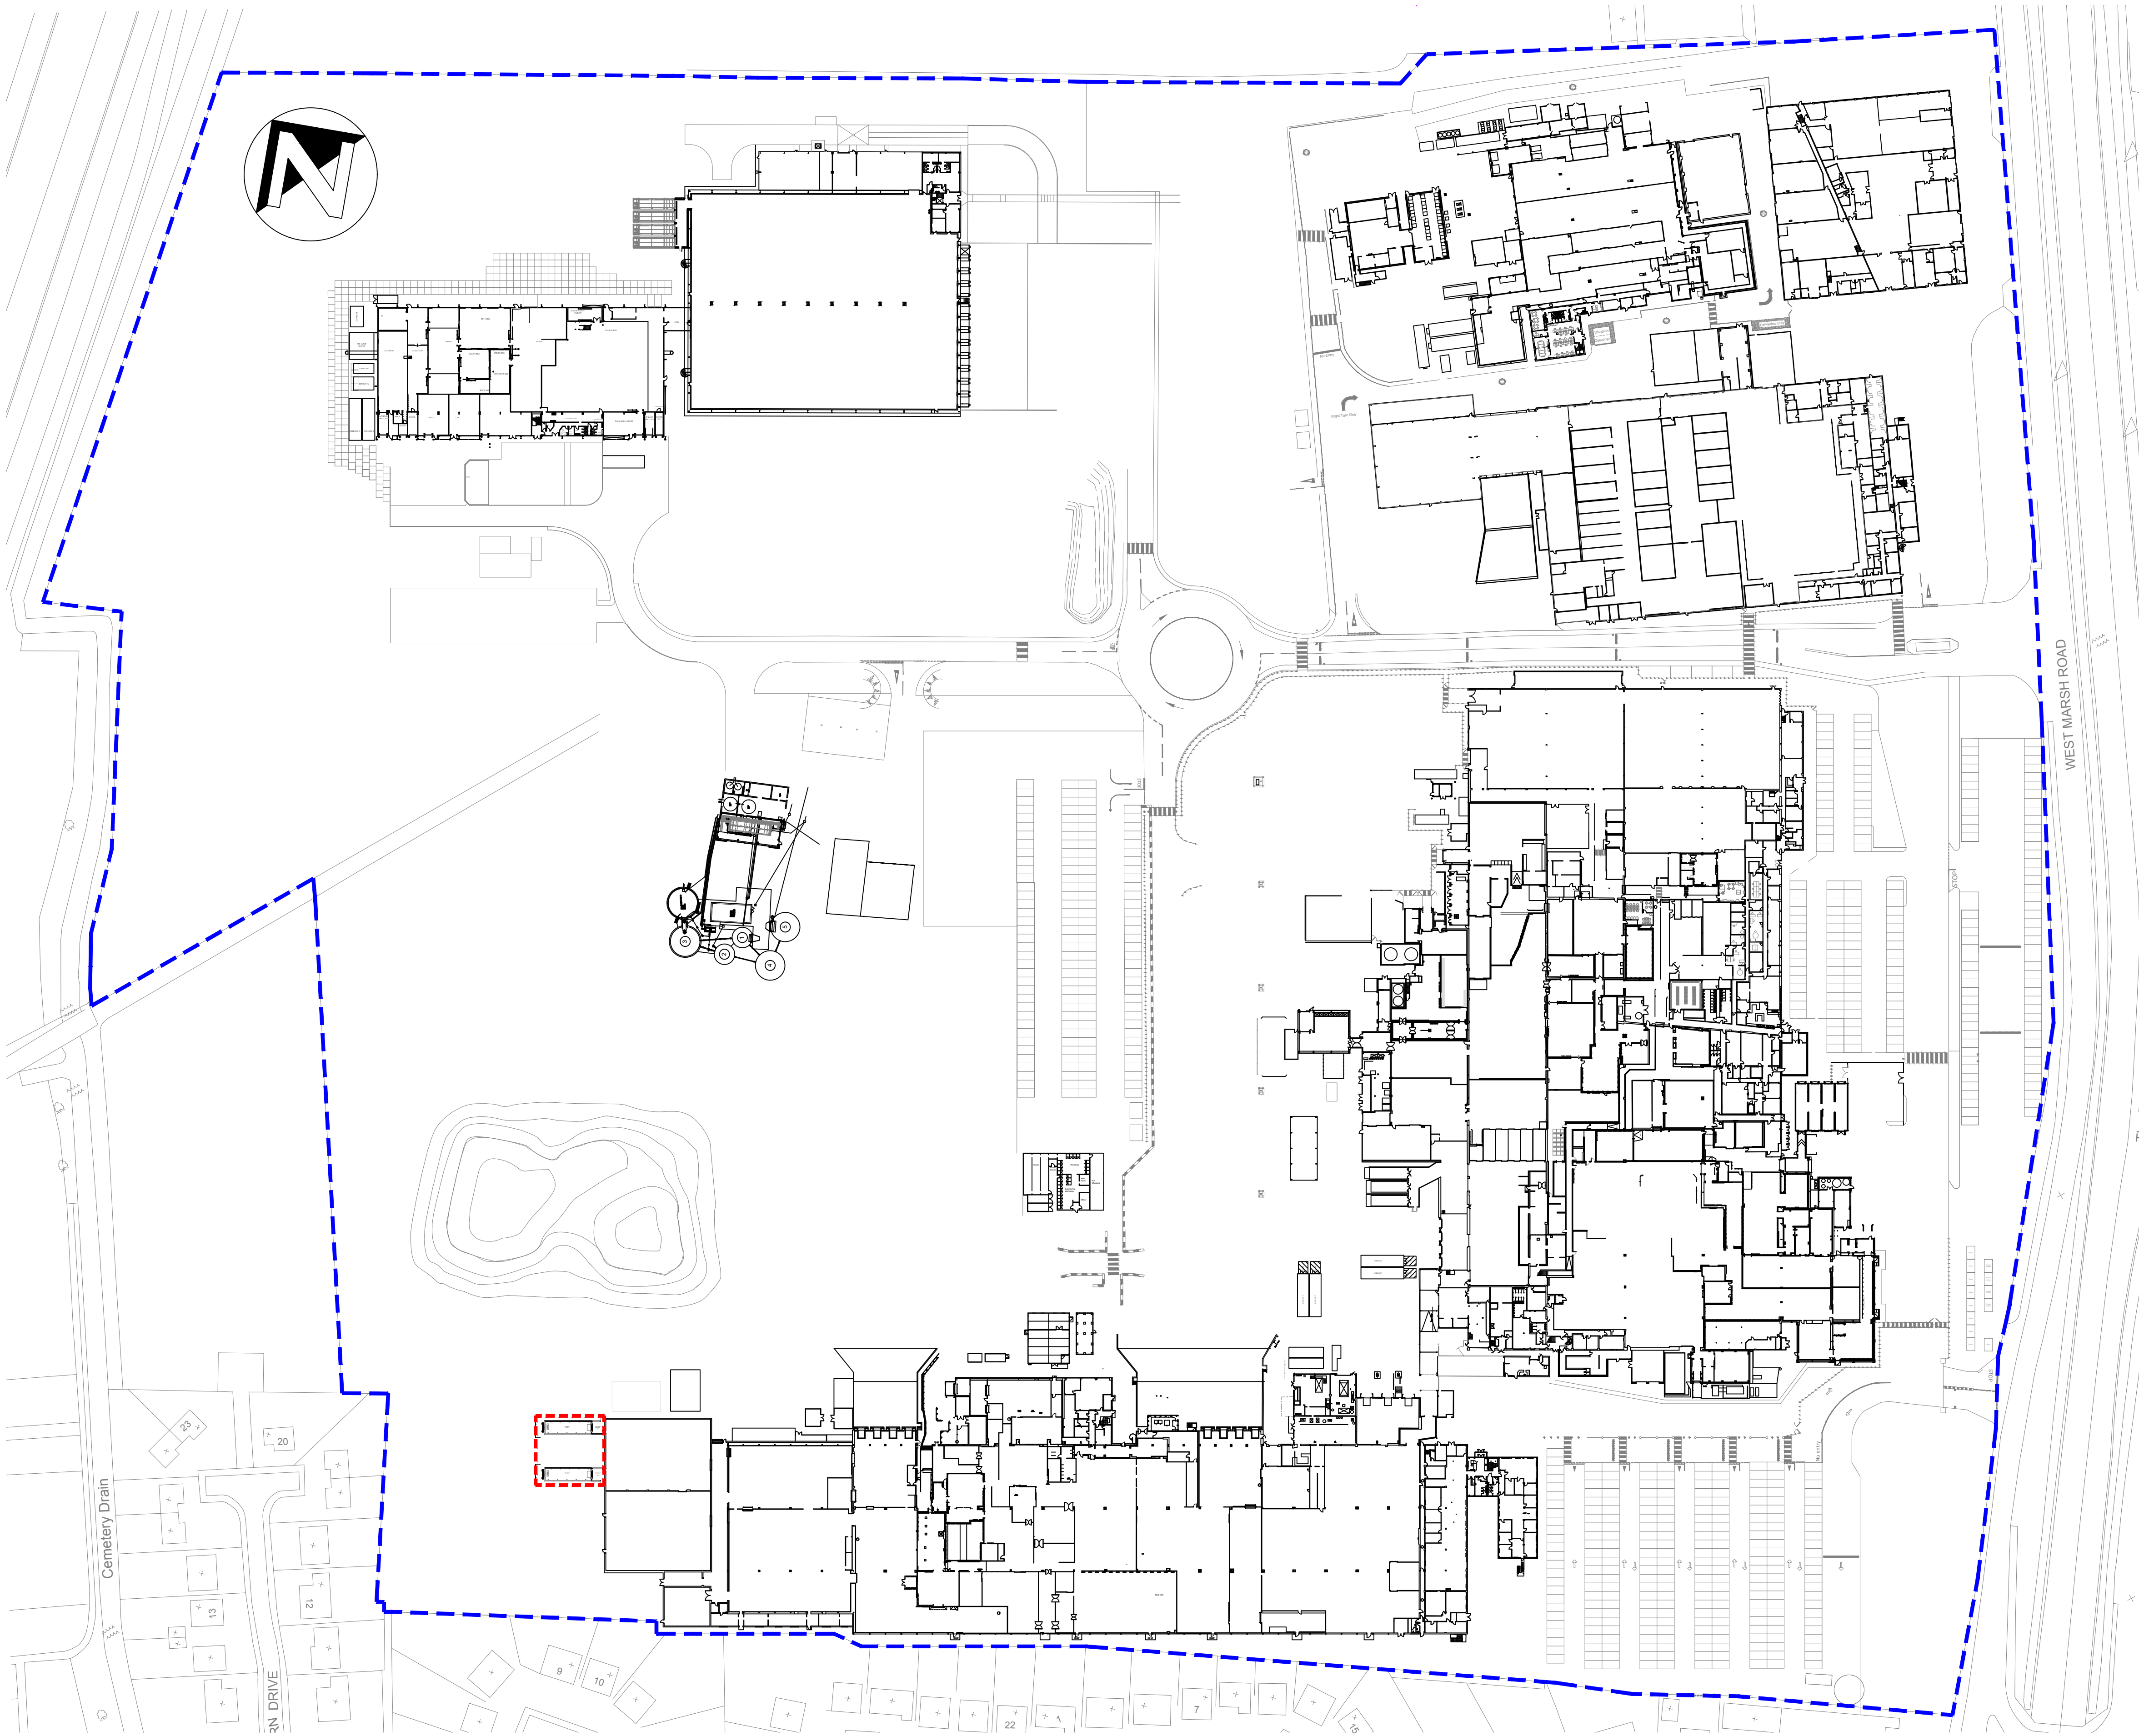

KEY

Denotes Boundary.

Denotes Proposed Site.SITE ADDRESS:
West Marsh Rd, Spalding,
PE11 2BB

1.0	Issued for Lawful Development Certificate	2020.02.06
rev	notes	date

meller

Meller,
The Lace Mill,
44 Derby Road,
Draycott, Derby,
DE72 3NJ
Tel: 01509 670036
Website: www.mellertd.co.uk

This drawing and its contents, on paper and as the originating data file, remain the copyright of Meller Ltd © meller 2018
Do not scale from this drawing - use stated levels and dimensions only.
If in doubt contact meller ltd.

client	Bakkavor	created	Feb 2020
project	Bakkavor Lawful Development Cold Store Units	Drawn by	MH
		Checked by	MC
title	Site Location Plan	scale	A1@ 1:1000

job N°	drawing N°	rev	status
200104	P100	1.0	Planning

01 Site Location Plan

P100 SCALE 1:1000

