



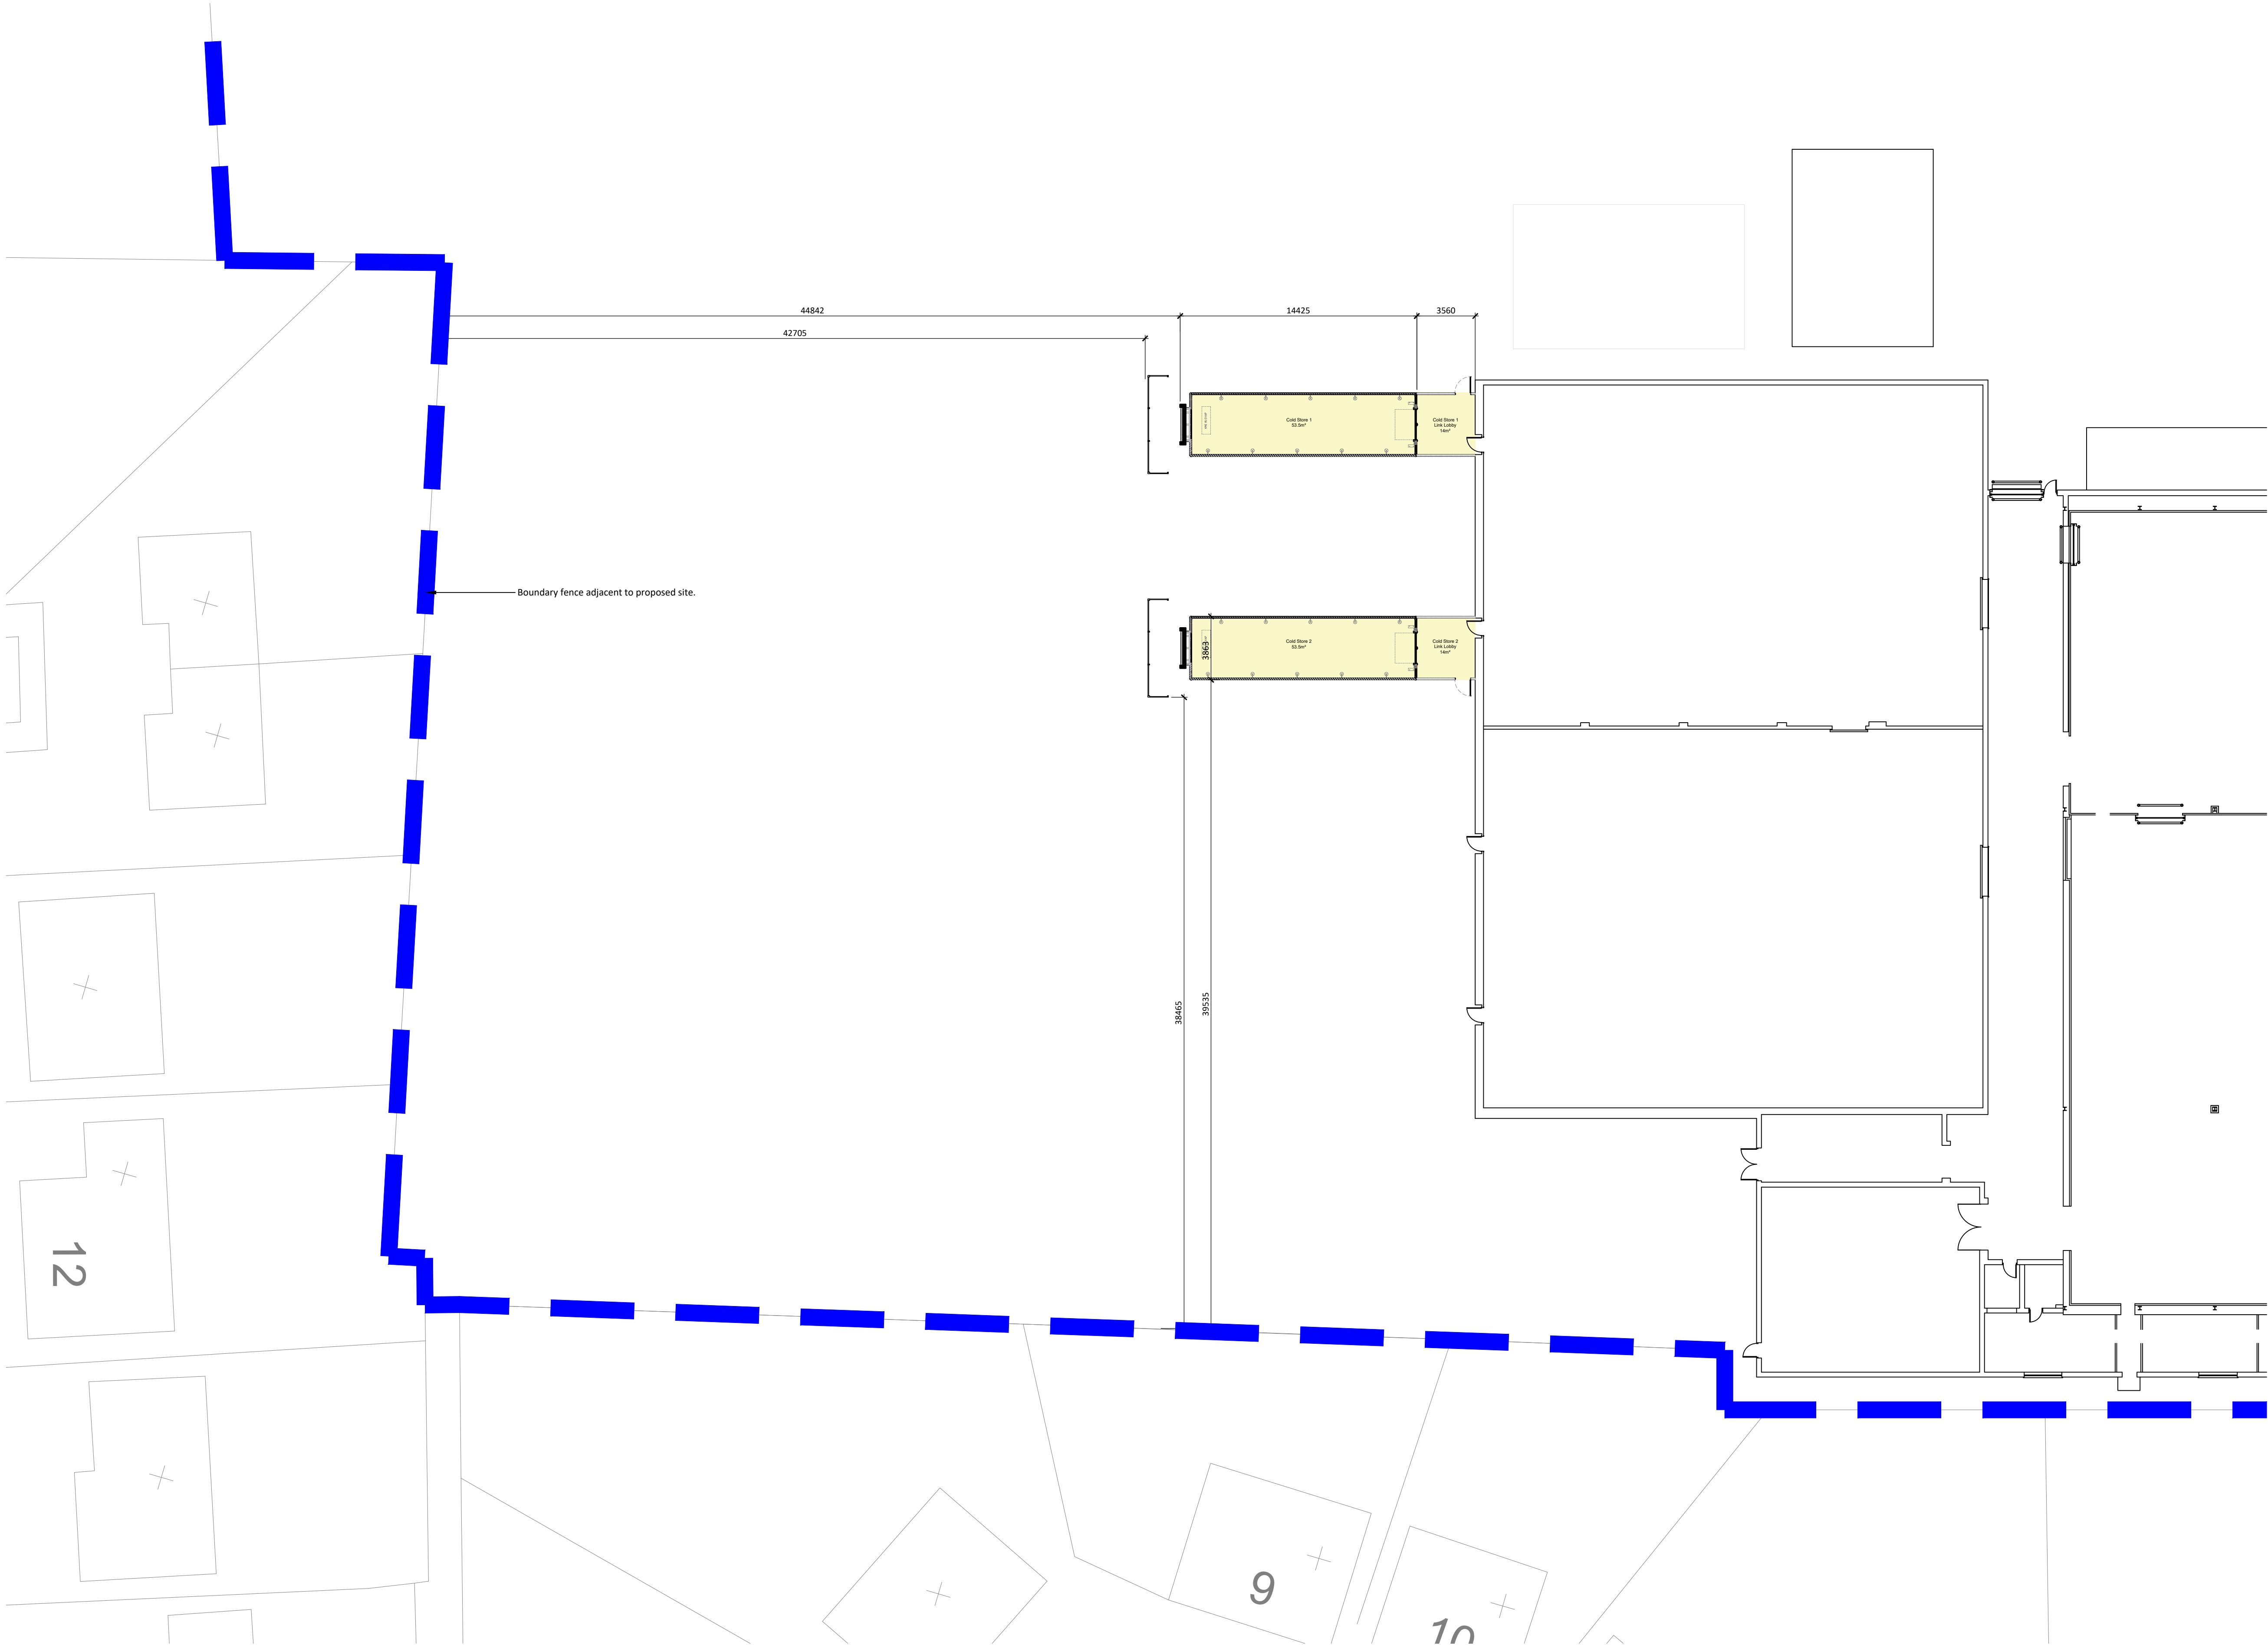

01 Site Boundry Plan
P200 SCALE 1:200

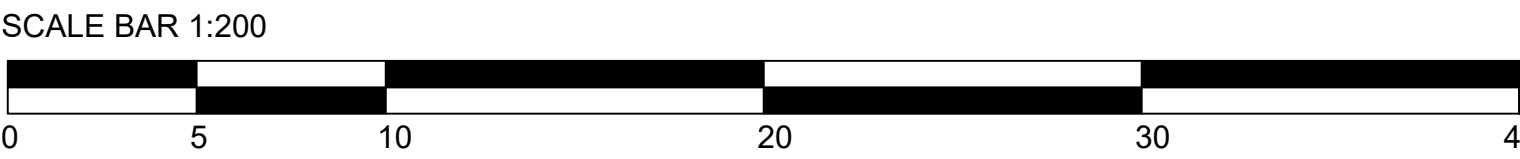

KEY

- Denotes Boundary.
- Denotes Proposed Works.

SITE ADDRESS:

West Marsh Rd, Spalding,
PE11 2BB

rev	notes	date
1.0	Issued for Lawful Development Certificate	2020.02.06

Meller.
The Lace Mill,
44 Derby Road,
Draycott, Derby,
DE72 3NJ
Tel: 01509 670036
Website: www.mellertld.co.uk

This drawing and its contents, on paper and as the originating data file, remain the copyright of Meller Ltd © meller 2018
Do not scale from this drawing - use stated levels and dimensions only. If in doubt contact meller ltd.

client	Bakkavor	created	Feb 2020
project	Bakkavor Lawful Development Cold Store Units	Drawn by	MH
title	Site Boundary Plan	Checked by	MC
scale	A1@ 1:200	status	Planning

job N°	drawing N°	rev	status
200104	P200	1.0	Planning