


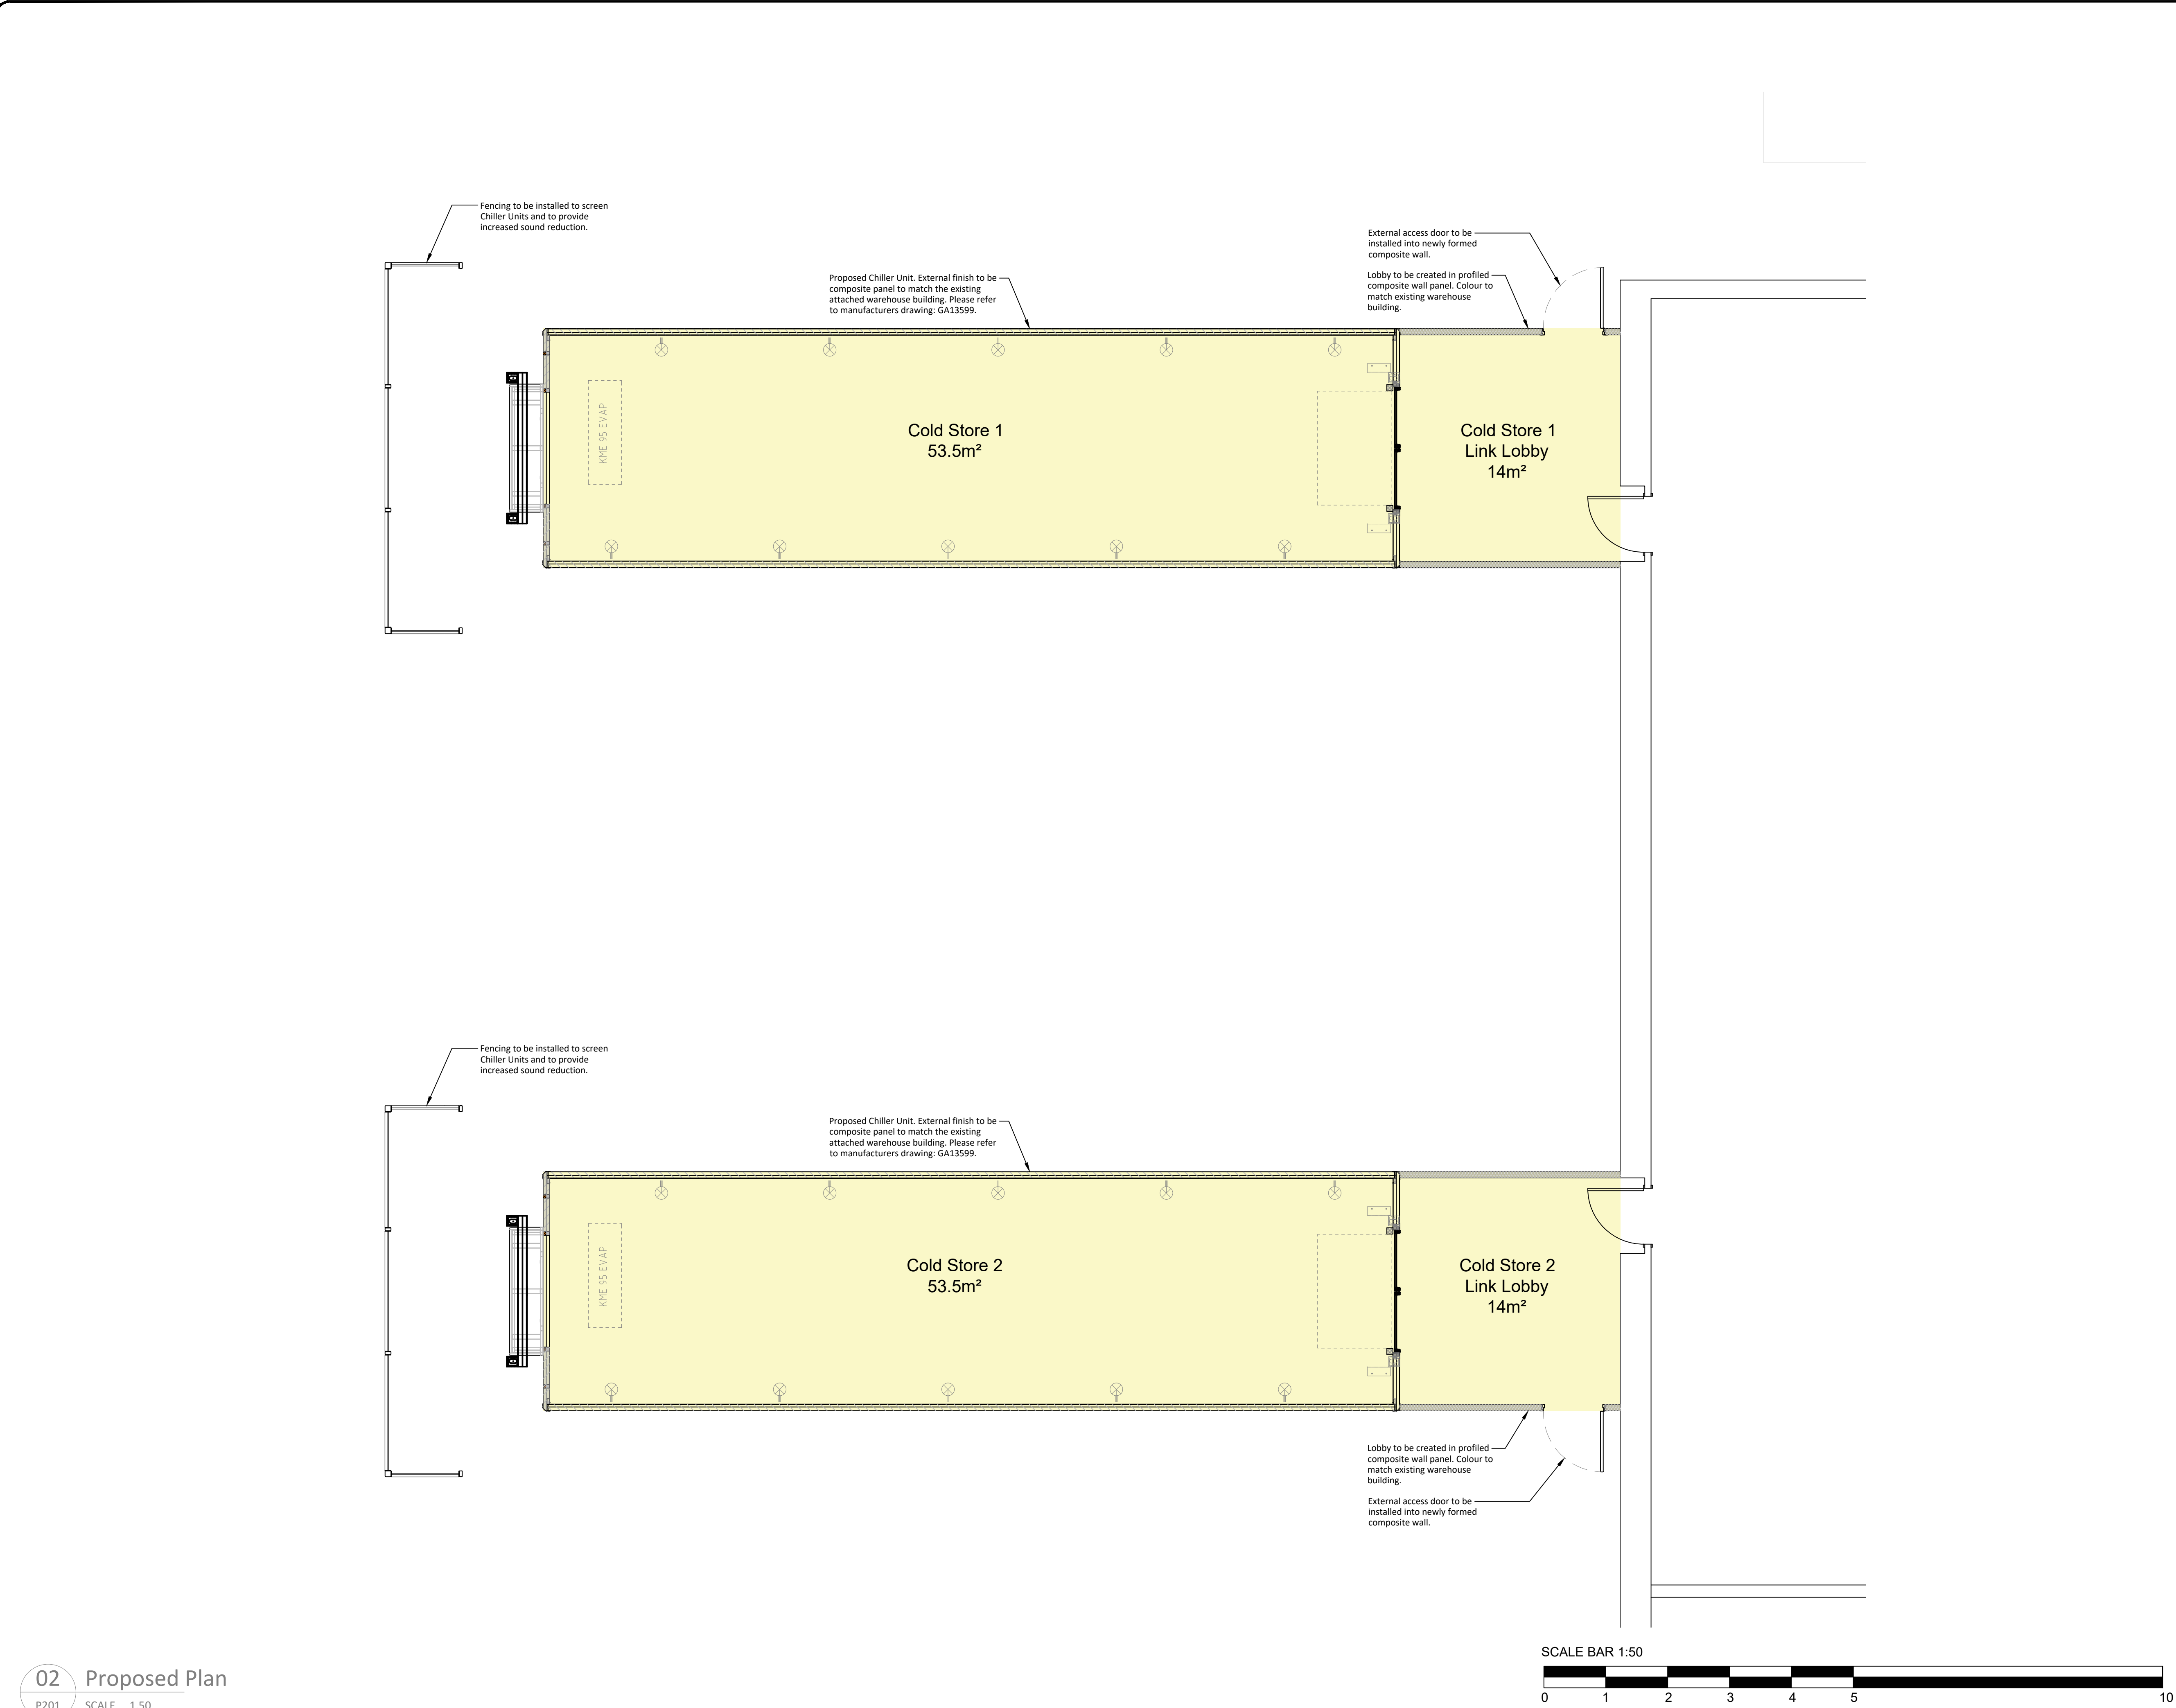

KEY

Denotes Proposed Works.

SITE ADDRESS:  
West Marsh Rd, Spalding,  
PE11 2BB

|     |                                           |            |
|-----|-------------------------------------------|------------|
| 1.0 | Issued for Lawful Development Certificate | 2020.02.06 |
| rev | notes                                     | date       |

meller

Meller,  
The Lace Mill,  
44 Derby Road,  
Draycott, Derby,  
DE72 3NJ  
Tel: 01509 670036  
Website: [www.mellertd.co.uk](http://www.mellertd.co.uk)

This drawing and its contents, on paper and as the originating data file, remain the copyright of Meller Ltd © meller 2018  
Do not scale from this drawing - use stated levels and dimensions only. If in doubt contact meller ltd.

|         |                                              |            |          |
|---------|----------------------------------------------|------------|----------|
| client  | Bakkavor                                     | created    | Feb 2020 |
| project | Bakkavor Lawful Development Cold Store Units | Drawn by   | MH       |
| title   | Proposed Plan                                | Checked by | MC       |
|         |                                              | scale      | A1@ 1:50 |

|        |        |            |      |     |     |        |          |
|--------|--------|------------|------|-----|-----|--------|----------|
| job N° | 200104 | drawing N° | P201 | rev | 1.0 | status | Planning |
|--------|--------|------------|------|-----|-----|--------|----------|

02

Proposed Plan

P201

SCALE 1:50

G:\15. Architectural Services\200104 - Bakkavor Cert. Lawful Development Dawson Units\1.2 Drawings In-Progress\Planning\Lawful Development Drawings\200104 - Proposed Drawings.dwg

A1