




PROPOSED FRONT ELEVATION (south)



PROPOSED SIDE ELEVATION (east)



PROPOSED REAR ELEVATION (north)

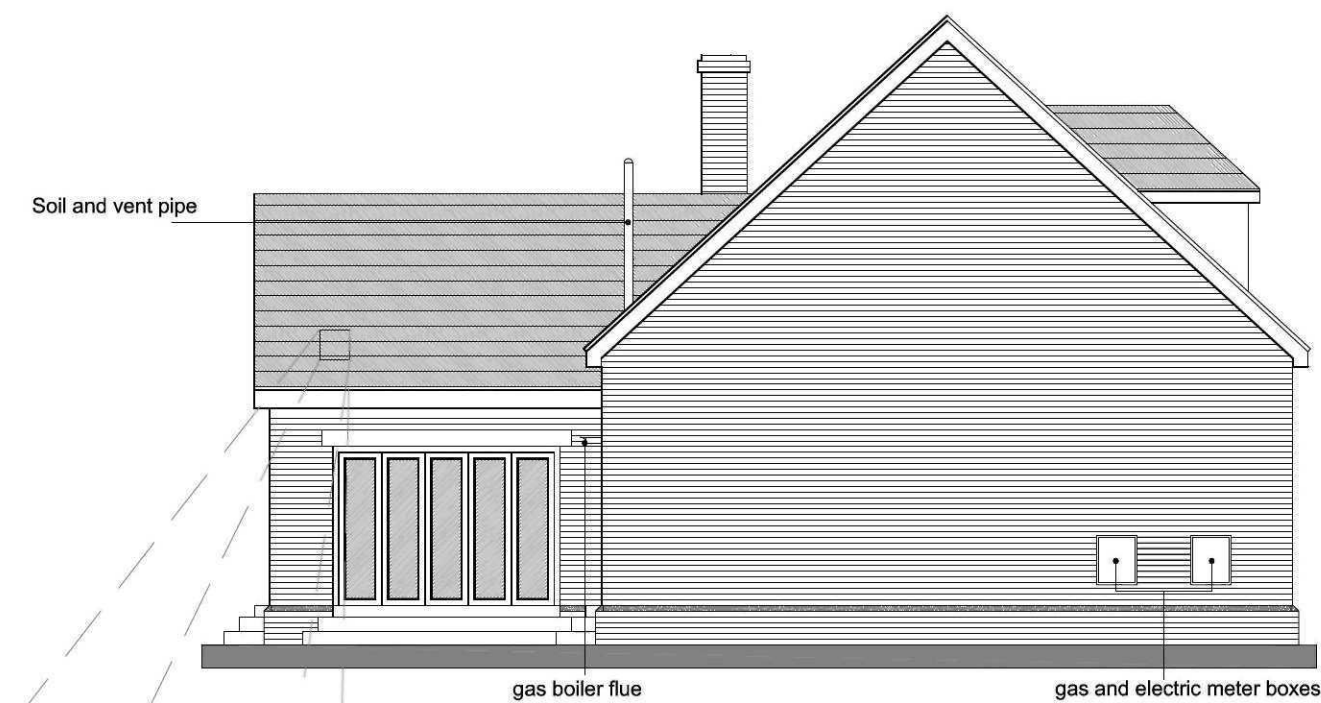

PROPOSED SIDE ELEVATION (west)



HAMPTON RURAL BLEND



SANDTOFT 20 20 CLAY TILES
(ANTIQUE)

A Revision	26/02/15 Date	AWM Drawn	Alteration of brick type at clients request Description
---------------	------------------	--------------	--

Client: **Mr Nigel Hutton**

Project: **Chalet Bungalow & Garage @ 109 Woolram Wygate** (Garage. Block and location plans)

Drawing: **Condition Compliance**

Scale: **1:100, @ A2**

Drawn: **AWM** Checked: **TAC** Date: **17/02/2015**

Drawing No. **13/338/PA/011A**

Trevor A Clay RIBA Ltd, 14 Old Fendike Road, Weston Hills, Spalding, Lincs. PE126DD
01406 380027 07778 597975 trevor@tacarchitects.co.uk



www.tacarchitects.co.uk