


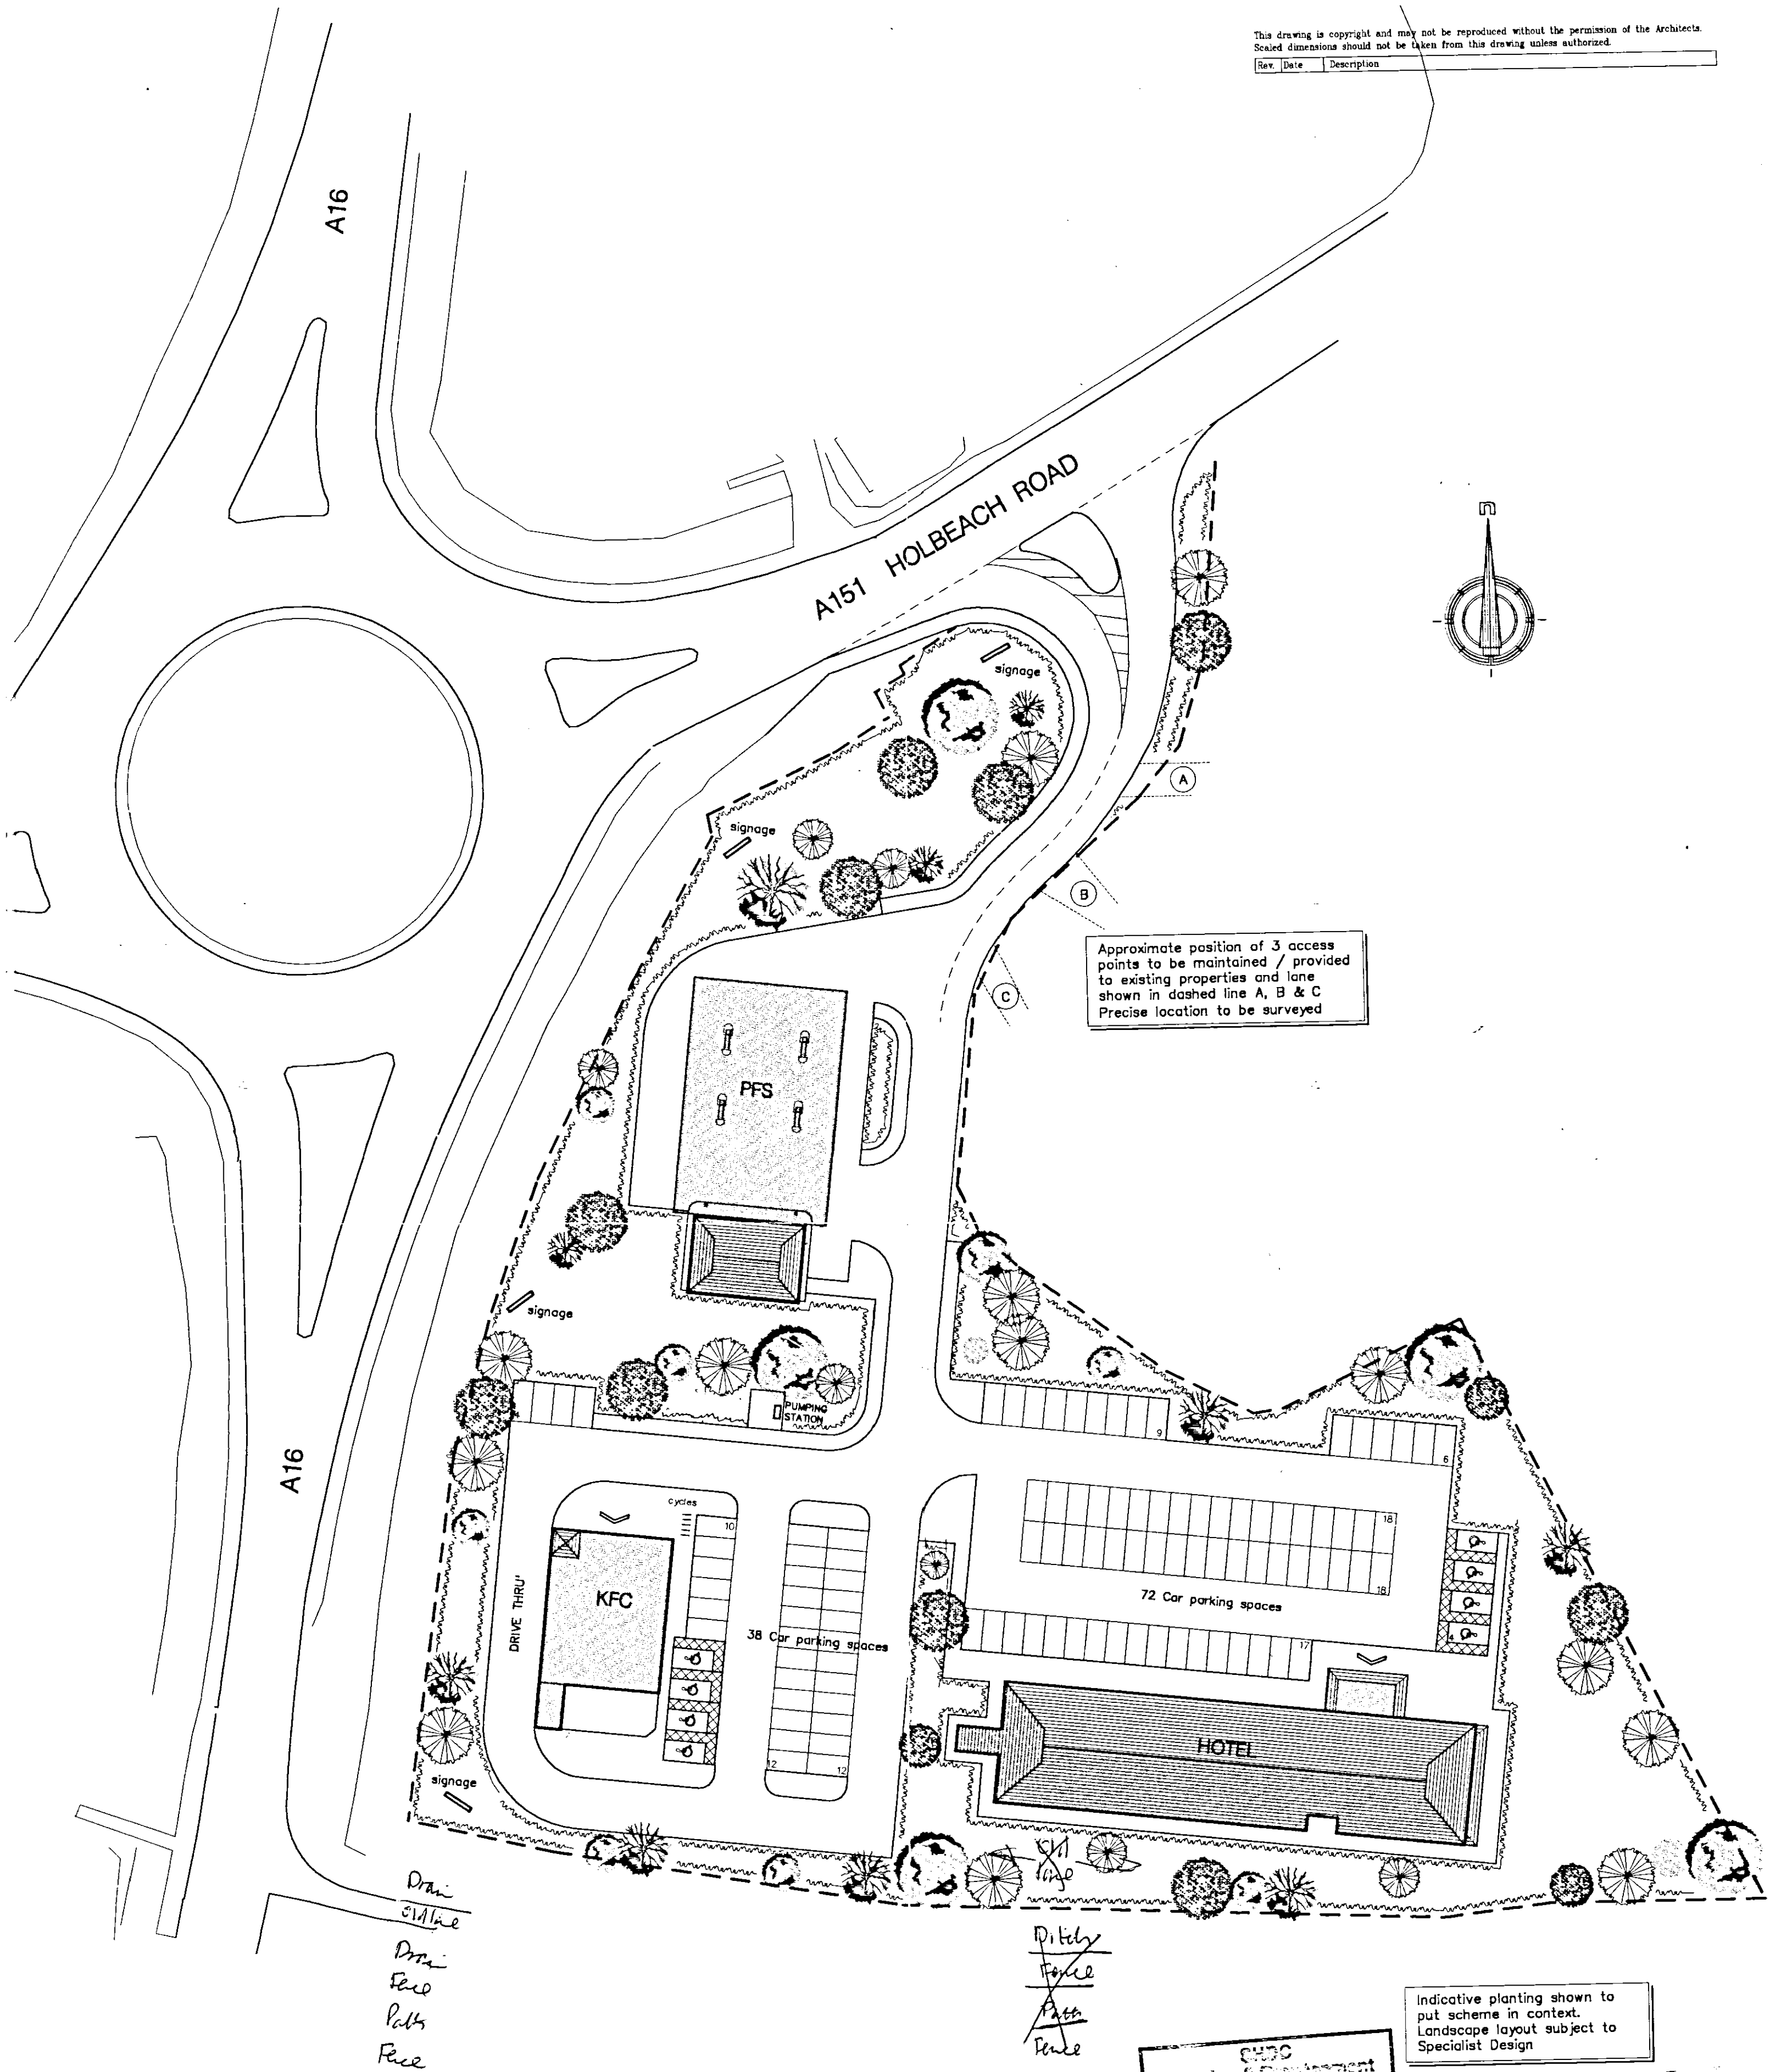

Approximate position of 3 access points to be maintained / provided to existing properties and lane shown in dashed line A, B & C
Precise location to be surveyed

Indicative planting shown to put scheme in context.
Landscape layout subject to Specialist Design

CH2C
Planning & Development
- 4 FEB 2004
Ref 147/04

SUBMITTED

Retain

ADW PARTNERSHIP		Architects and Planning Supervisors 1 De Montfort Square Leicester LE1 7ER Tel: (0116) 255 6405 Fax: (0116) 254 3487 E-Mail: adwptnrs@aol.com	
Client JOHN H KING (SECURITIES) Ltd		Project DEVELOPMENT SITE A16/A151 INTERSECTION SPALDING	
Subject LAYOUT PLAN		Scale 1:500 A2	Date January 2004
		Job No. 99247	Dwg No. 50
		Rev. A	