

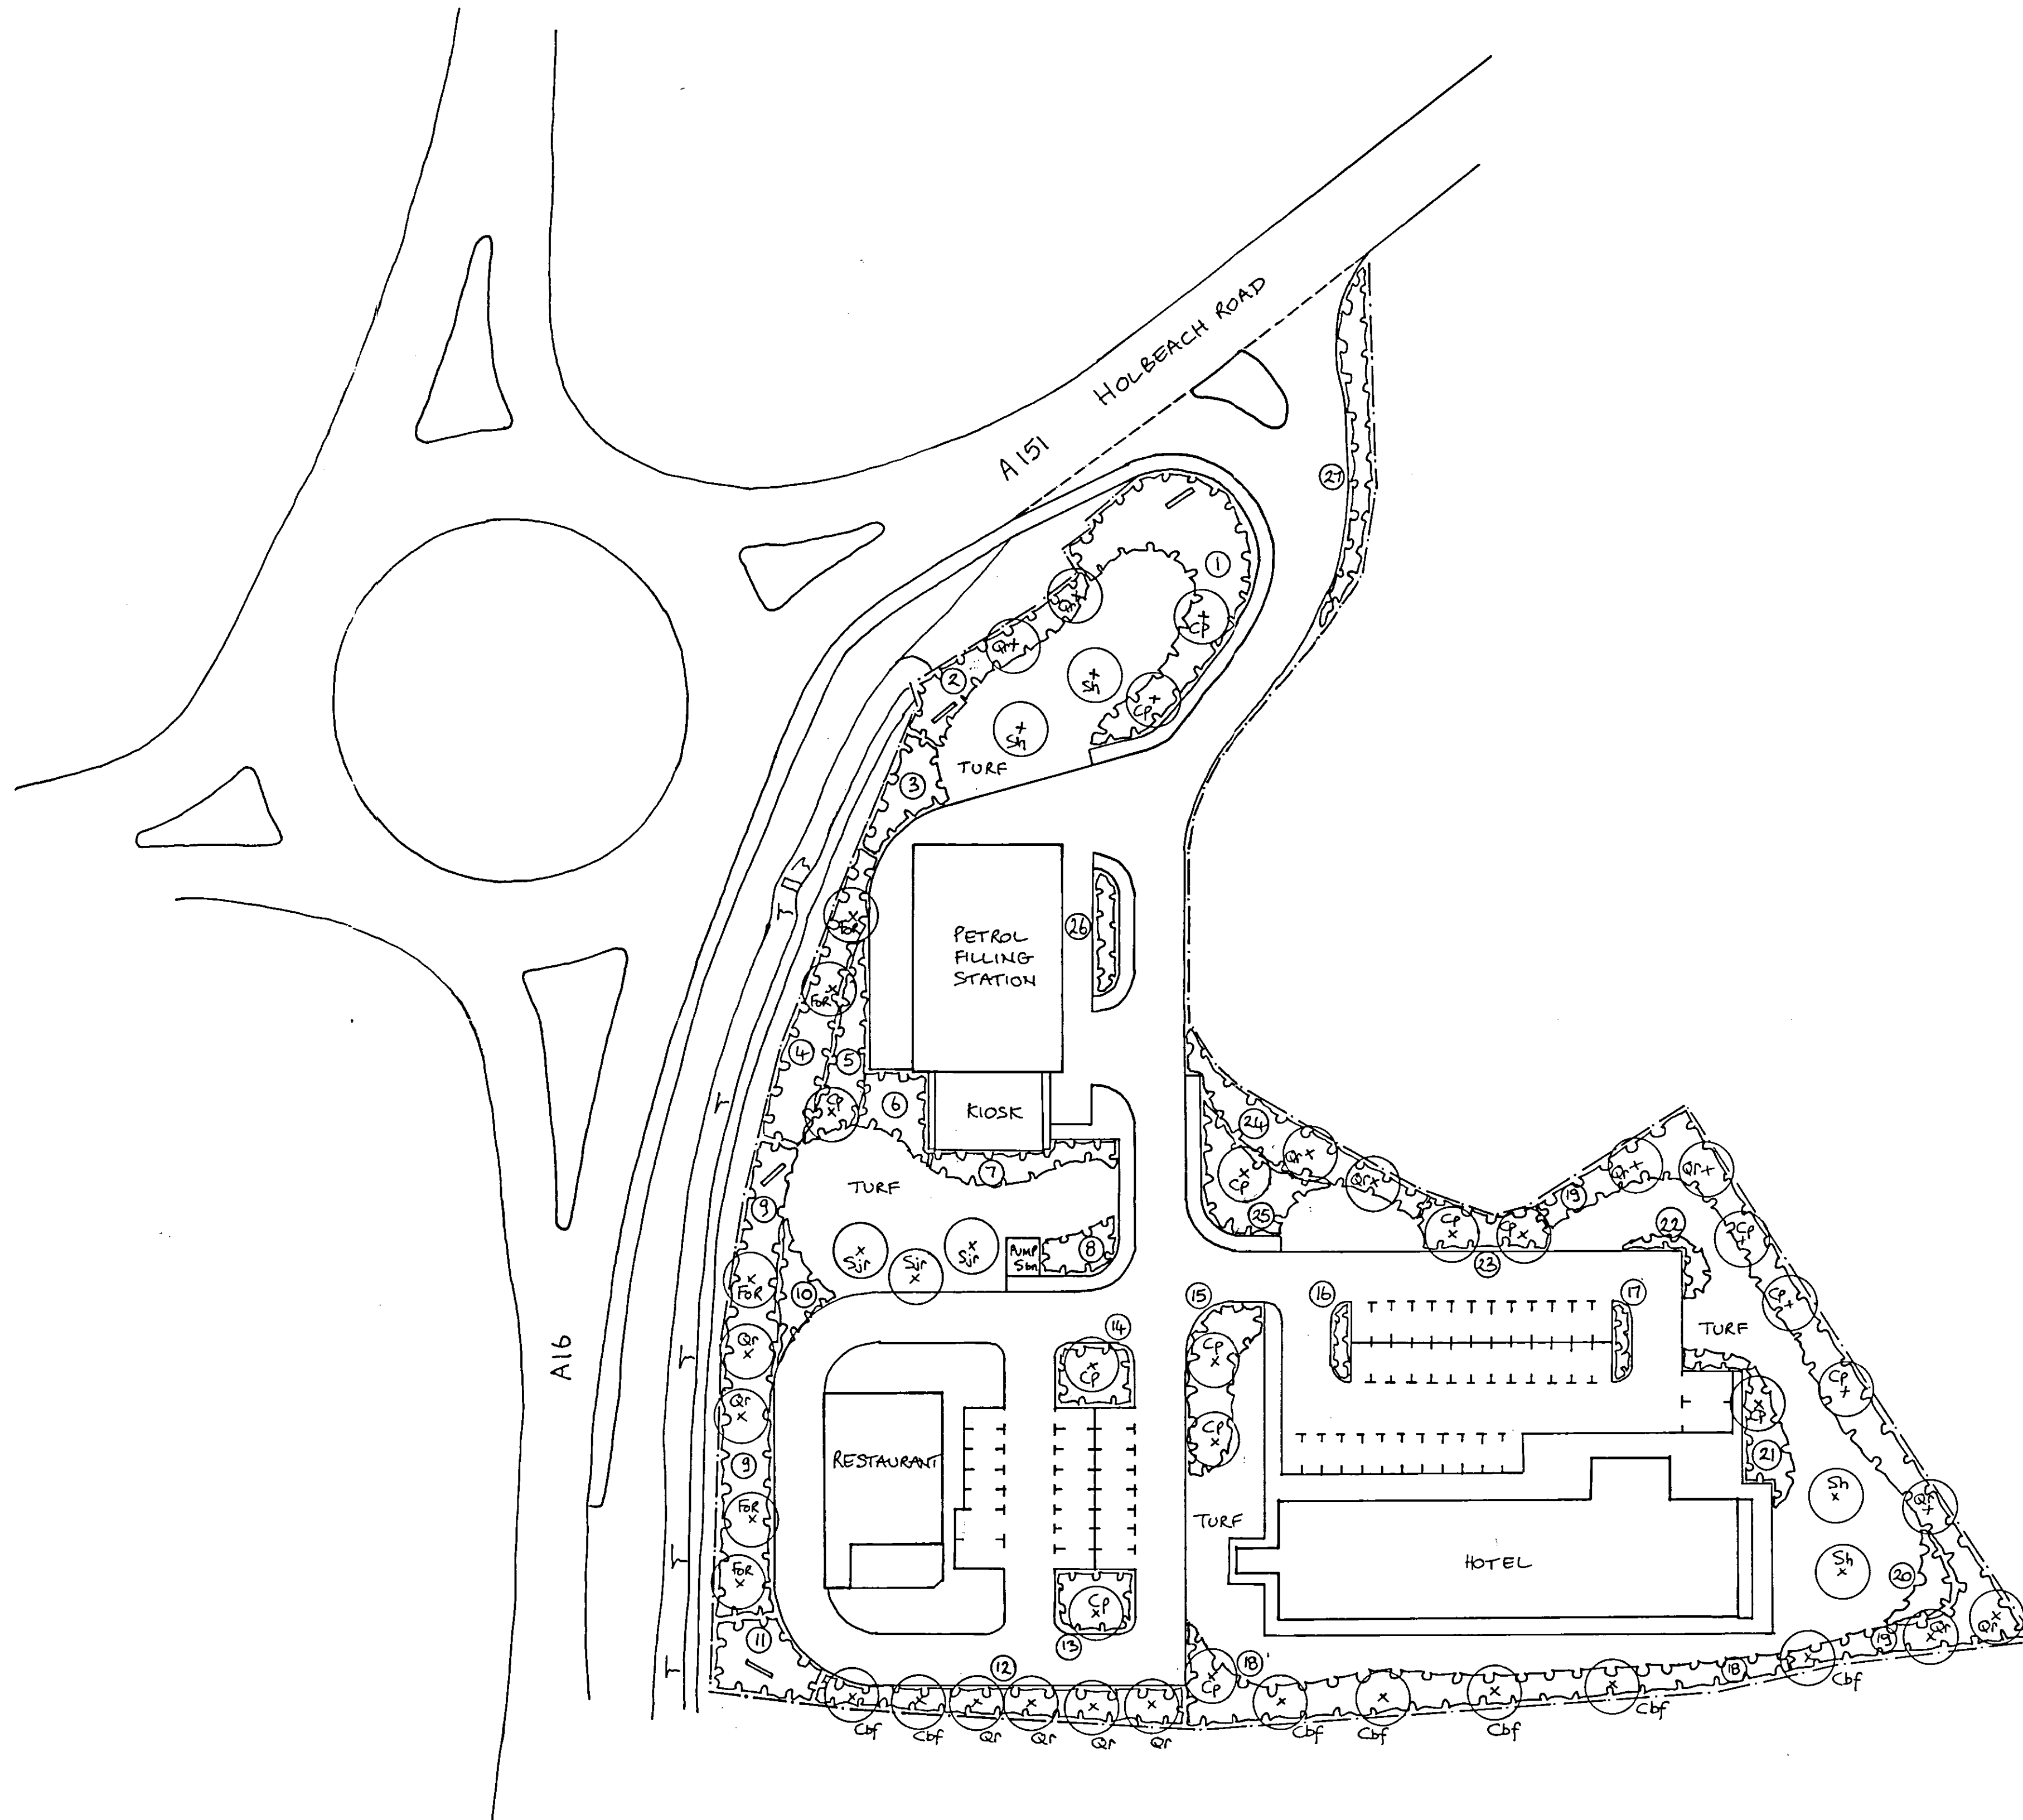


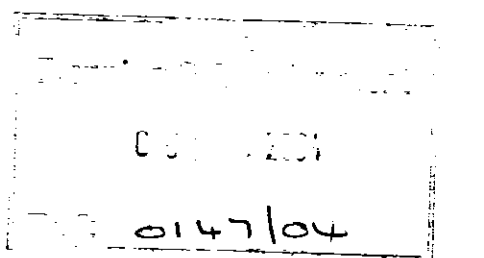

KEY TO TREES

Cbf	CARPINUS BETULUS FASTIGIATA	7 NO.
Cp	CRATAEGUS PRUNIFOLIA	15 NO.
For	FRAXINUS OXYCARPA RAYWOOD	5 NO.
Qr	QUERCUS RUBRA	15 NO.
Sh	SORBUS HUPEHENSIS	4 NO.
Sj	SORBUS JOSEPH ROCK	3 NO.

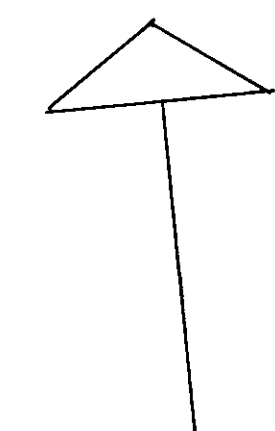

AMENDED PLAN
Ref. A2

LAYOUT AMENDED NOV.04

SHIRE OAK LANDSCAPES

PROPOSED DEVELOPMENT
A16 SPALDING
FOR JOHN H KING (SECURITIES) LTD
LANDSCAPE PROPOSALS
SCALE 1:500
DRG NO. SO/Q2243/2 DRAWN NOV.04 RLC

DETERMINED
PLAN