


Do not scale from this drawing.


Contractor to check all dimensions prior to commencement on site and notify the architect of any errors, omissions or discrepancies.

Architects le* retain copyright of this drawing, no copies or alterations may be made without their permission.

notes:

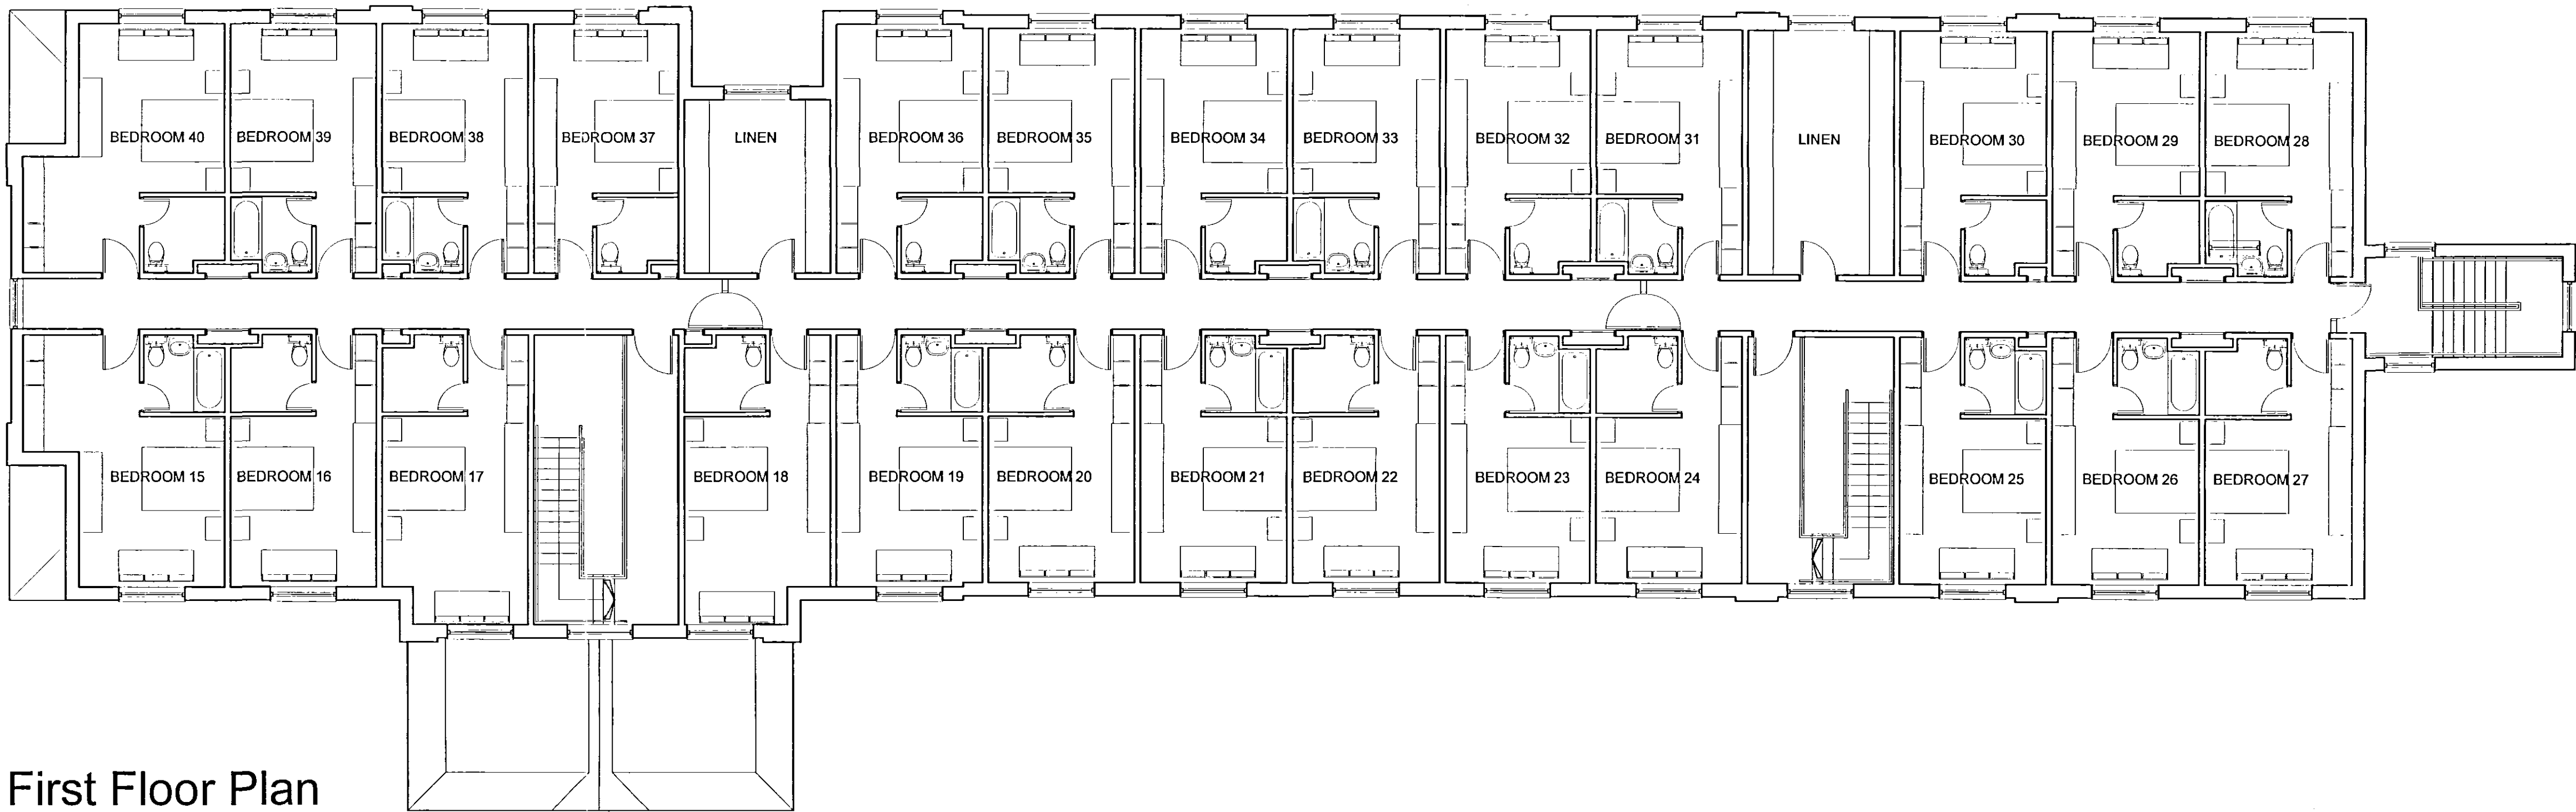

First Floor Plan

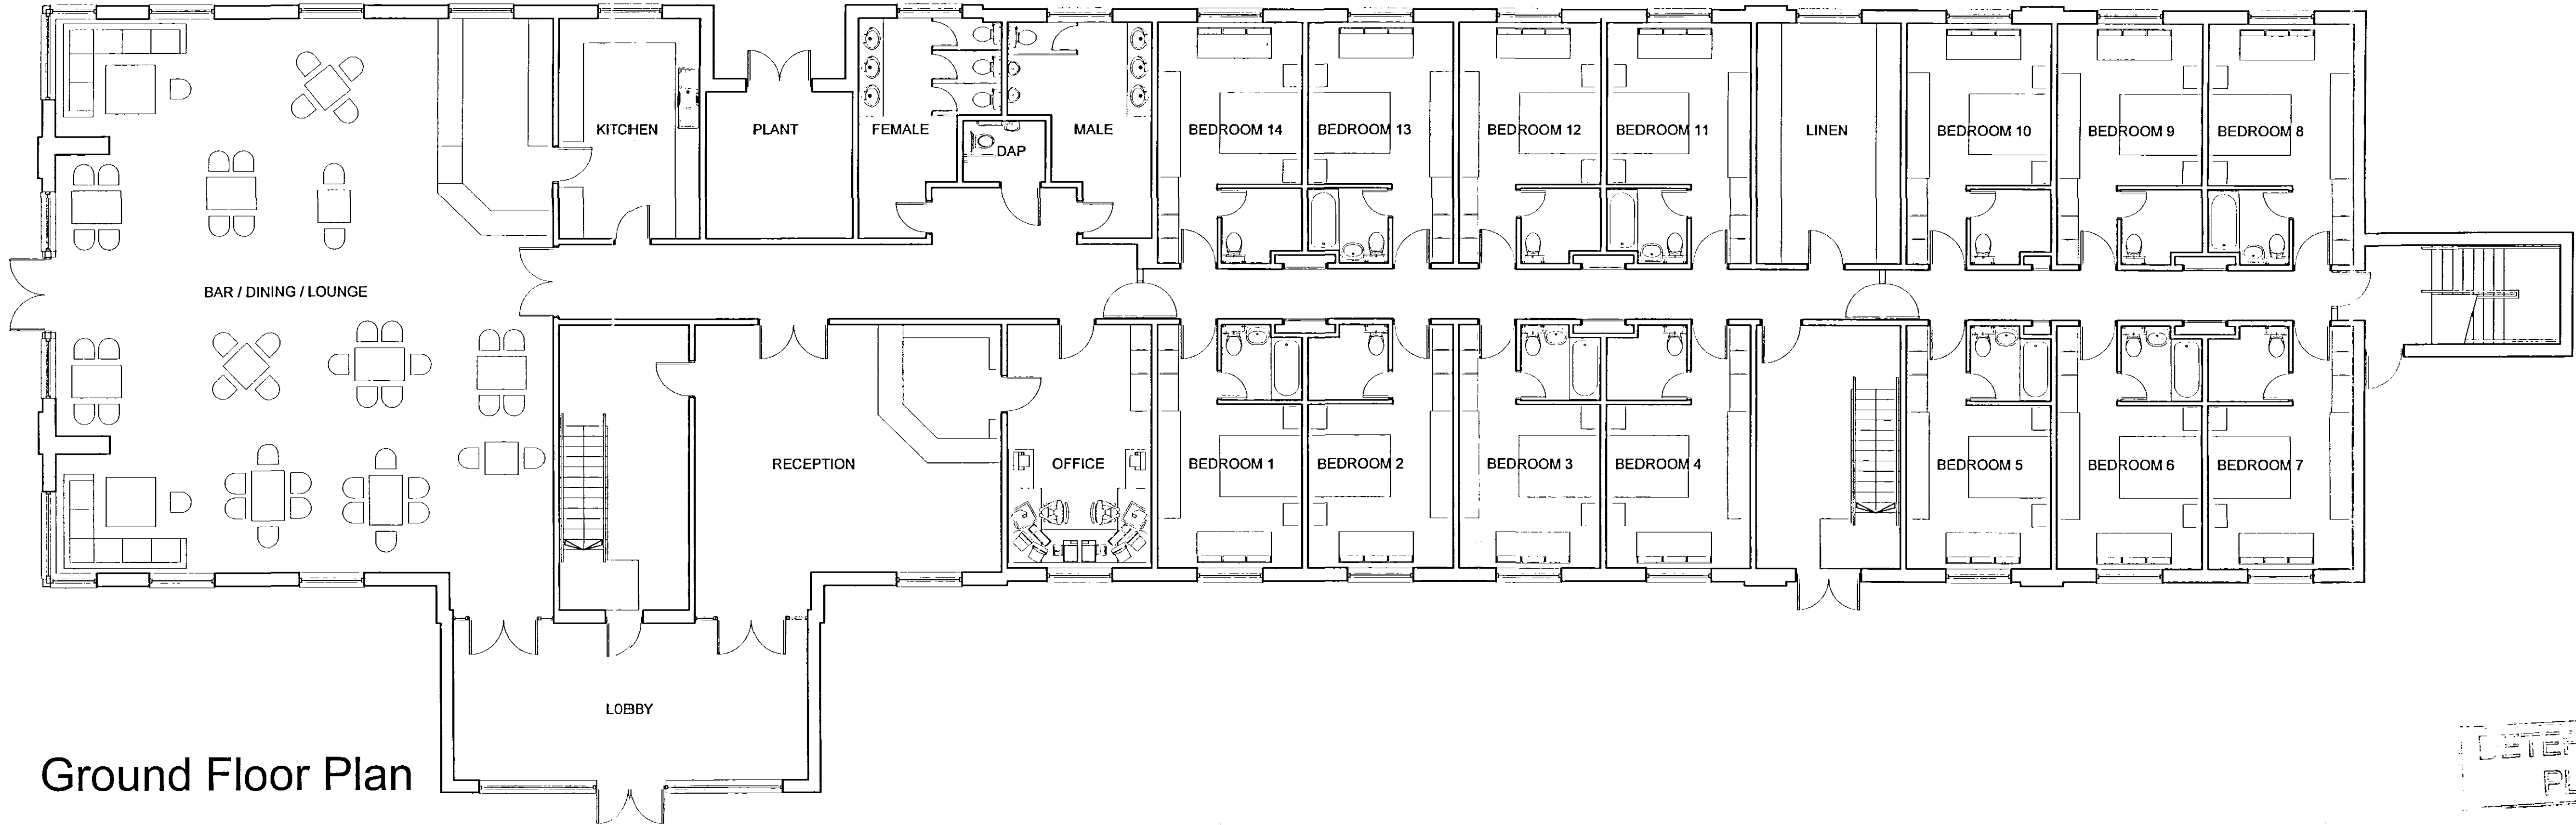

Ground Floor Plan

0147/04
AMENDED PLAN
Ref. A2

Rev c	Redrawn & redesigned	19.11.04
Rev b	Redrawn & redesigned	25.10.04
Rev a	Redrawn & redesigned	Oct 04
rev	description	date

John H King (Securities) Ltd
A16/A151 Intersection Spalding
Development Site

Hotel Plans

job no.	dig. no.	rev.
J01	51	C
scale	date	© ref
1:100	25.10.04	-

architects le*
38 nelson street
leicester LE1 7BA
tel: 0116 275 8500 fax: 0116 254 3487
mail: architectsle1.co.uk
architectsLE1