


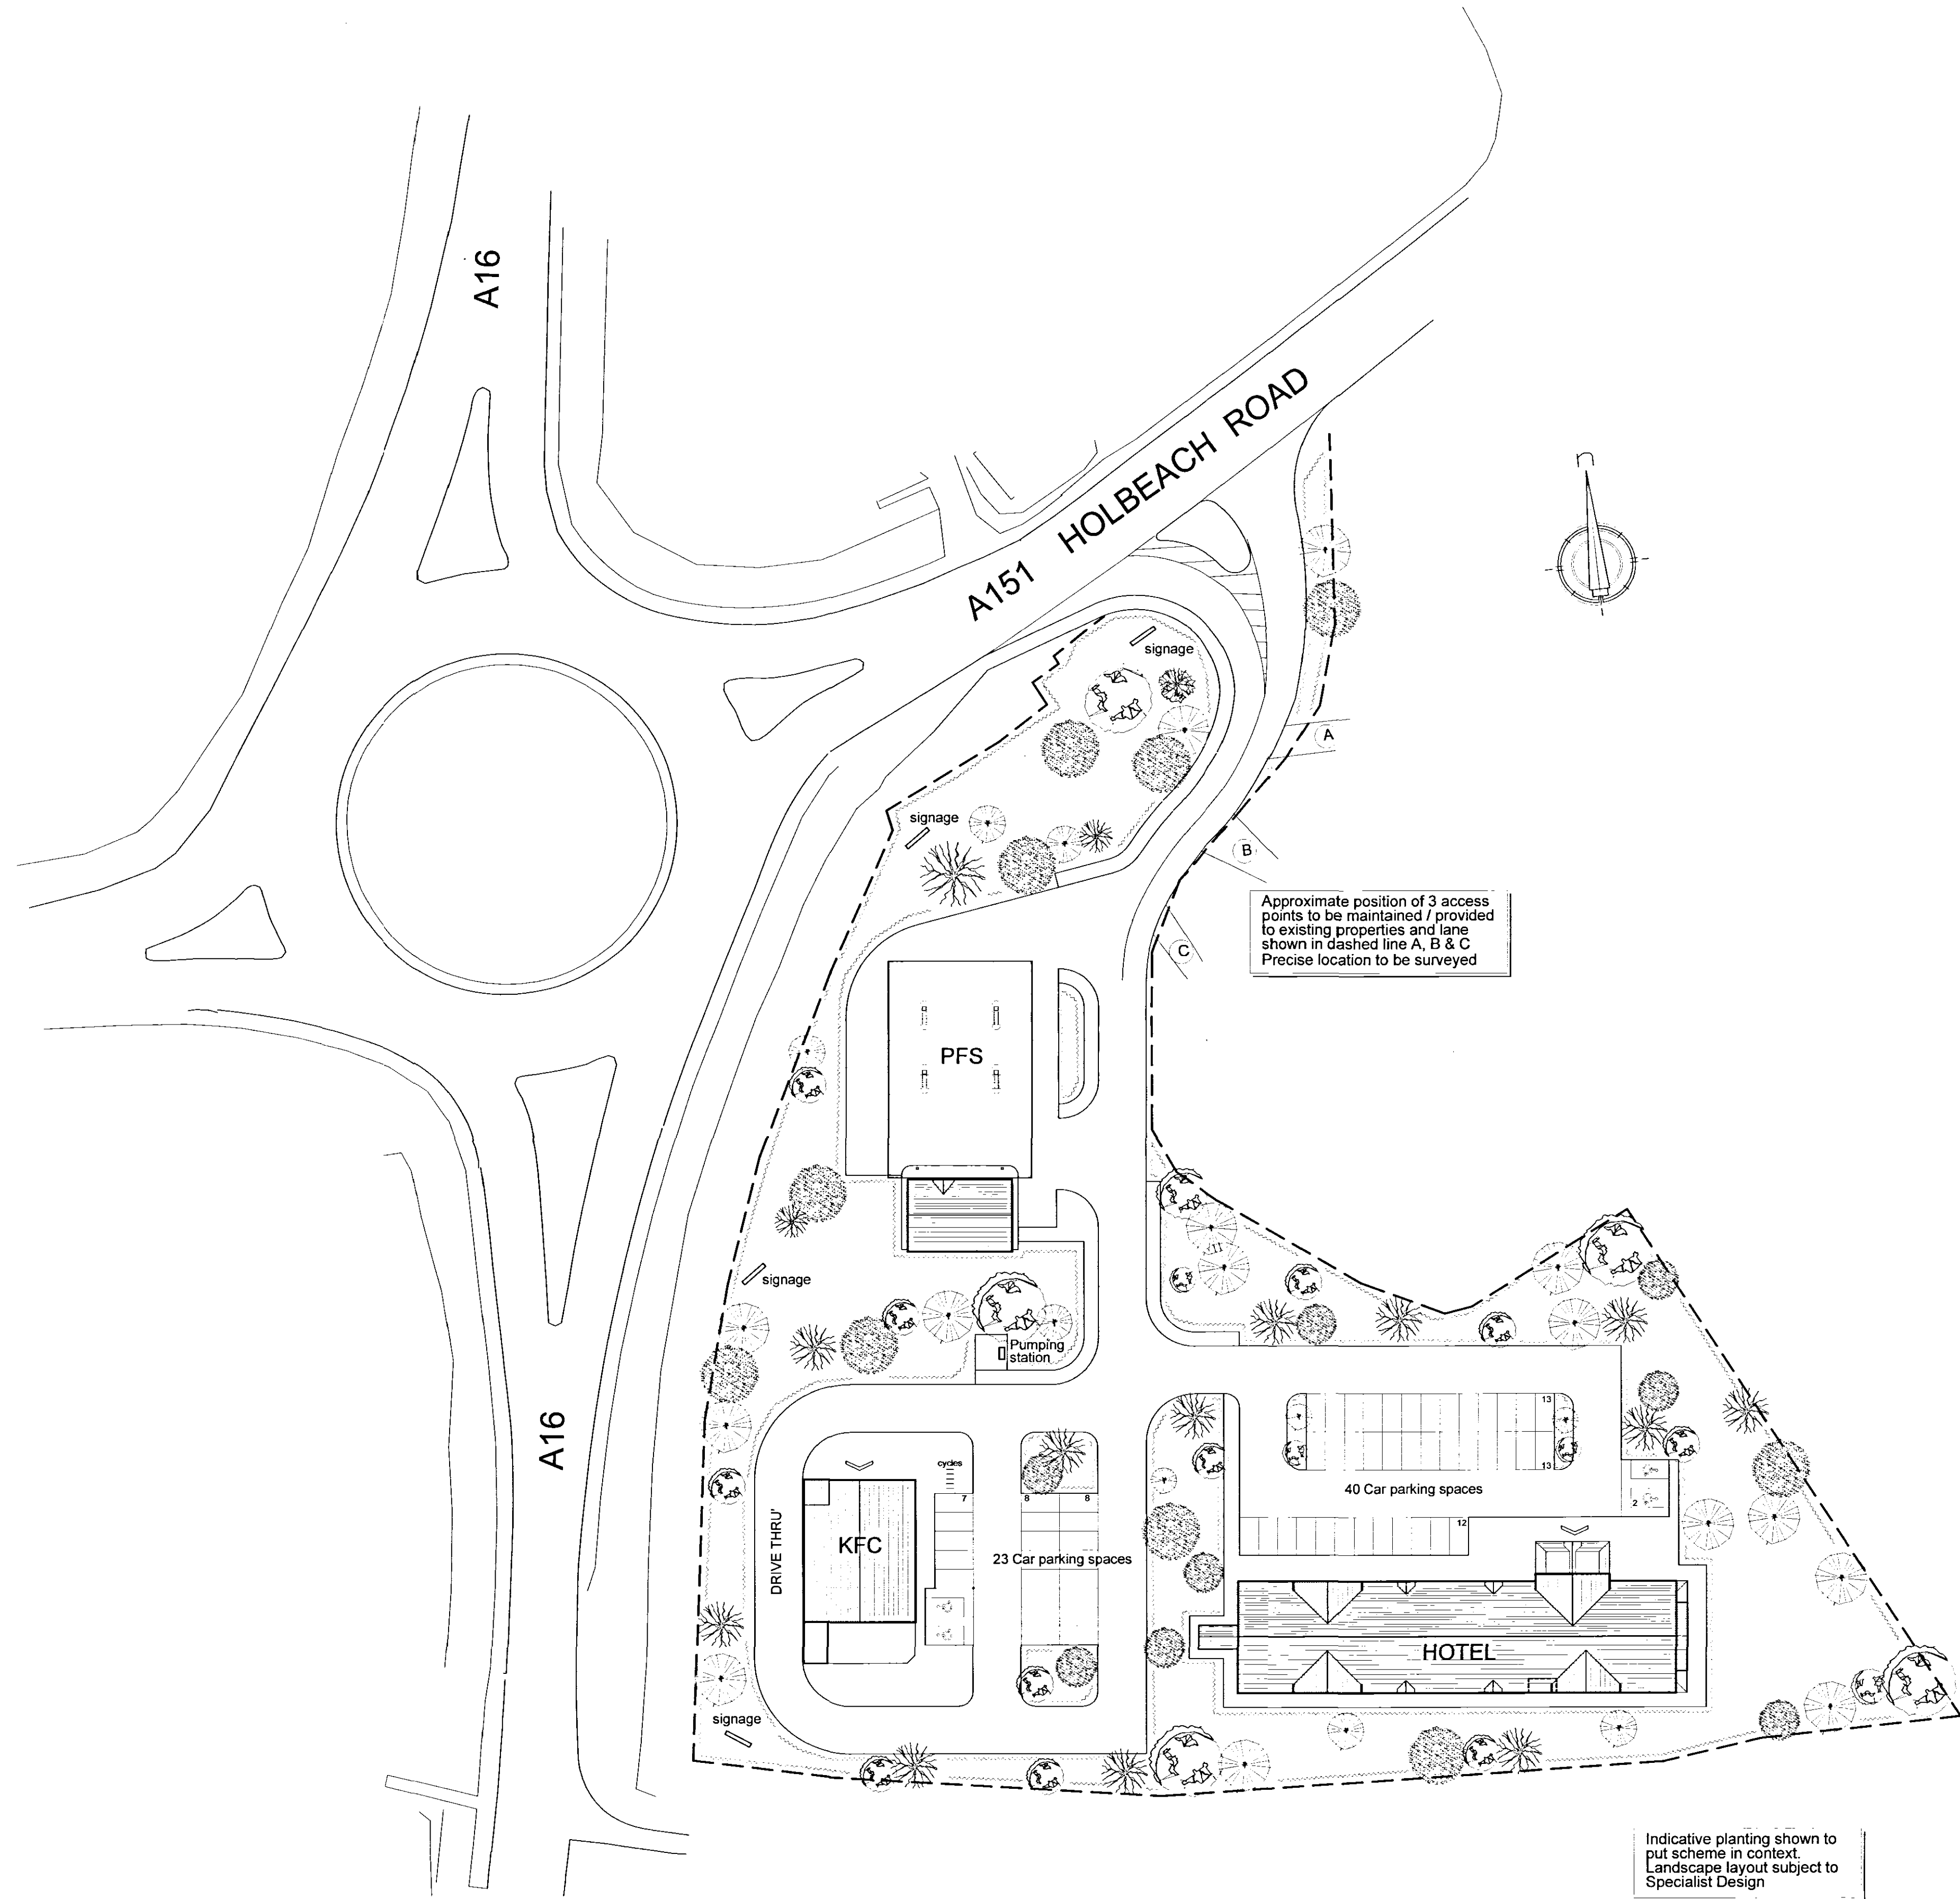

Do not scale from this drawing.

Contractor to check all dimensions prior to commencement on site and notify the architect of any errors, omissions or discrepancies.

Architects le¹ retain copyright of this drawing, no copies or alterations may be made without their permission.

notes:

AMENDED PLAN

Ref. A >

Rev a	Roofs amended, car parking to Lincs standards	Oct 2004
rev	description	date

John H King (Securities) Ltd
A16/A151 Intersection Spalding
Development Site

Site Layout

job no.	diag. no.	rev.
J01	50	b
scale	date	© ref
1/500	Oct 2004	-



architectsLE1

architects le¹
38 nelson street
leicester LE1 7BA

tel: 0116 275 8500 fax: 0116 254 3487
mail@architectsle1.co.uk