

SHIRE OAK LANDSCAPES

PROPOSED DEVELOPMENT
 A16 SPALDING - JOHN H KING LTD
 FOR ADW PARTNERSHIP


 LANDSCAPE PROPOSALS

 SCALE 1:500
 Dwg NO. SO/Q2243/1
 DRAWN JAN 04 RIC

SHDC
 Planning & Development
 - 4 FEB 2004
 Ref 147/04

KEY TO TREES

Cbf	CARPINUS BETULUS FASTIGIATA	7 NO.
CP	CRATAEGUS PRUNIFOLIA	14 NO.
FOR	FRAXINUS OXYCARPA RAYWOOD	5 NO.
QR	QUERCUS RUBRA	15 NO.
Sh	SORBUS HOPETIENSIS	4 NO.
Sj	SORBUS JOSEPH ROCK	3 NO.

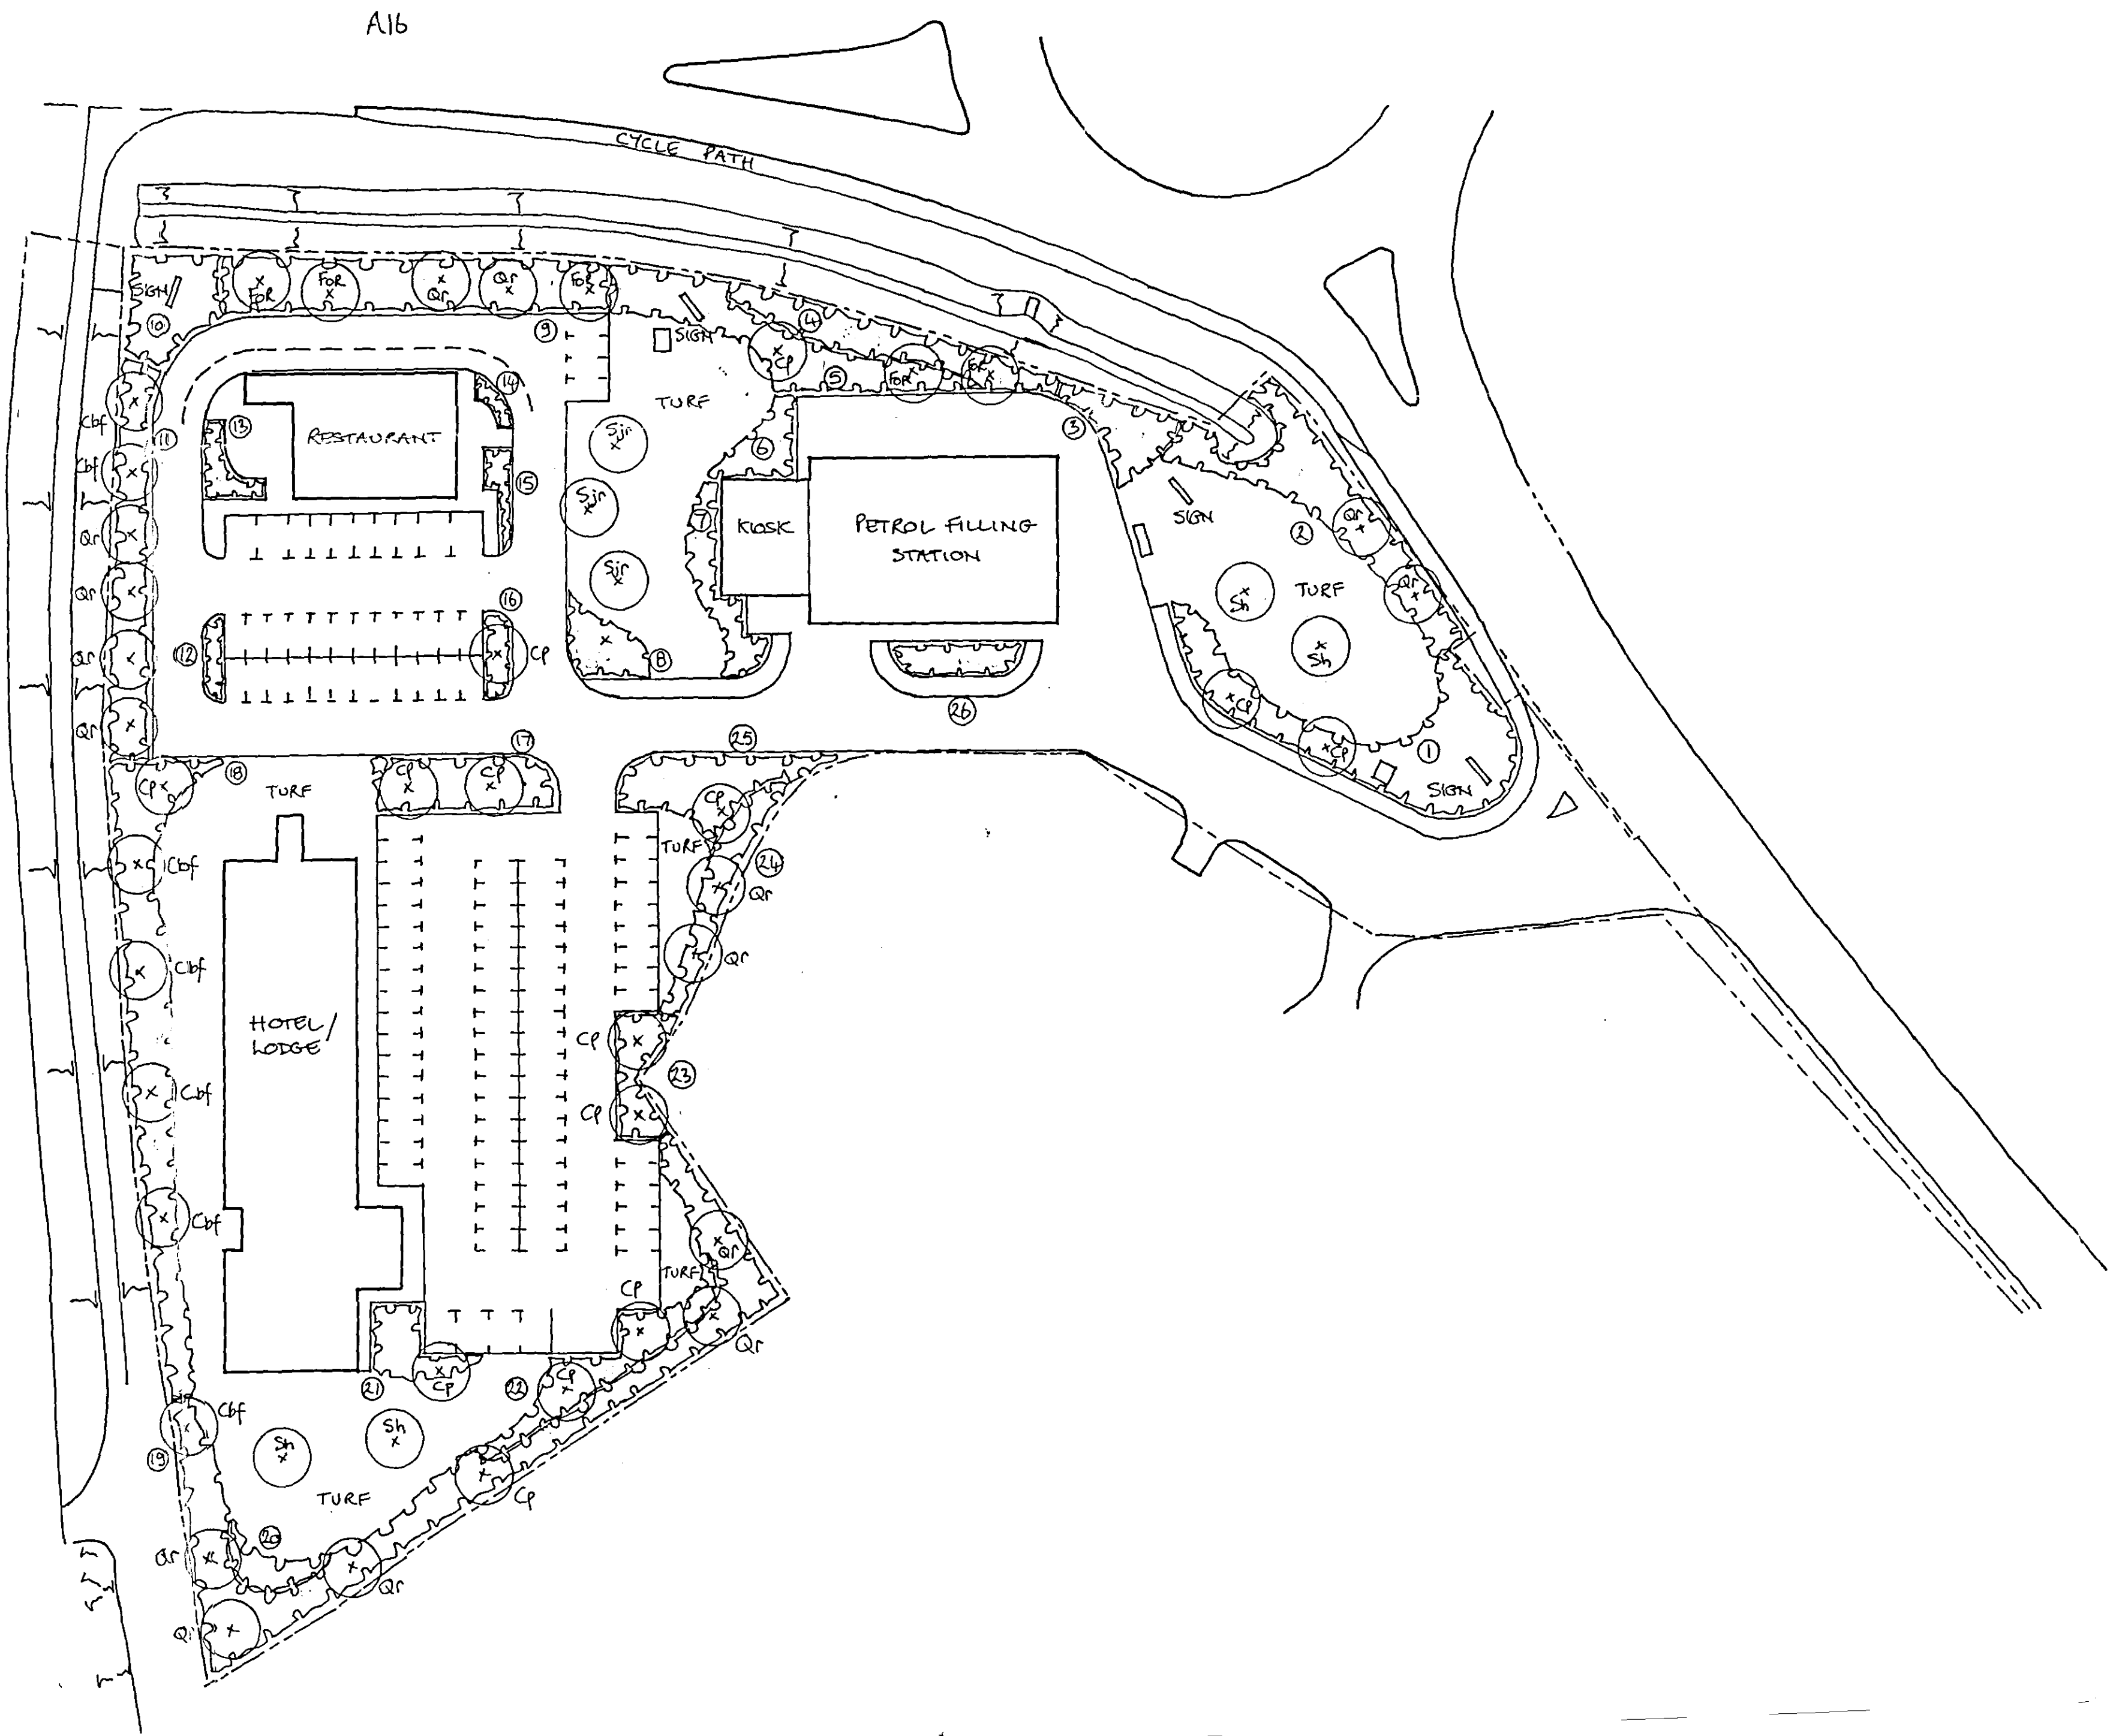

Ref: 147/04