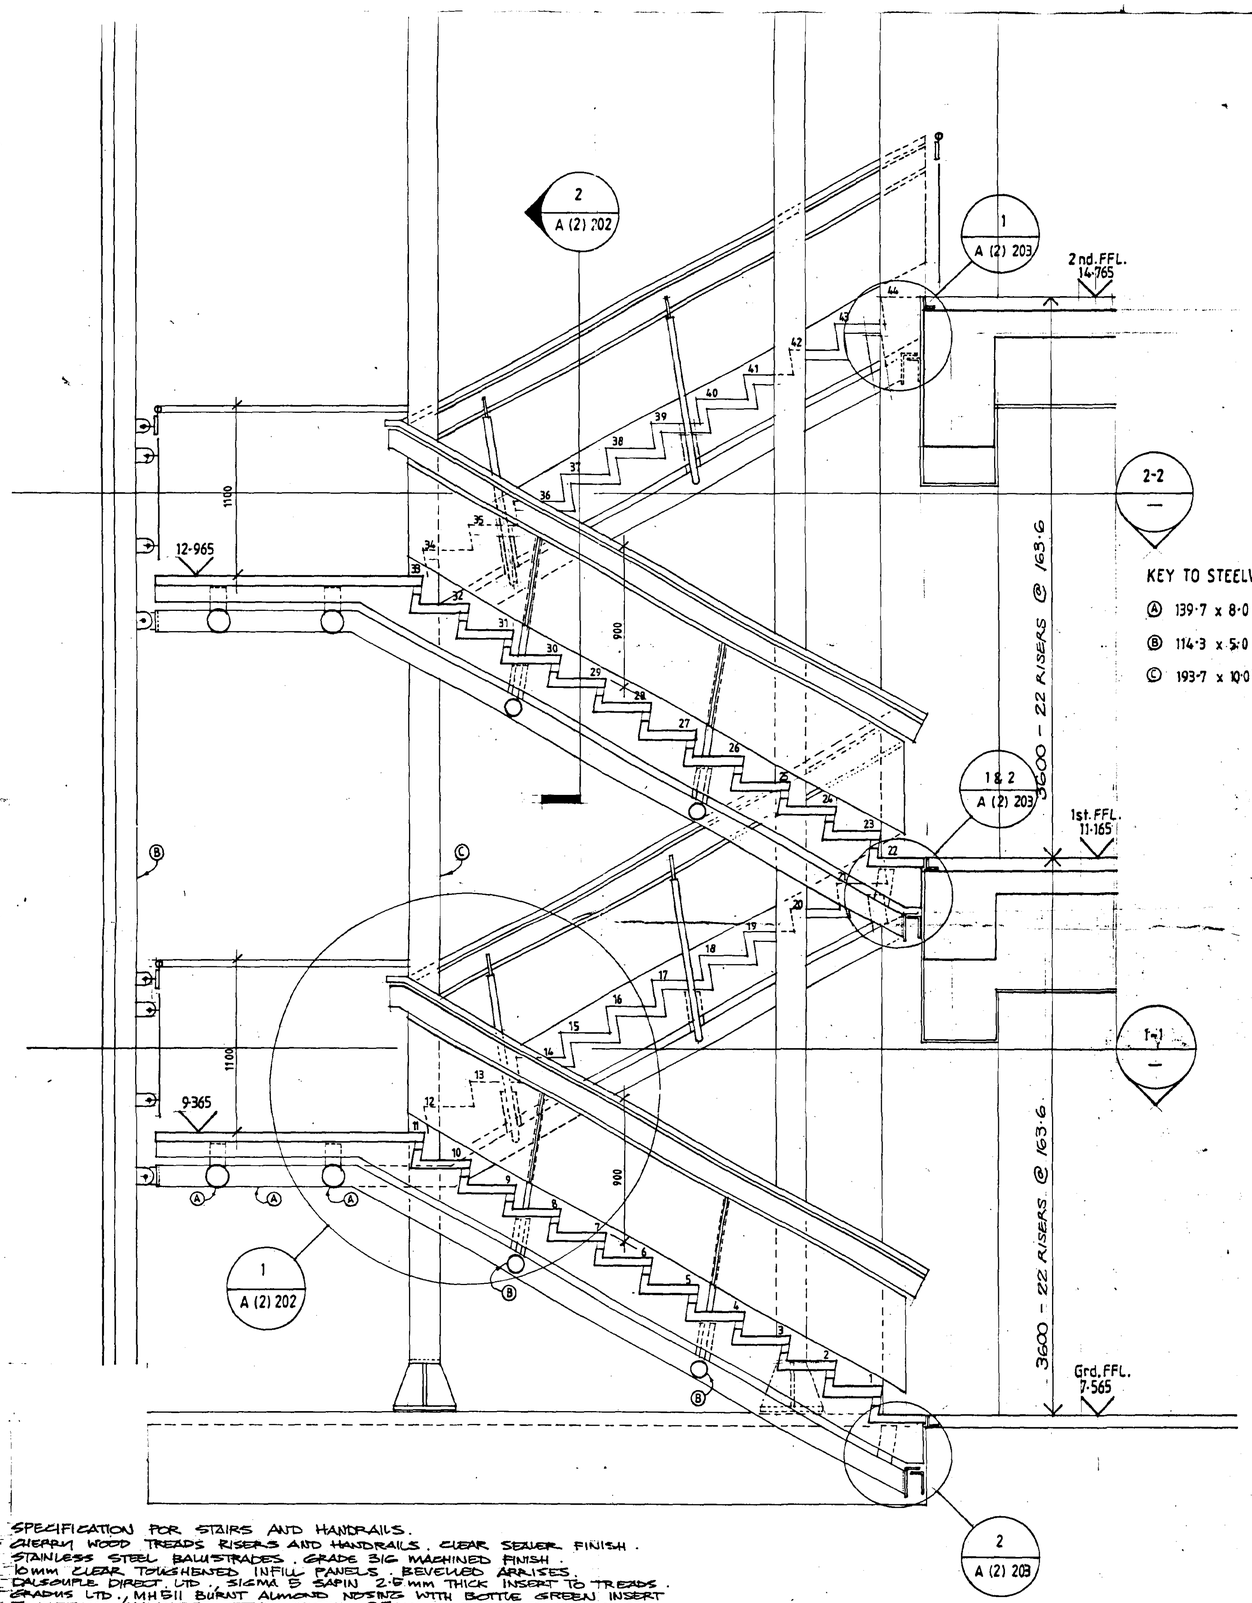

KEY TO STEELWORK

Ⓐ 139·7 x 8·0 CHS

Ⓑ 114·3 x 5·0 CHS

Ⓒ 193·7 x 10·0 CHS

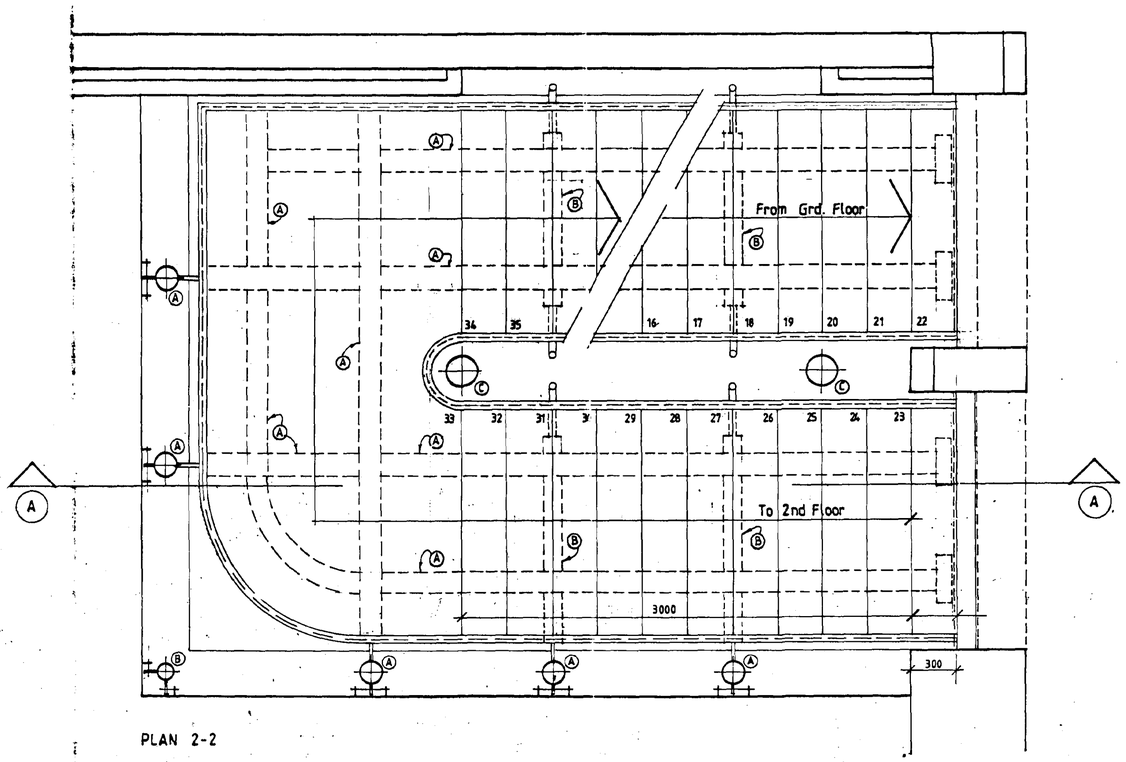

PLAN 2-2

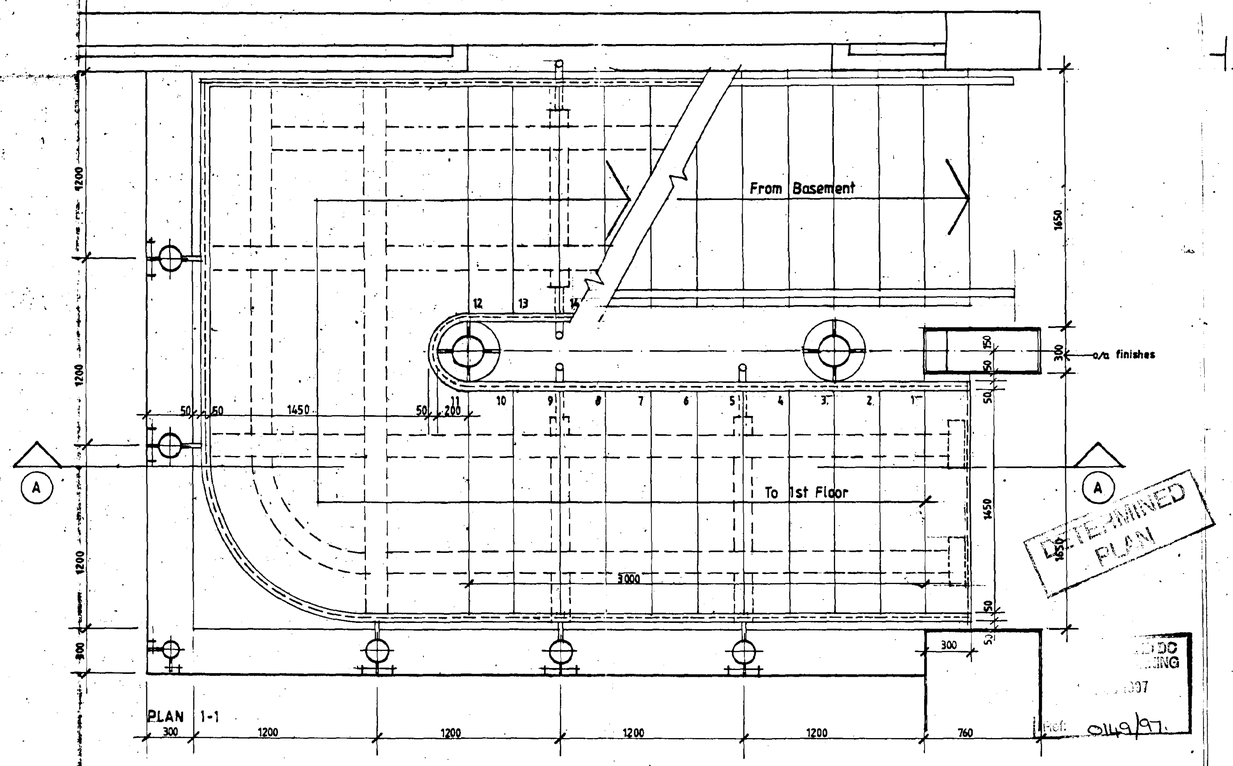

PLAN 1-1

SPECIFICATION FOR STAIRS AND HANDRAILS.
CHERRY WOOD TREADS RISERS AND HANDRAILS, CLEAR SEALER FINISH.
STAINLESS STEEL BALUSTRADES, GRADE 316 MACHINED FINISH.
10mm CLEAR TOUGHENED INFILL PANELS, BEVELLED ARRISES.
BALSCRIPLE DIRECT LTD., SIGMA 5 SAPIN 2·5 mm THICK INSERT TO TREADS.
GRADUS LTD., MH511 BURNT ALMOND NOSING WITH BOTTLE GREEN INSERT TO METALLIC HARDNOSE STAIR EDGING, 3·5mm DEEP REBATE IN TOP OF TREAD TO TAKE EDGING.

REVISIONS:

SANSOME HALL ARCHITECTS

REGENCY COURT 220 UPPER FIFTH ST. CENTRAL MILTON KEYNES MK9 2HR TEL: 01908 666555 FAX: 01908 666002

PROJECT: SOUTH HOLLAND CENTRE·SPALDING

TITLE: STAIRCASE 1 DETAILS

SCALE:	DATE:	JOB:	DWG:	REV:
1·20	Oct·96	9215	L(2)201 (PLANNING)	