
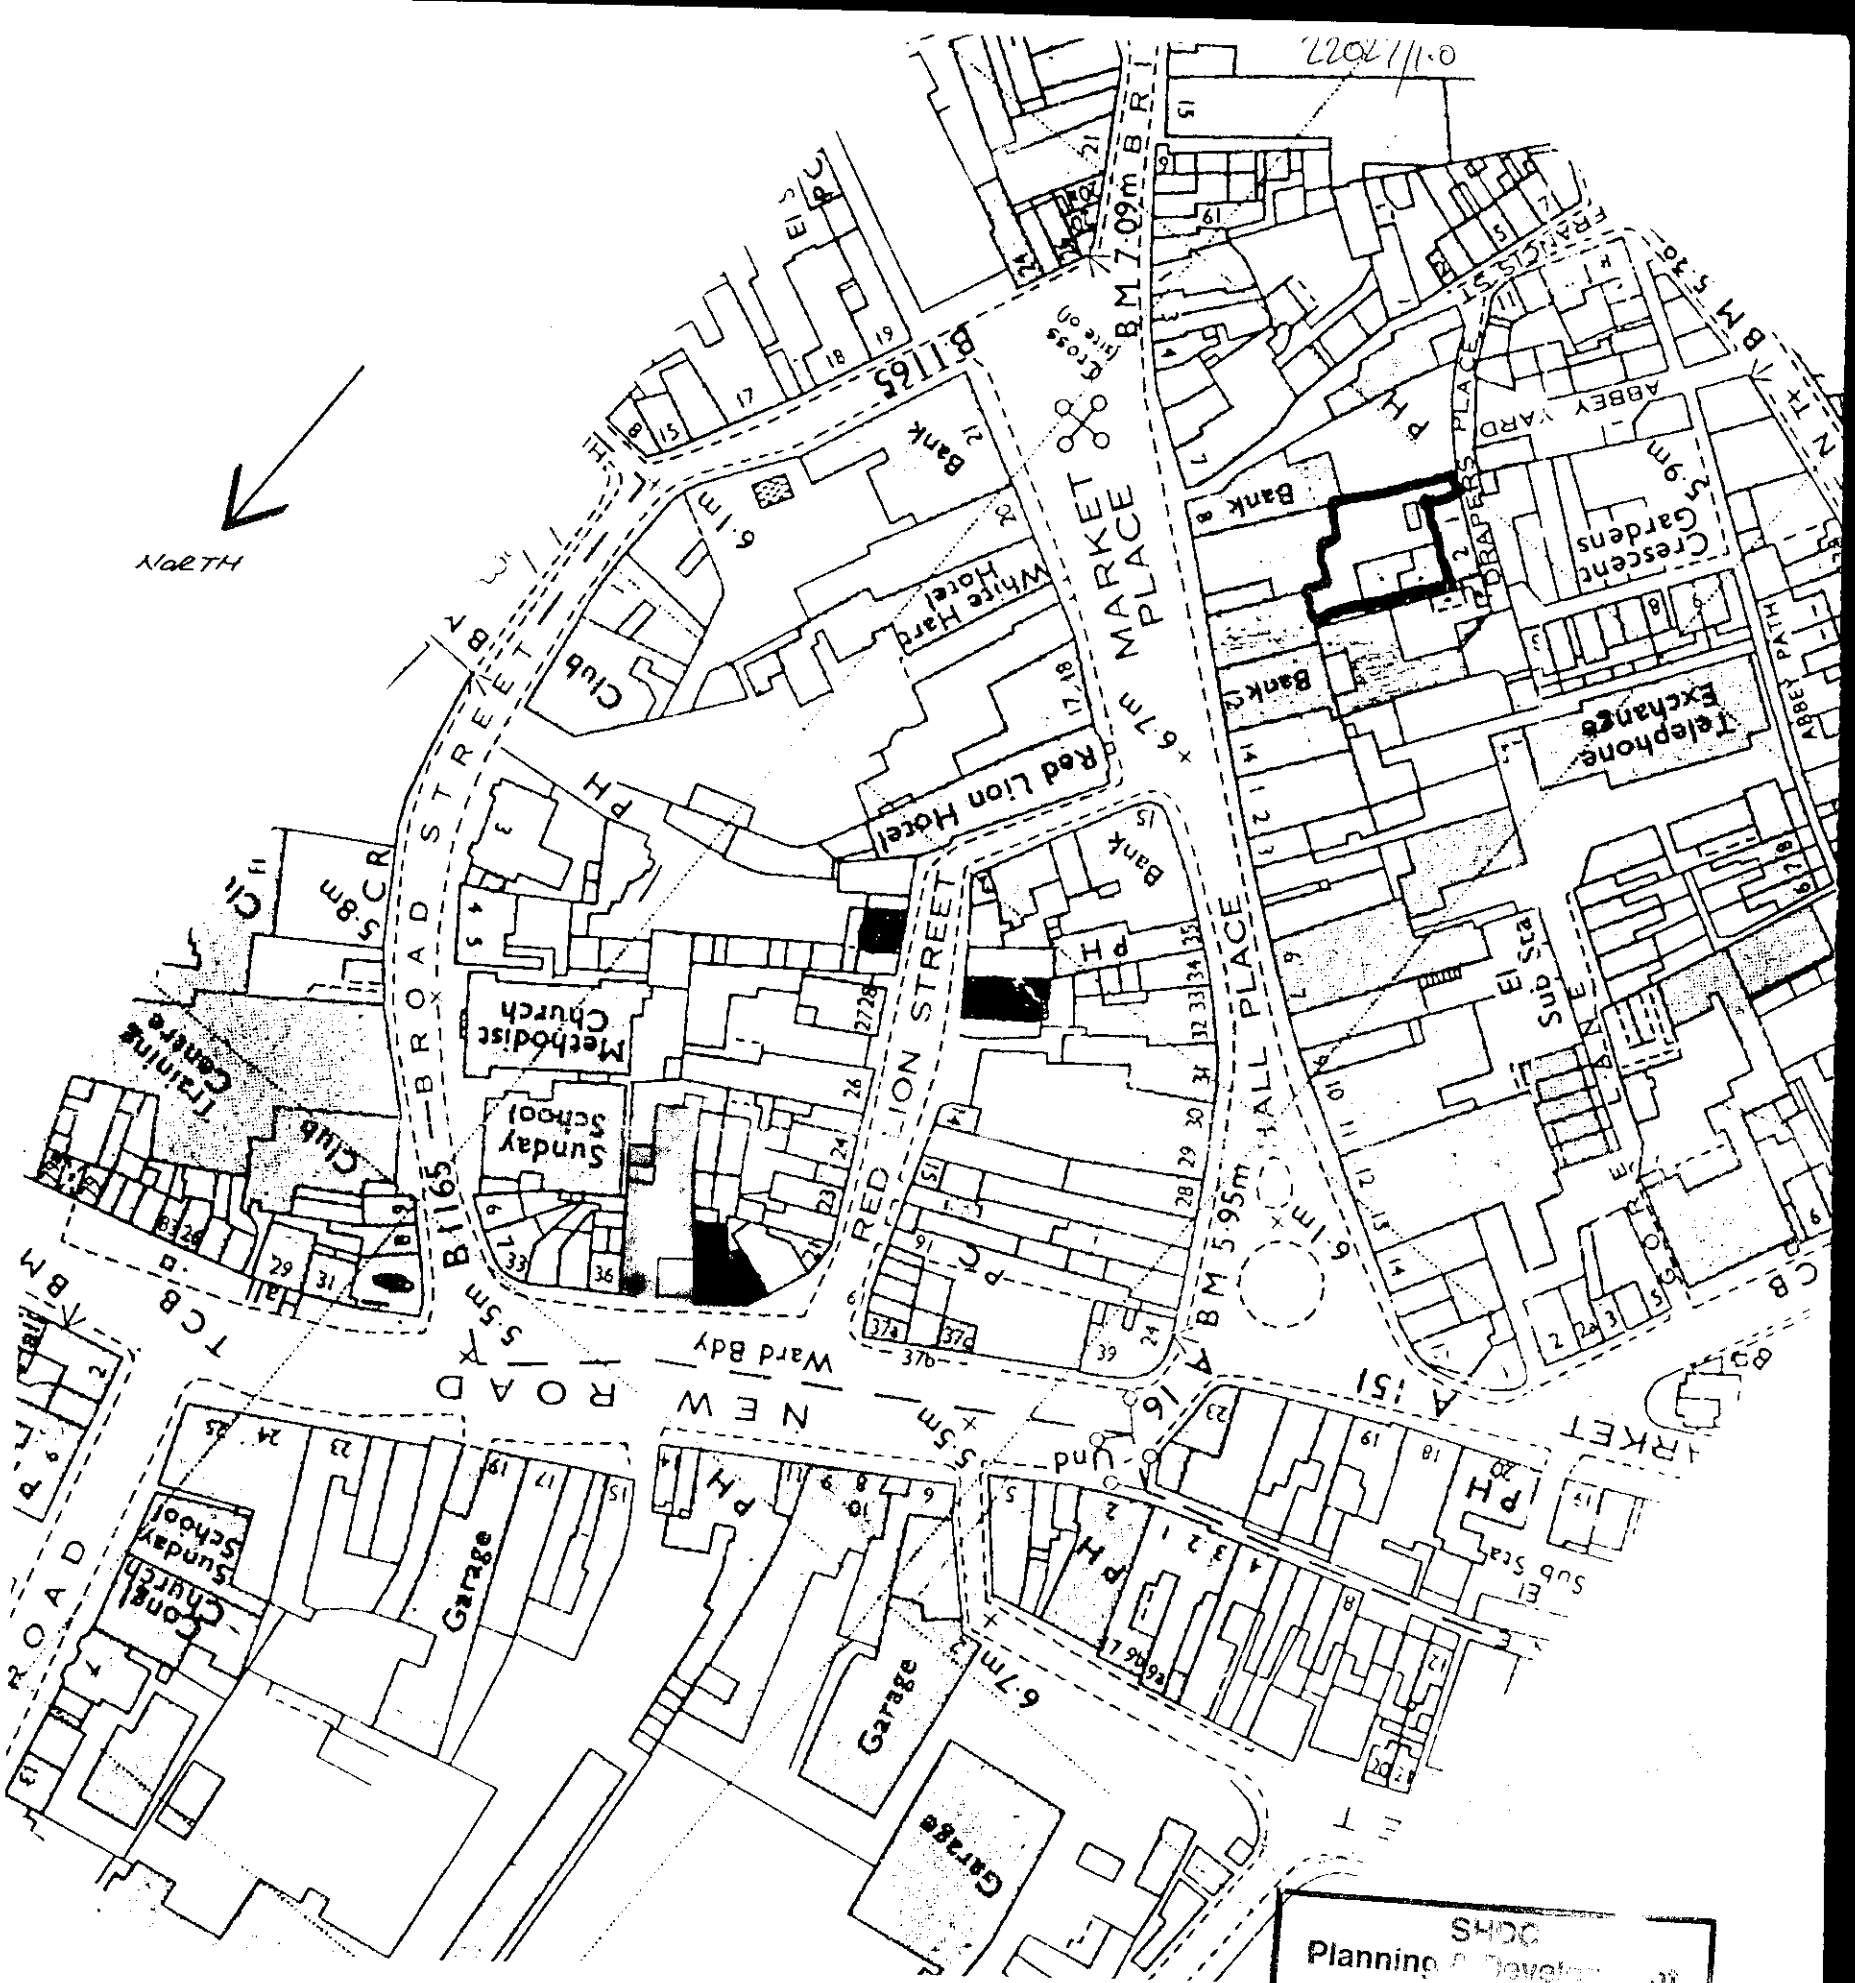
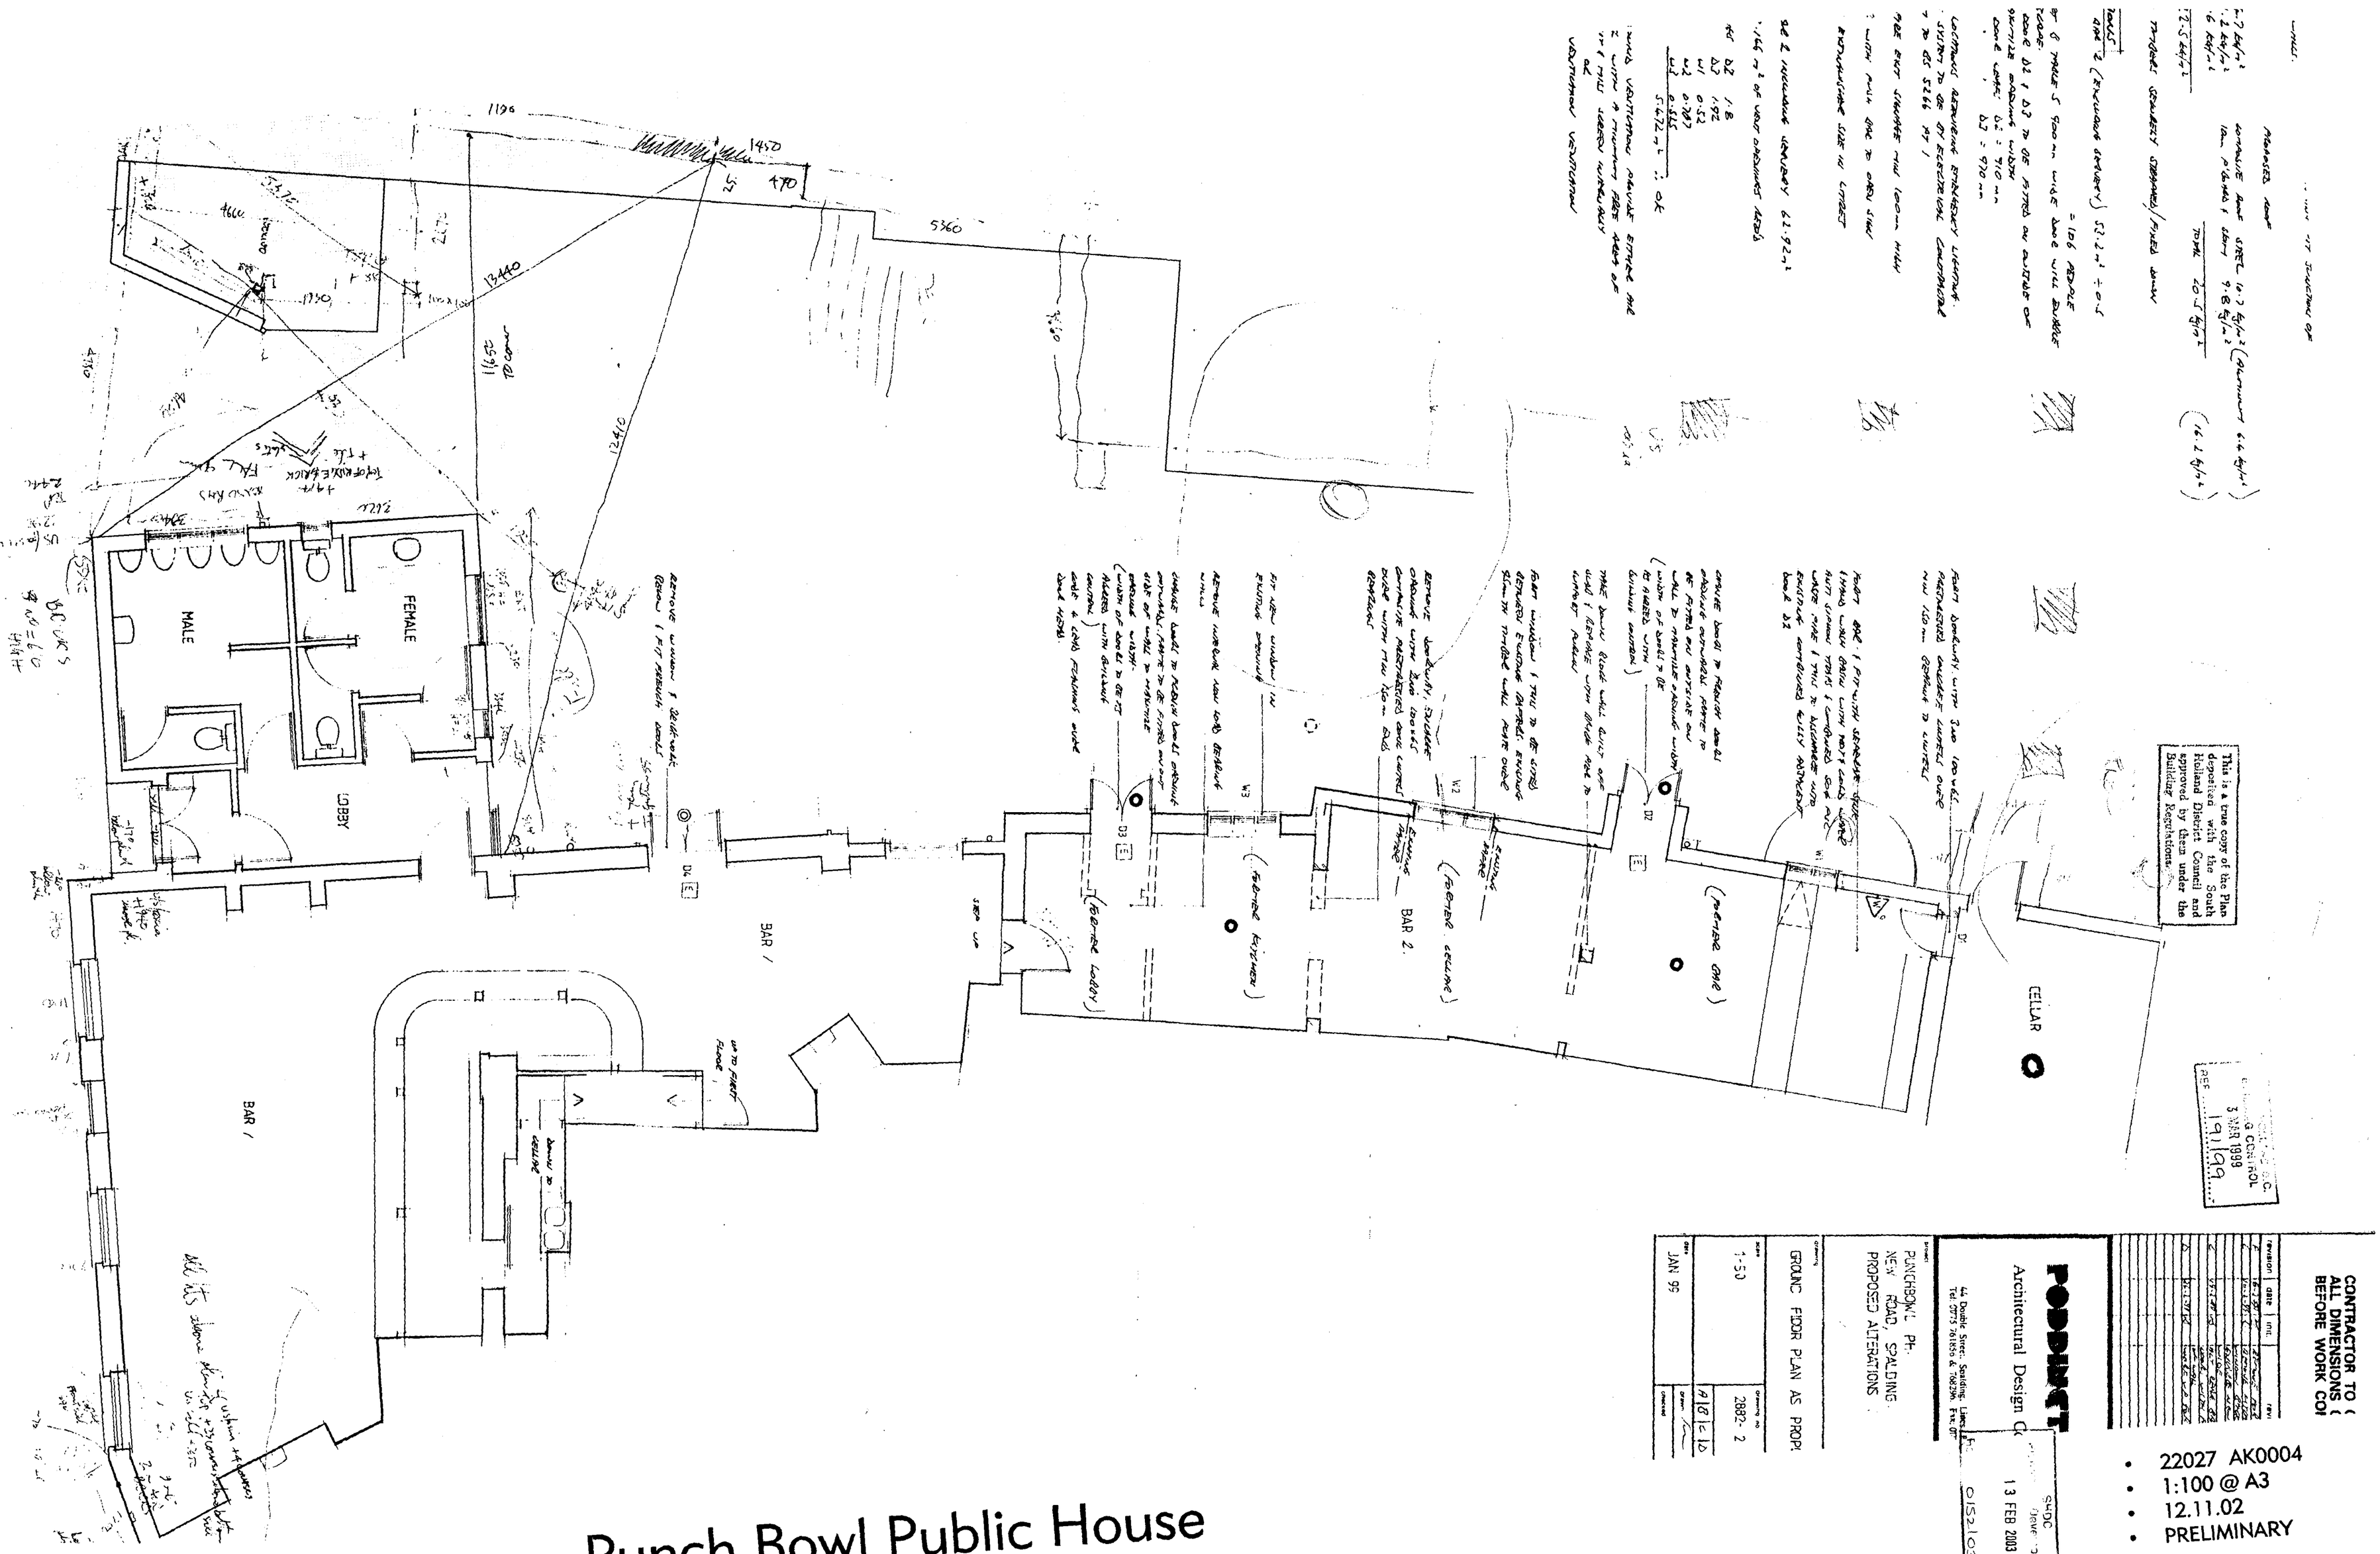



LOCATION PLAN scale 1-1250

SHDC
Planning & Development
13 FEB 2003
Ref 0152/03



MALE
FEMALE
LOBBY
BAR 1
BAR 2
CELLAR
W1
W2
W3
D1
D2
D3
D4
1196
1450
5360
12410
13440
4470
2500
2400
1350
4470
2400
2400
2400

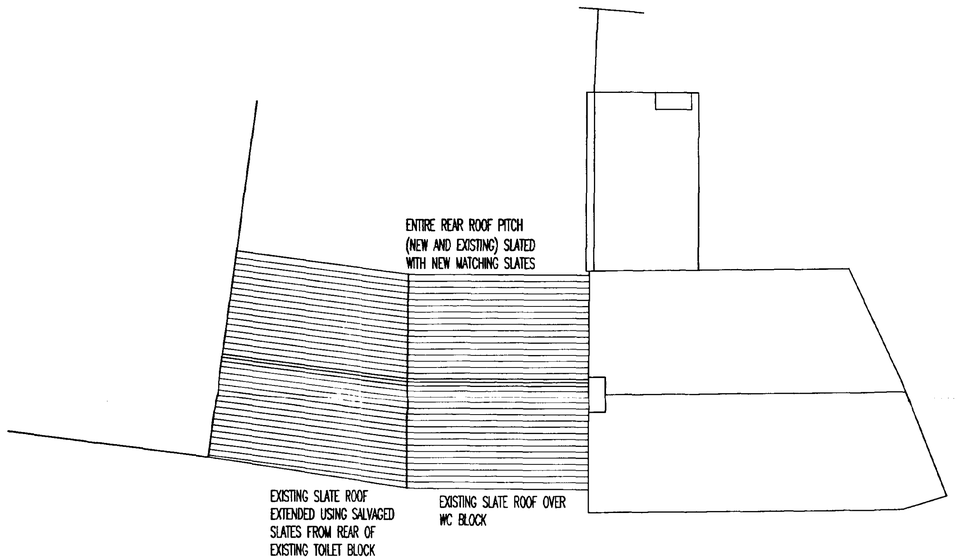


ROOF PLAN

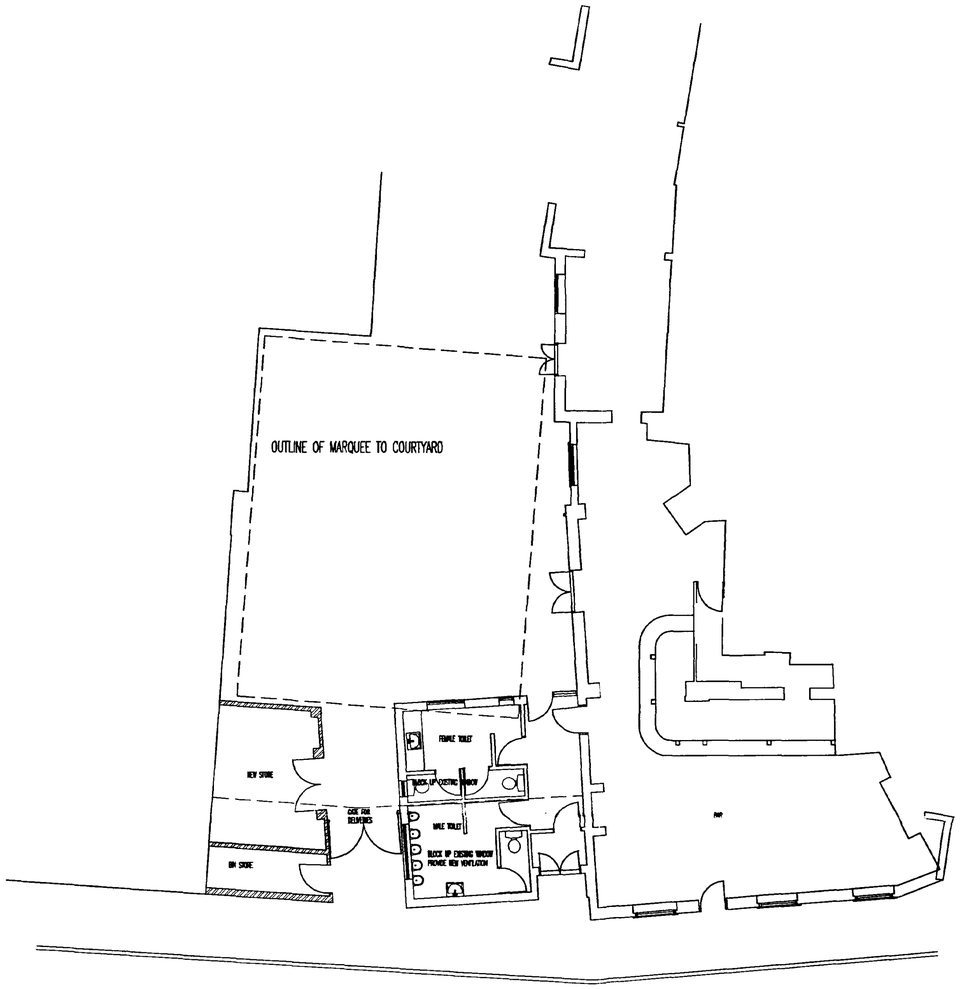

FLOOR PLAN

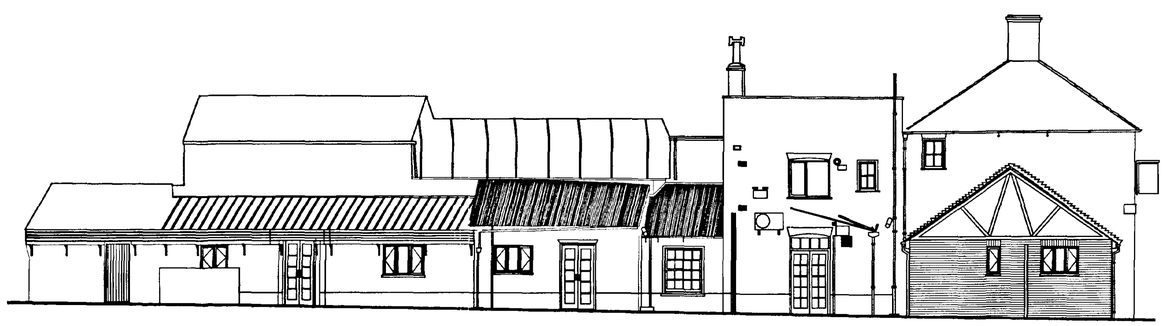

COURTYARD SECTION

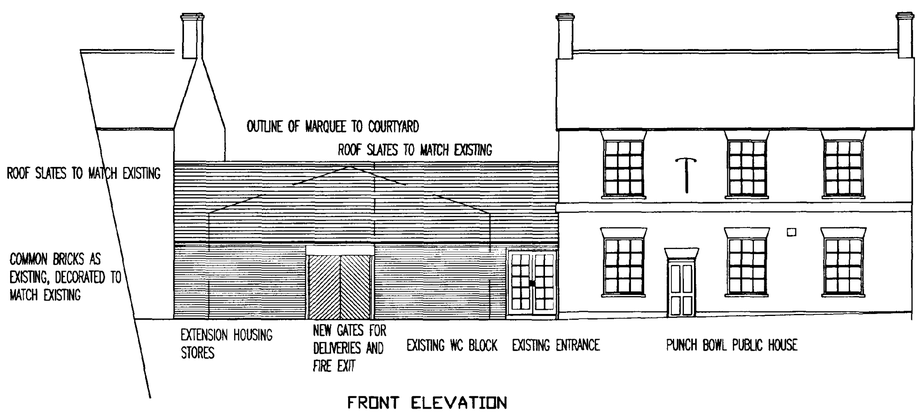

FRONT ELEVATION

SHDC
Plans Received
13 FEB 2003
Ref 0152/03

Ruddle Wilkinson

Architects
Interior Designers
Project Managers

Punch Bowl Public House
New Road Spalding

Proposec Alterations to Form Store

DETERMINED
PLAN

- 22027 AK0005
- 1:100 @ A1
- 26.11.02
- PRELIMINARY