


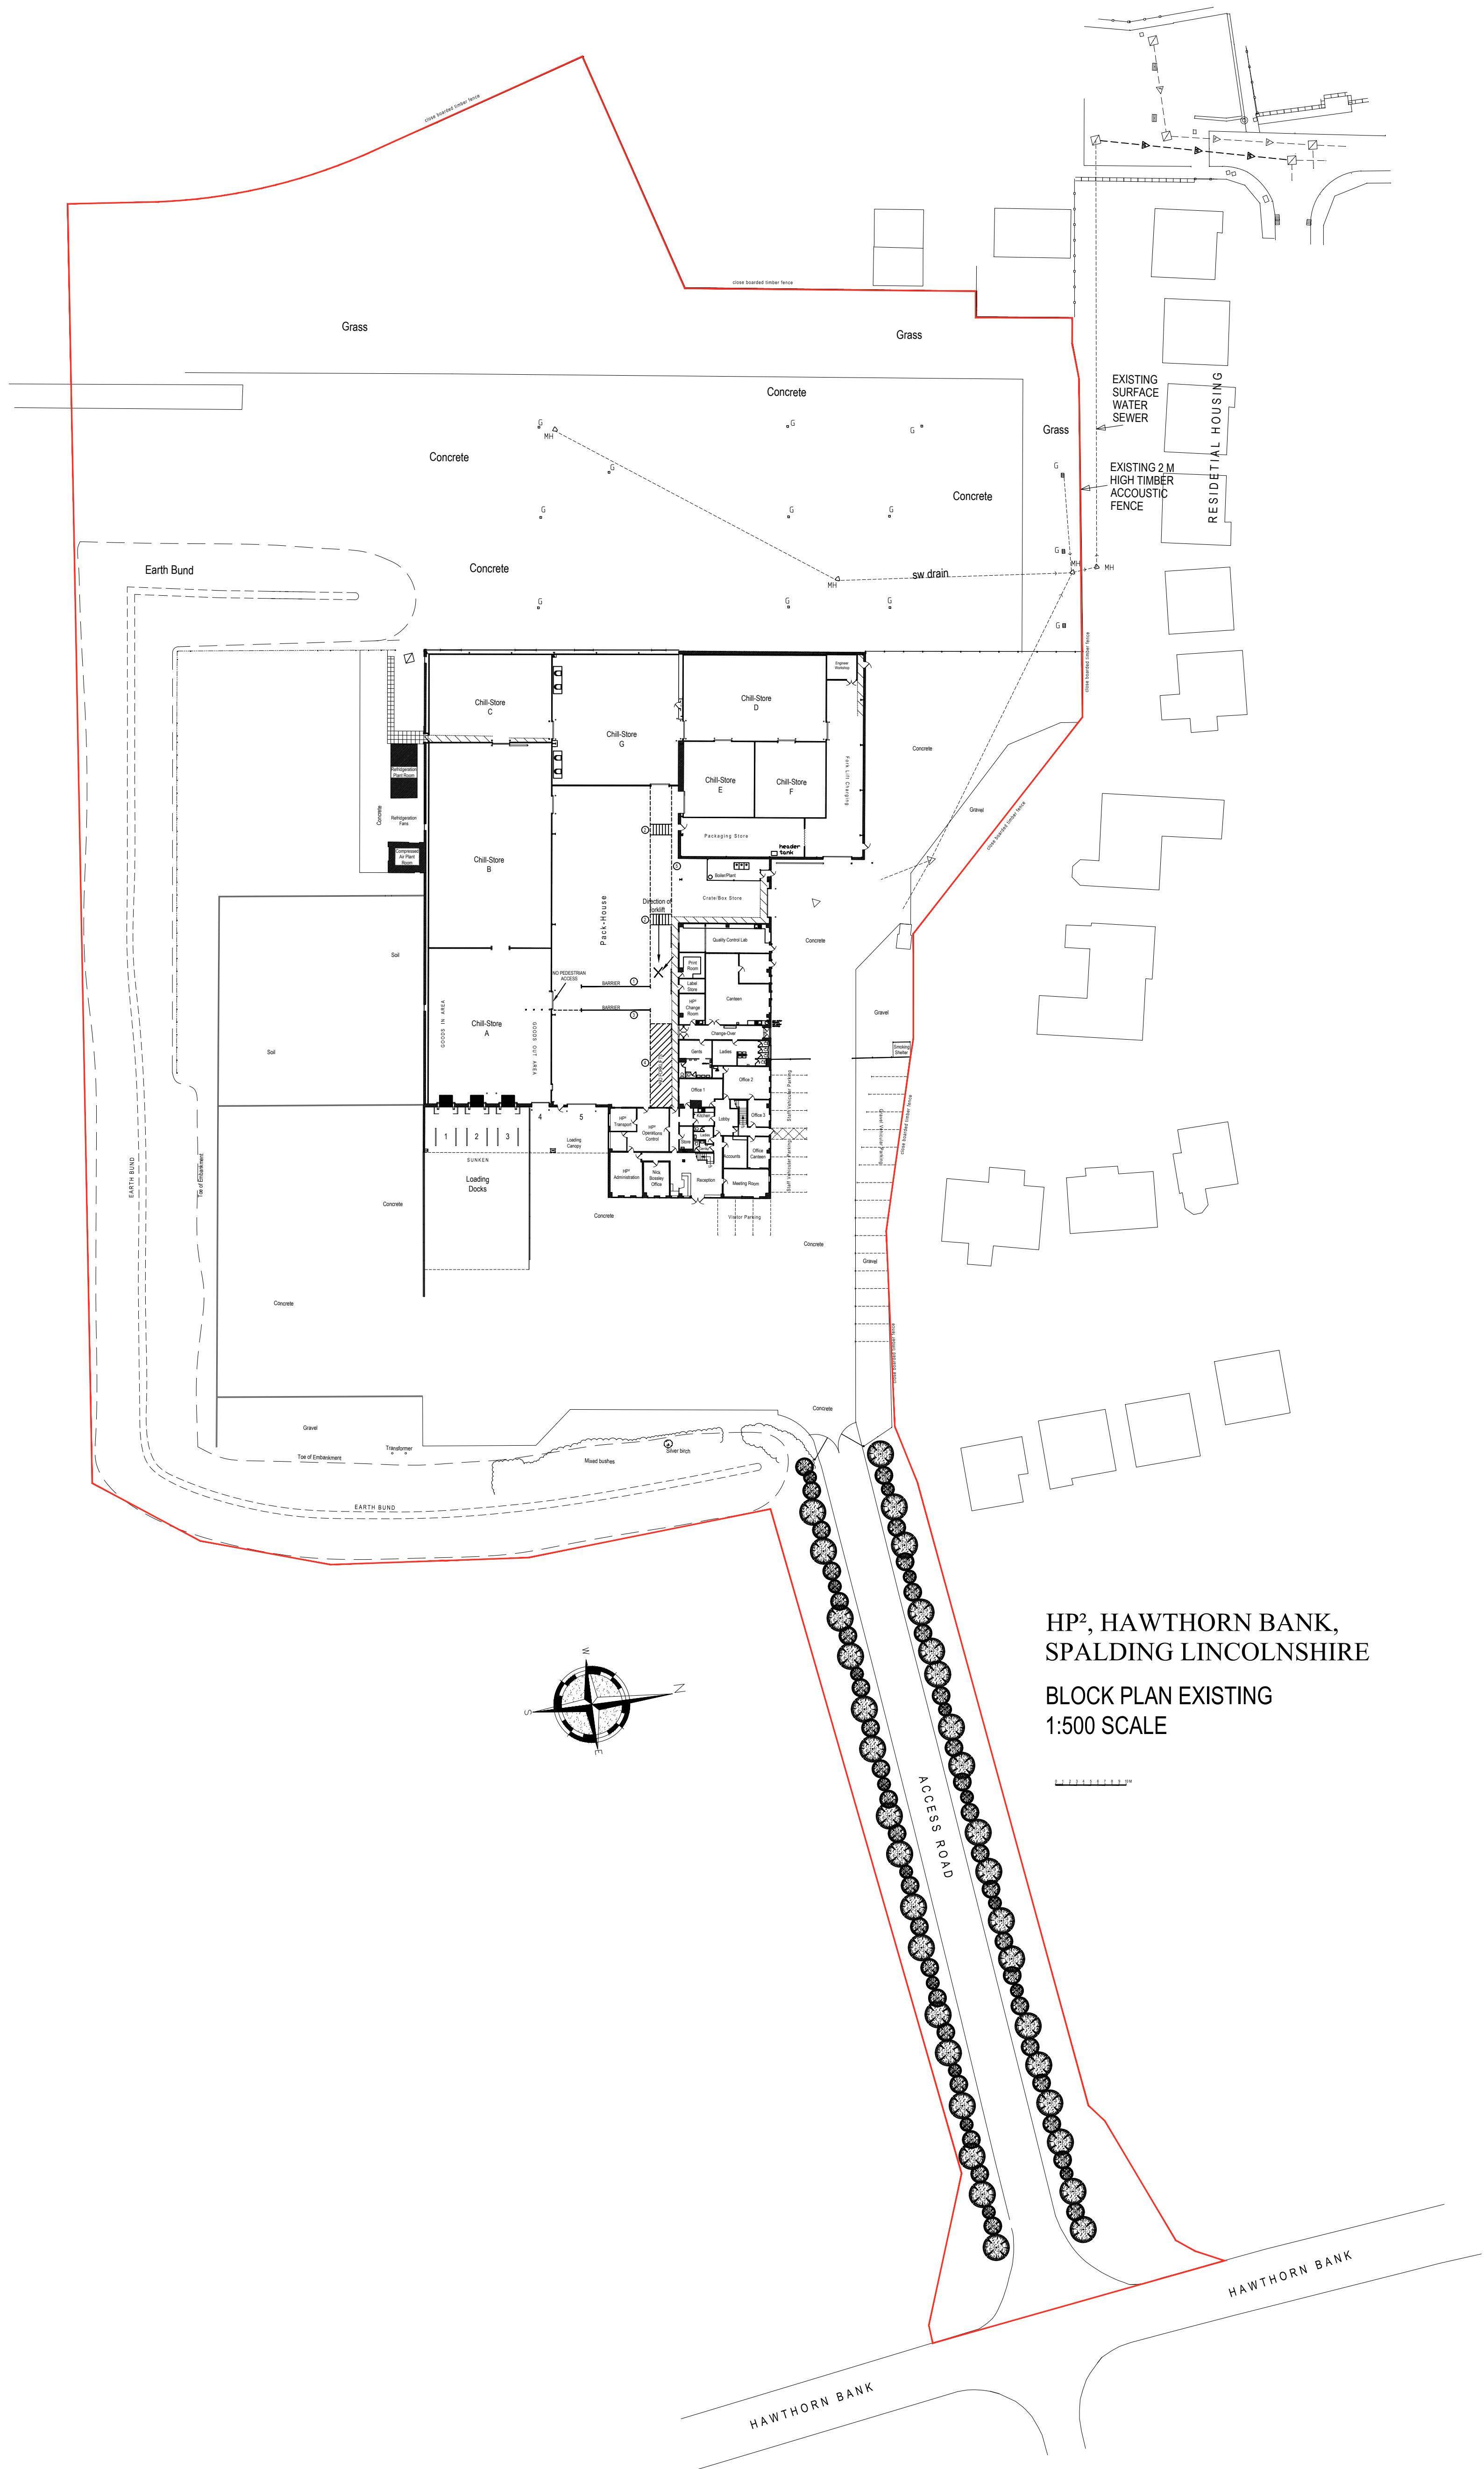

HP², HAWTHORN BANK,
SPALDING LINCOLNSHIRE
BLOCK PLAN EXISTING
1:500 SCALE