...PART OF PLOT 4 CONSTRUCT 1.8 M

...NG CONSTRUCTED USING 2 COURSE
...LUE ENGINEERING BRICK (PLINTH
...CE)
...LEY AMBERLEY MULTI STOCK
...SE BLUE ENGINEERING BRICK DPC

BOUNDARY HEDGES TO BE TIDIED
...ND BEDS

SHRUBBERY BEDS SPECIES BY DEVELOPER

TREES TO REMAIN.

TREE PLANTING
THORN
MAPLE
...

BE MIN 1.8m HIGH ON PLANTING
...ER SUPPORT STAKES & STRAPS.
- DURING FIRST 10 YEAR PERIOD TO
GOOD BY OWNER.

...6 2568-5 & 6 FOR CONSTRUCTION

, TO BE IN BRICK PAVERS.

1:200

Application Site
+ 8 Bungalows
+ house Site
around it.

5-3-97

POS

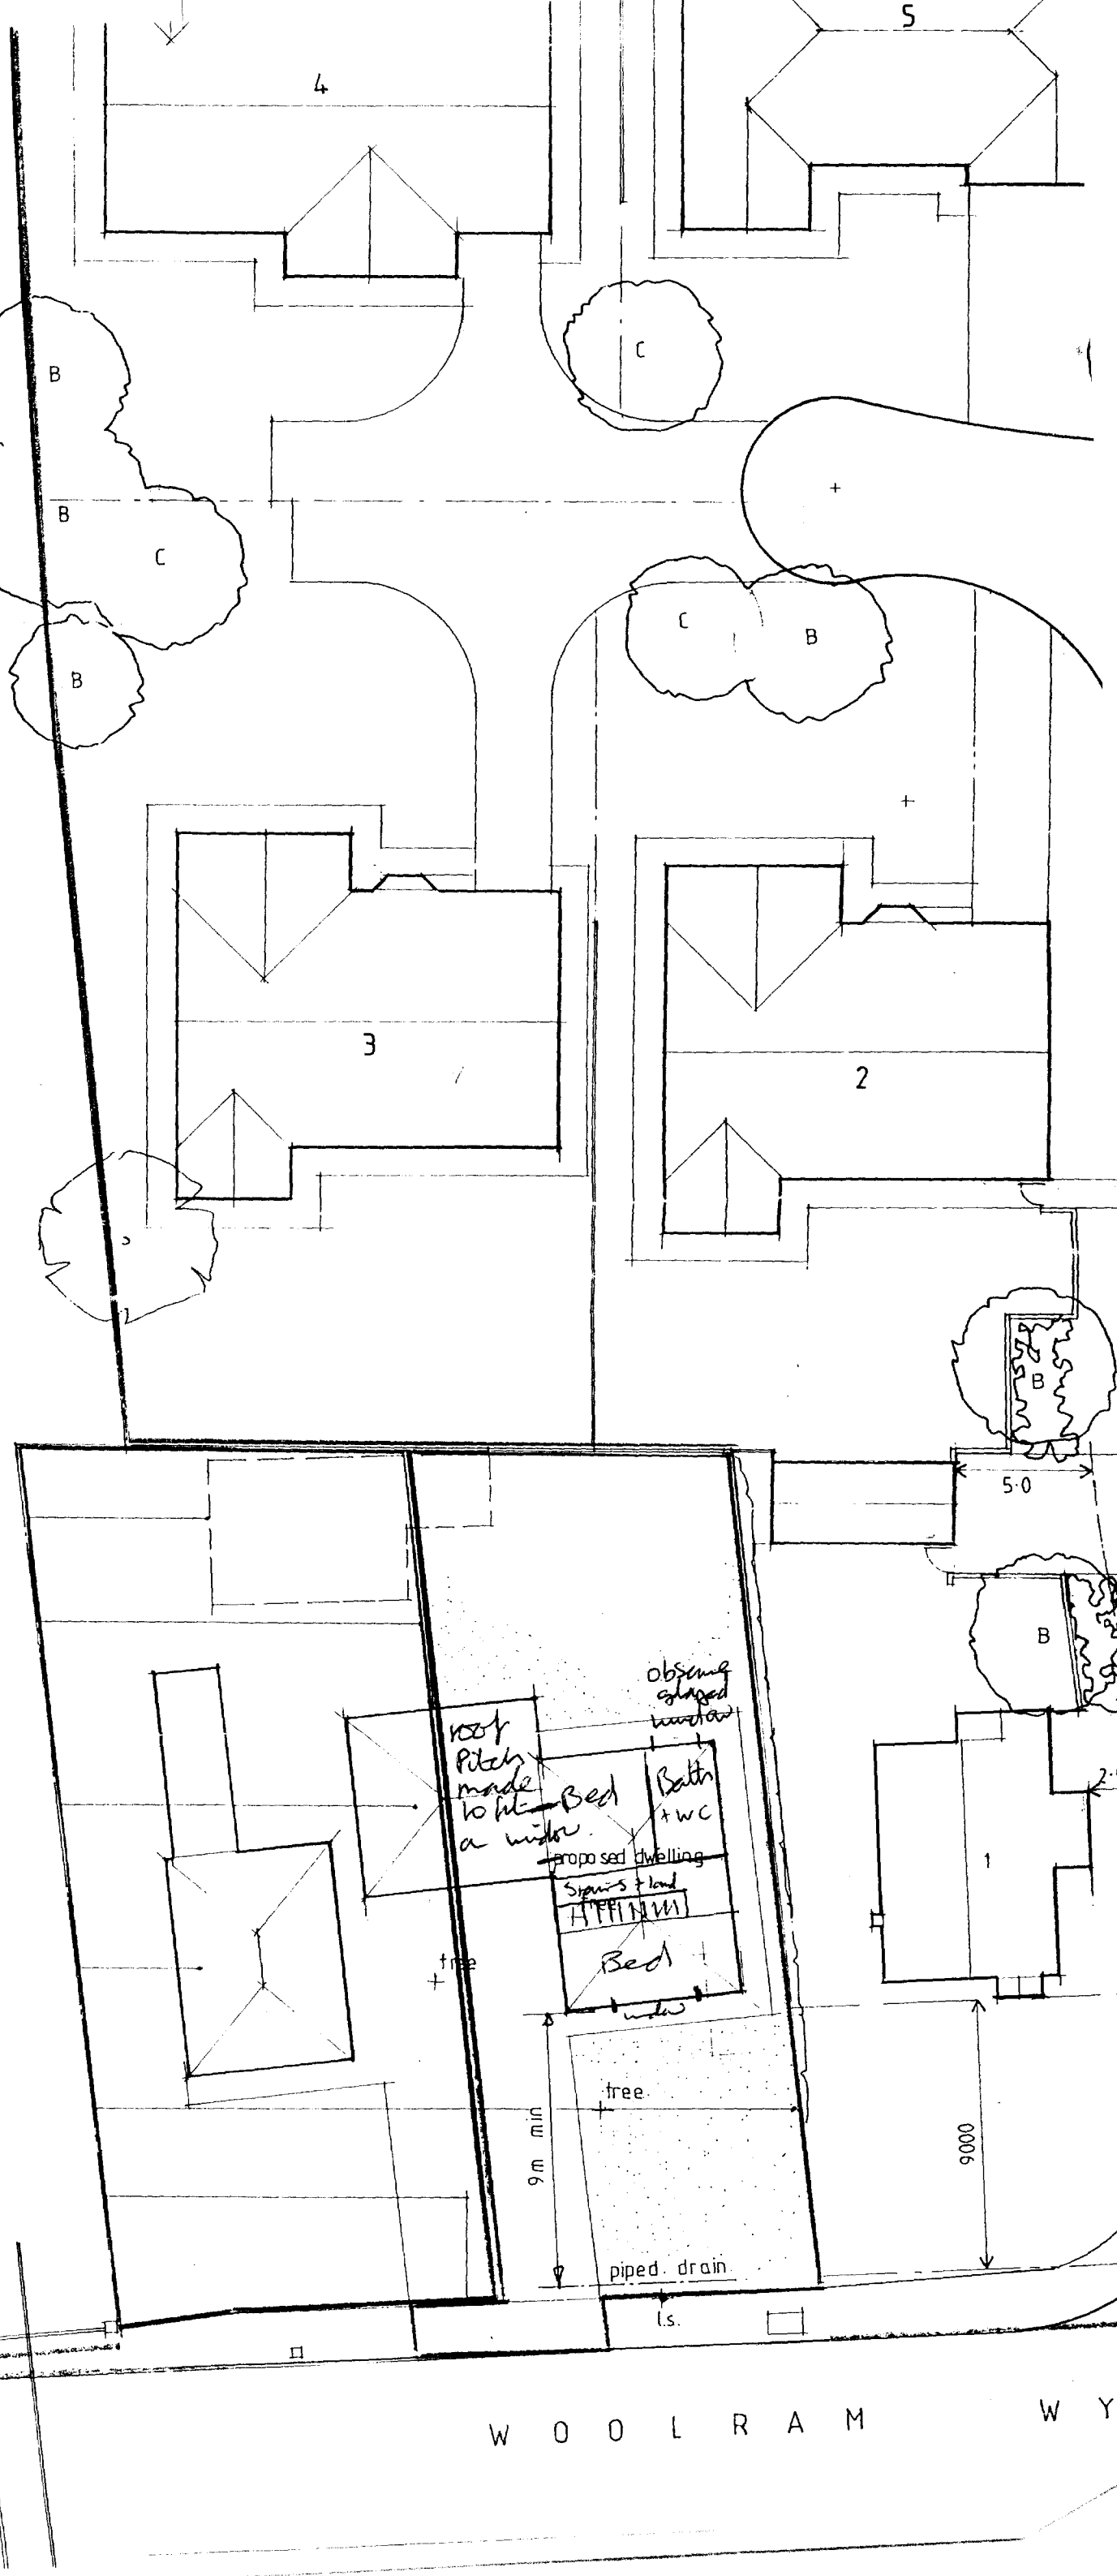

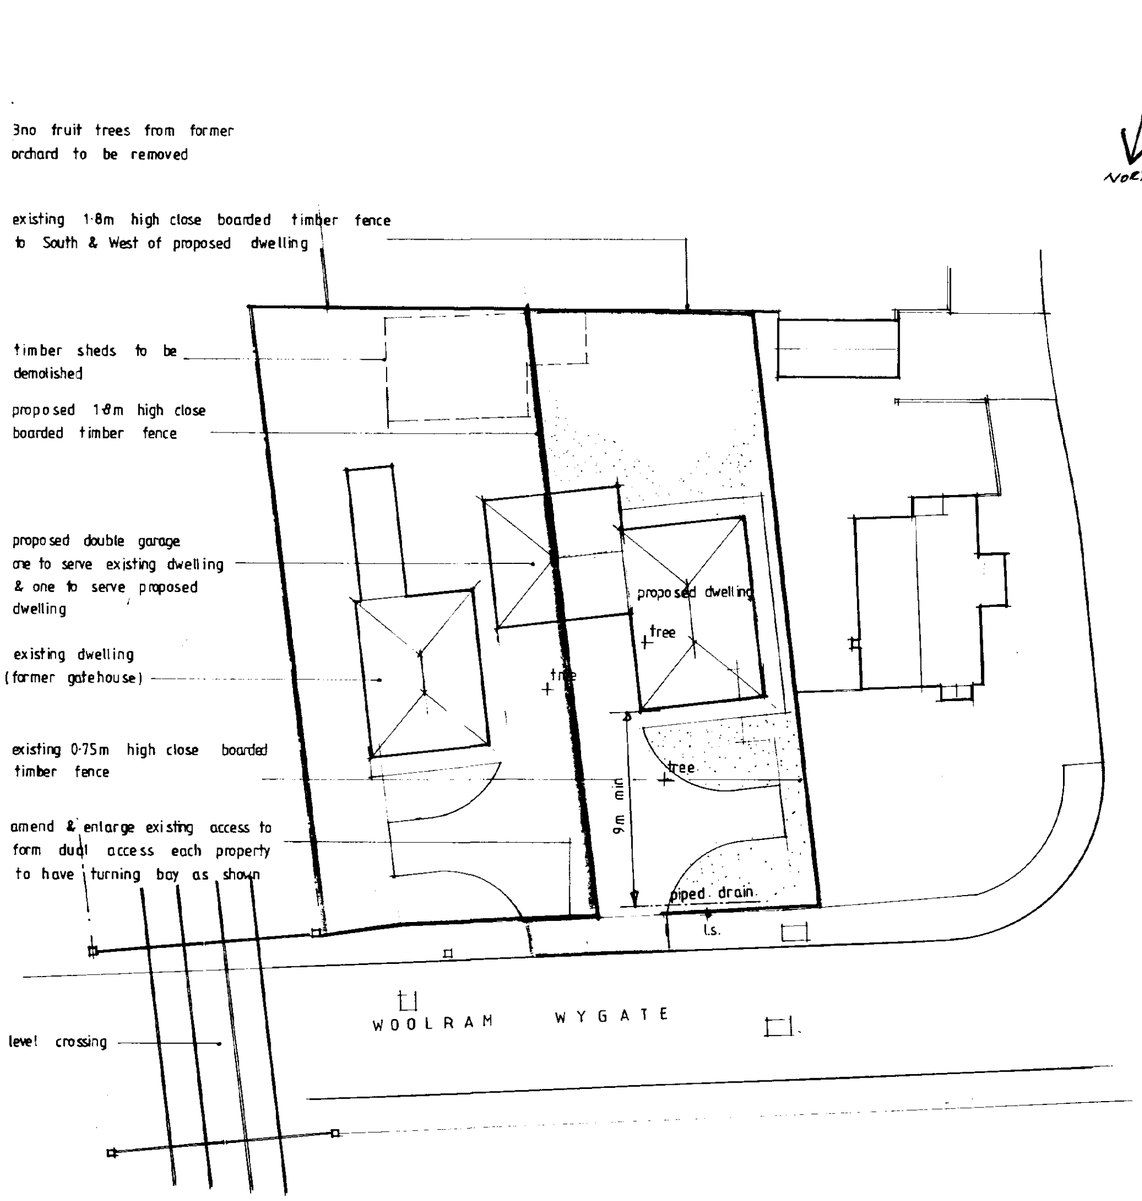

SITE PLAN scale 1-200

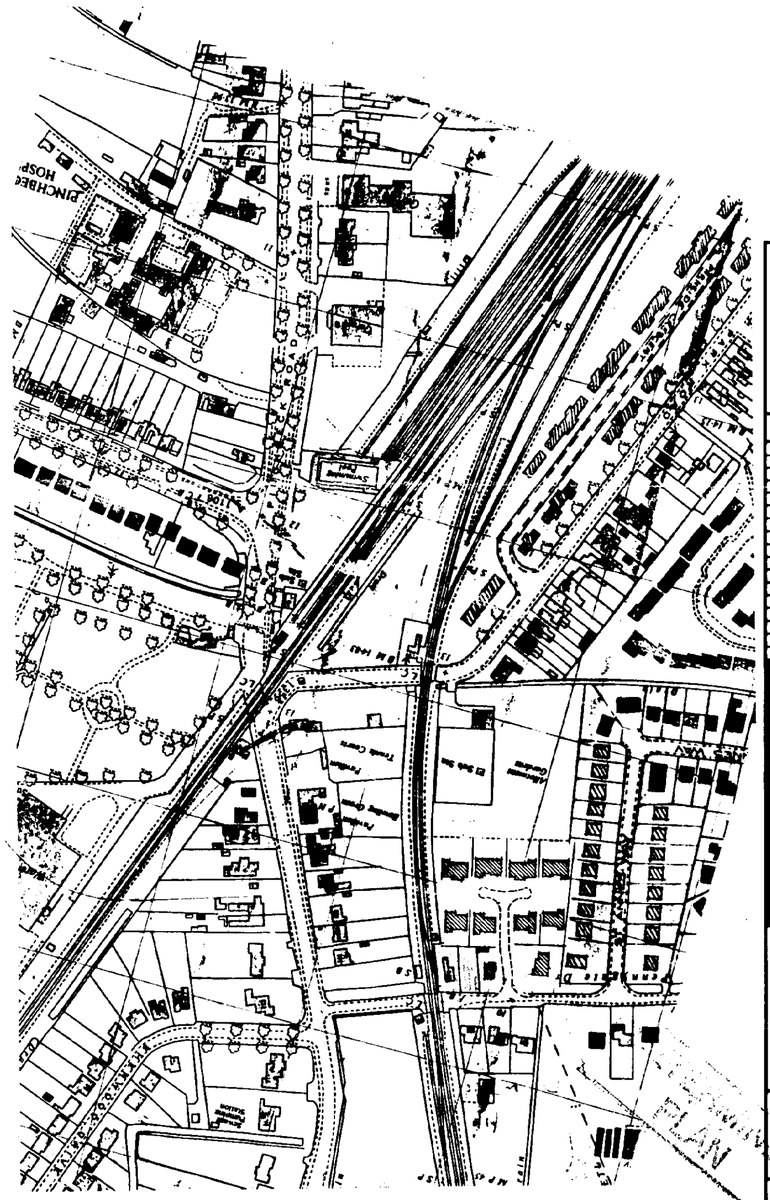

LOCATION PLAN scale 1-2500

AMENDED PLAN
Ref.

SOUTH HOLLAND DC
HOUSING & PLANNING
20 MAR 1997
Ref: 0154/97

CONTRACTOR TO CHECK ALL DIMENSIONS ON SITE BEFORE WORK COMMENCES.

revision	date	init.	revision details
A	19-3-97	[illegible]	ADD [illegible] BAYS

PODDINGTONS

Architectural Design Consultants

43 Double Street, Spalding, Lincs. PE11 2AA
Tel: 0775 761856 & 768296. Fax: 0775 710218

project
PROPOSED DWELLING AT WOOLRAM WYGATE, SPALDING, FOR MR N. WALKER.

drawing
OUTLINE PLANNING

scale
AS SHOWN

drawing no.
2762 - 1

A

date
FEB 97

drawn

checked

SUMMIT 5279 6937