


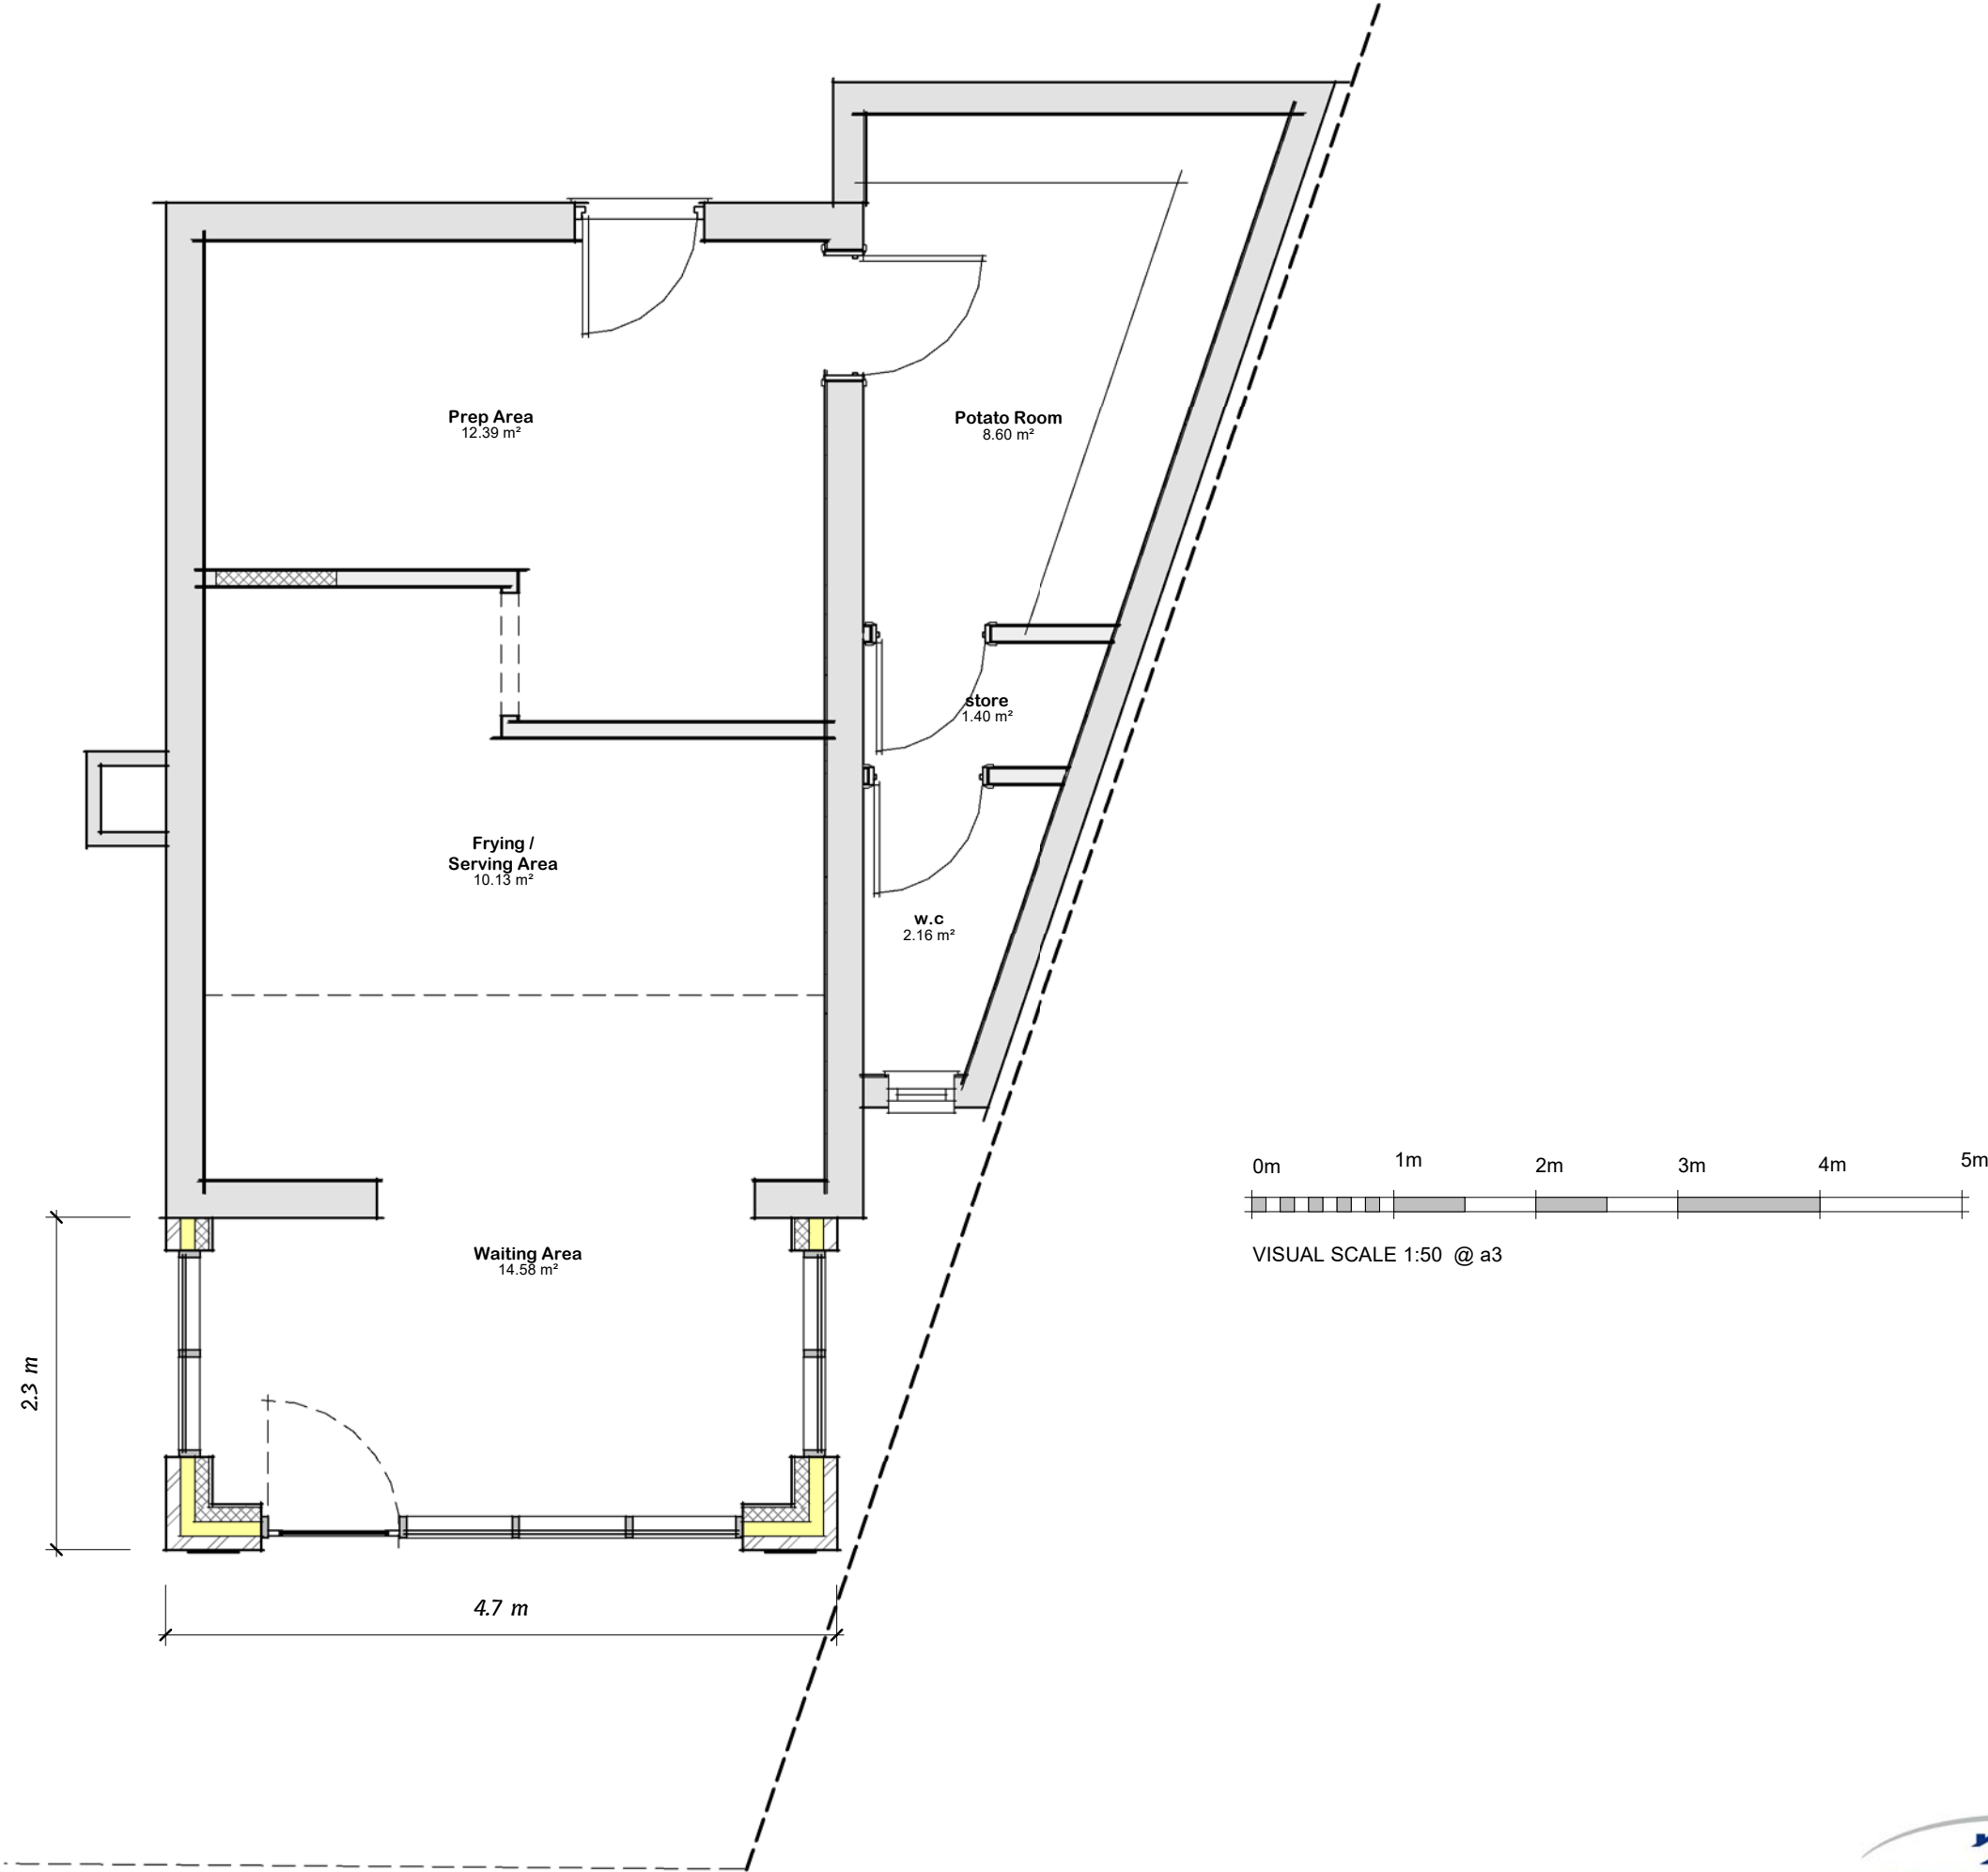

Proposed Layout