



SCOTT HOLLAND DC
HOUSING & PLANNING
2 MAR 2000
Ref: H16/163/00

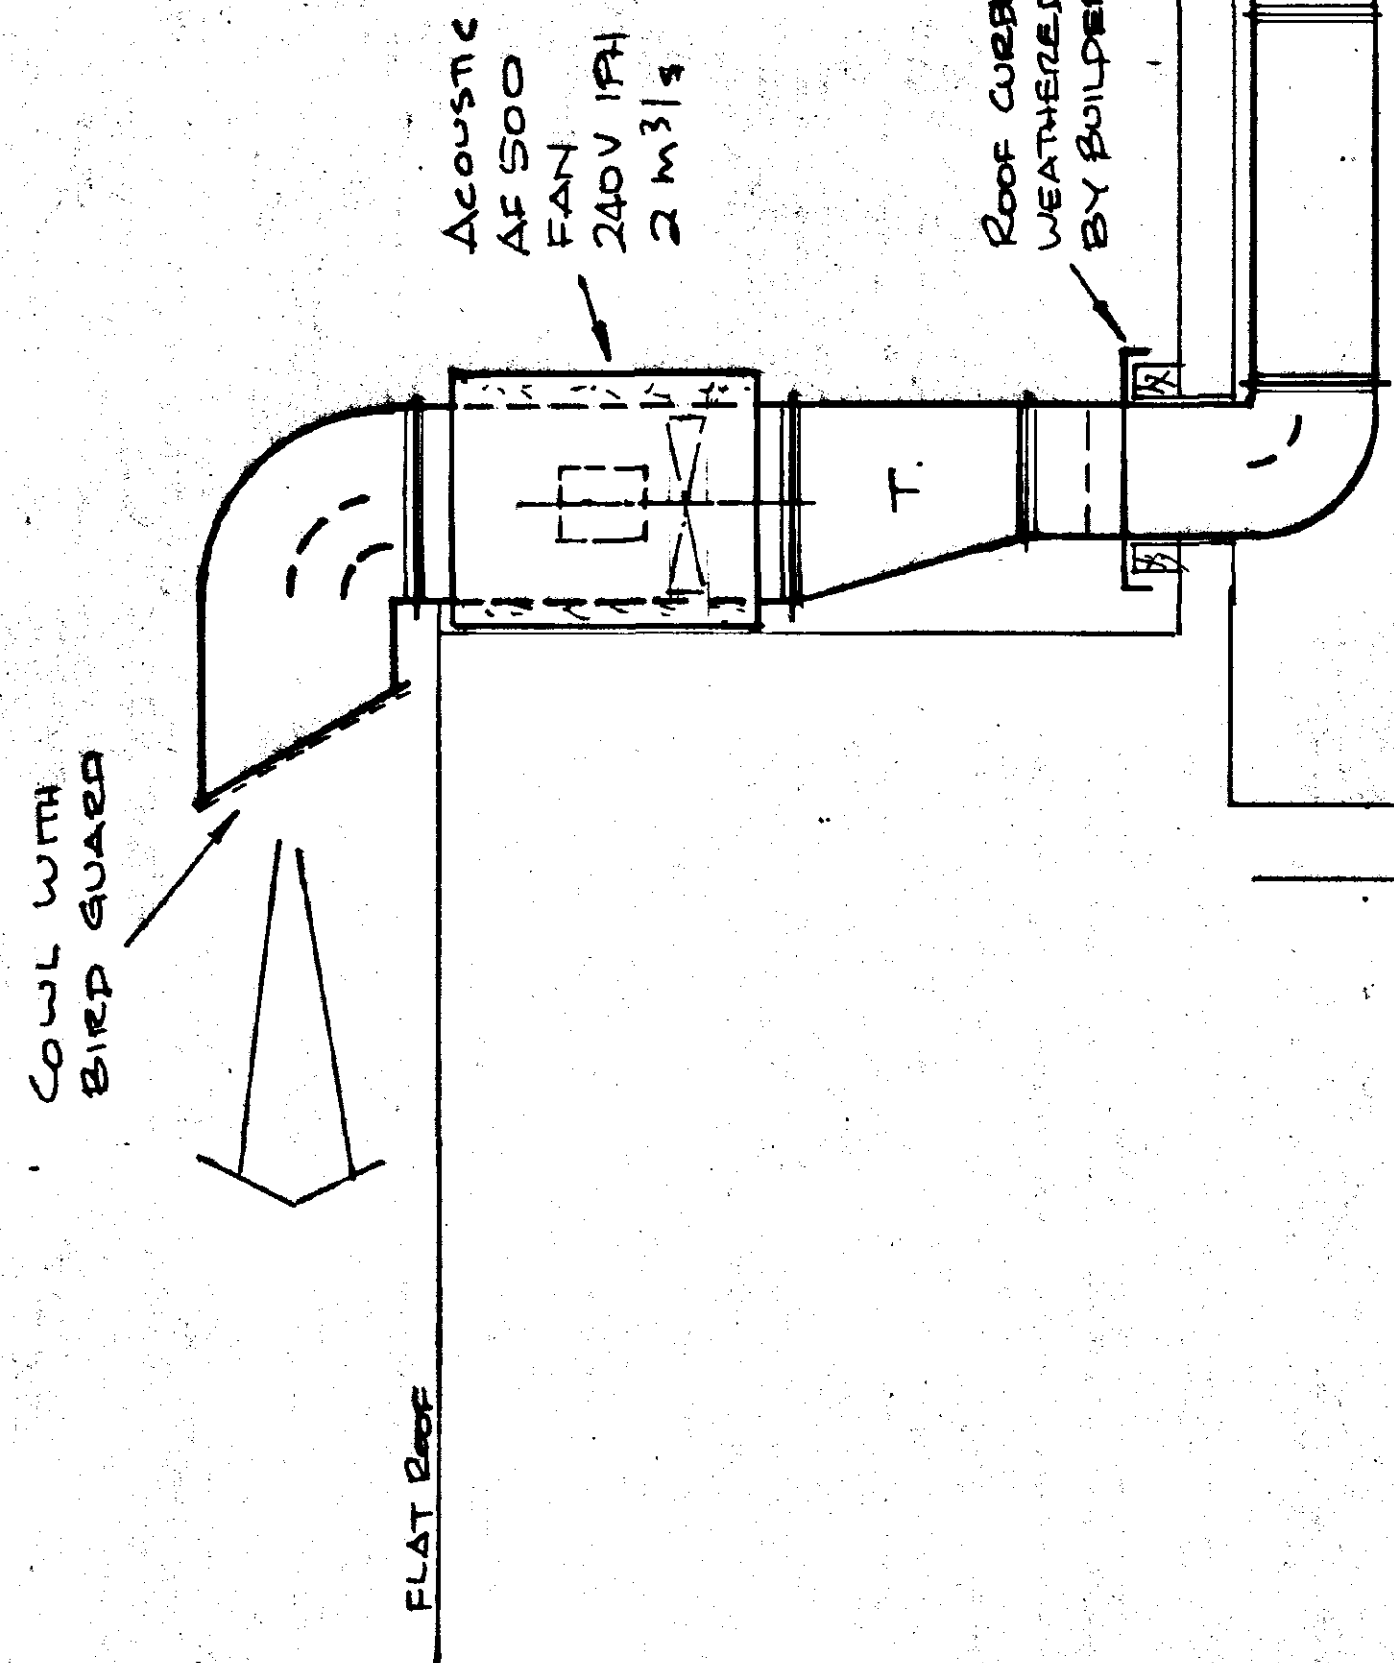

Elevation

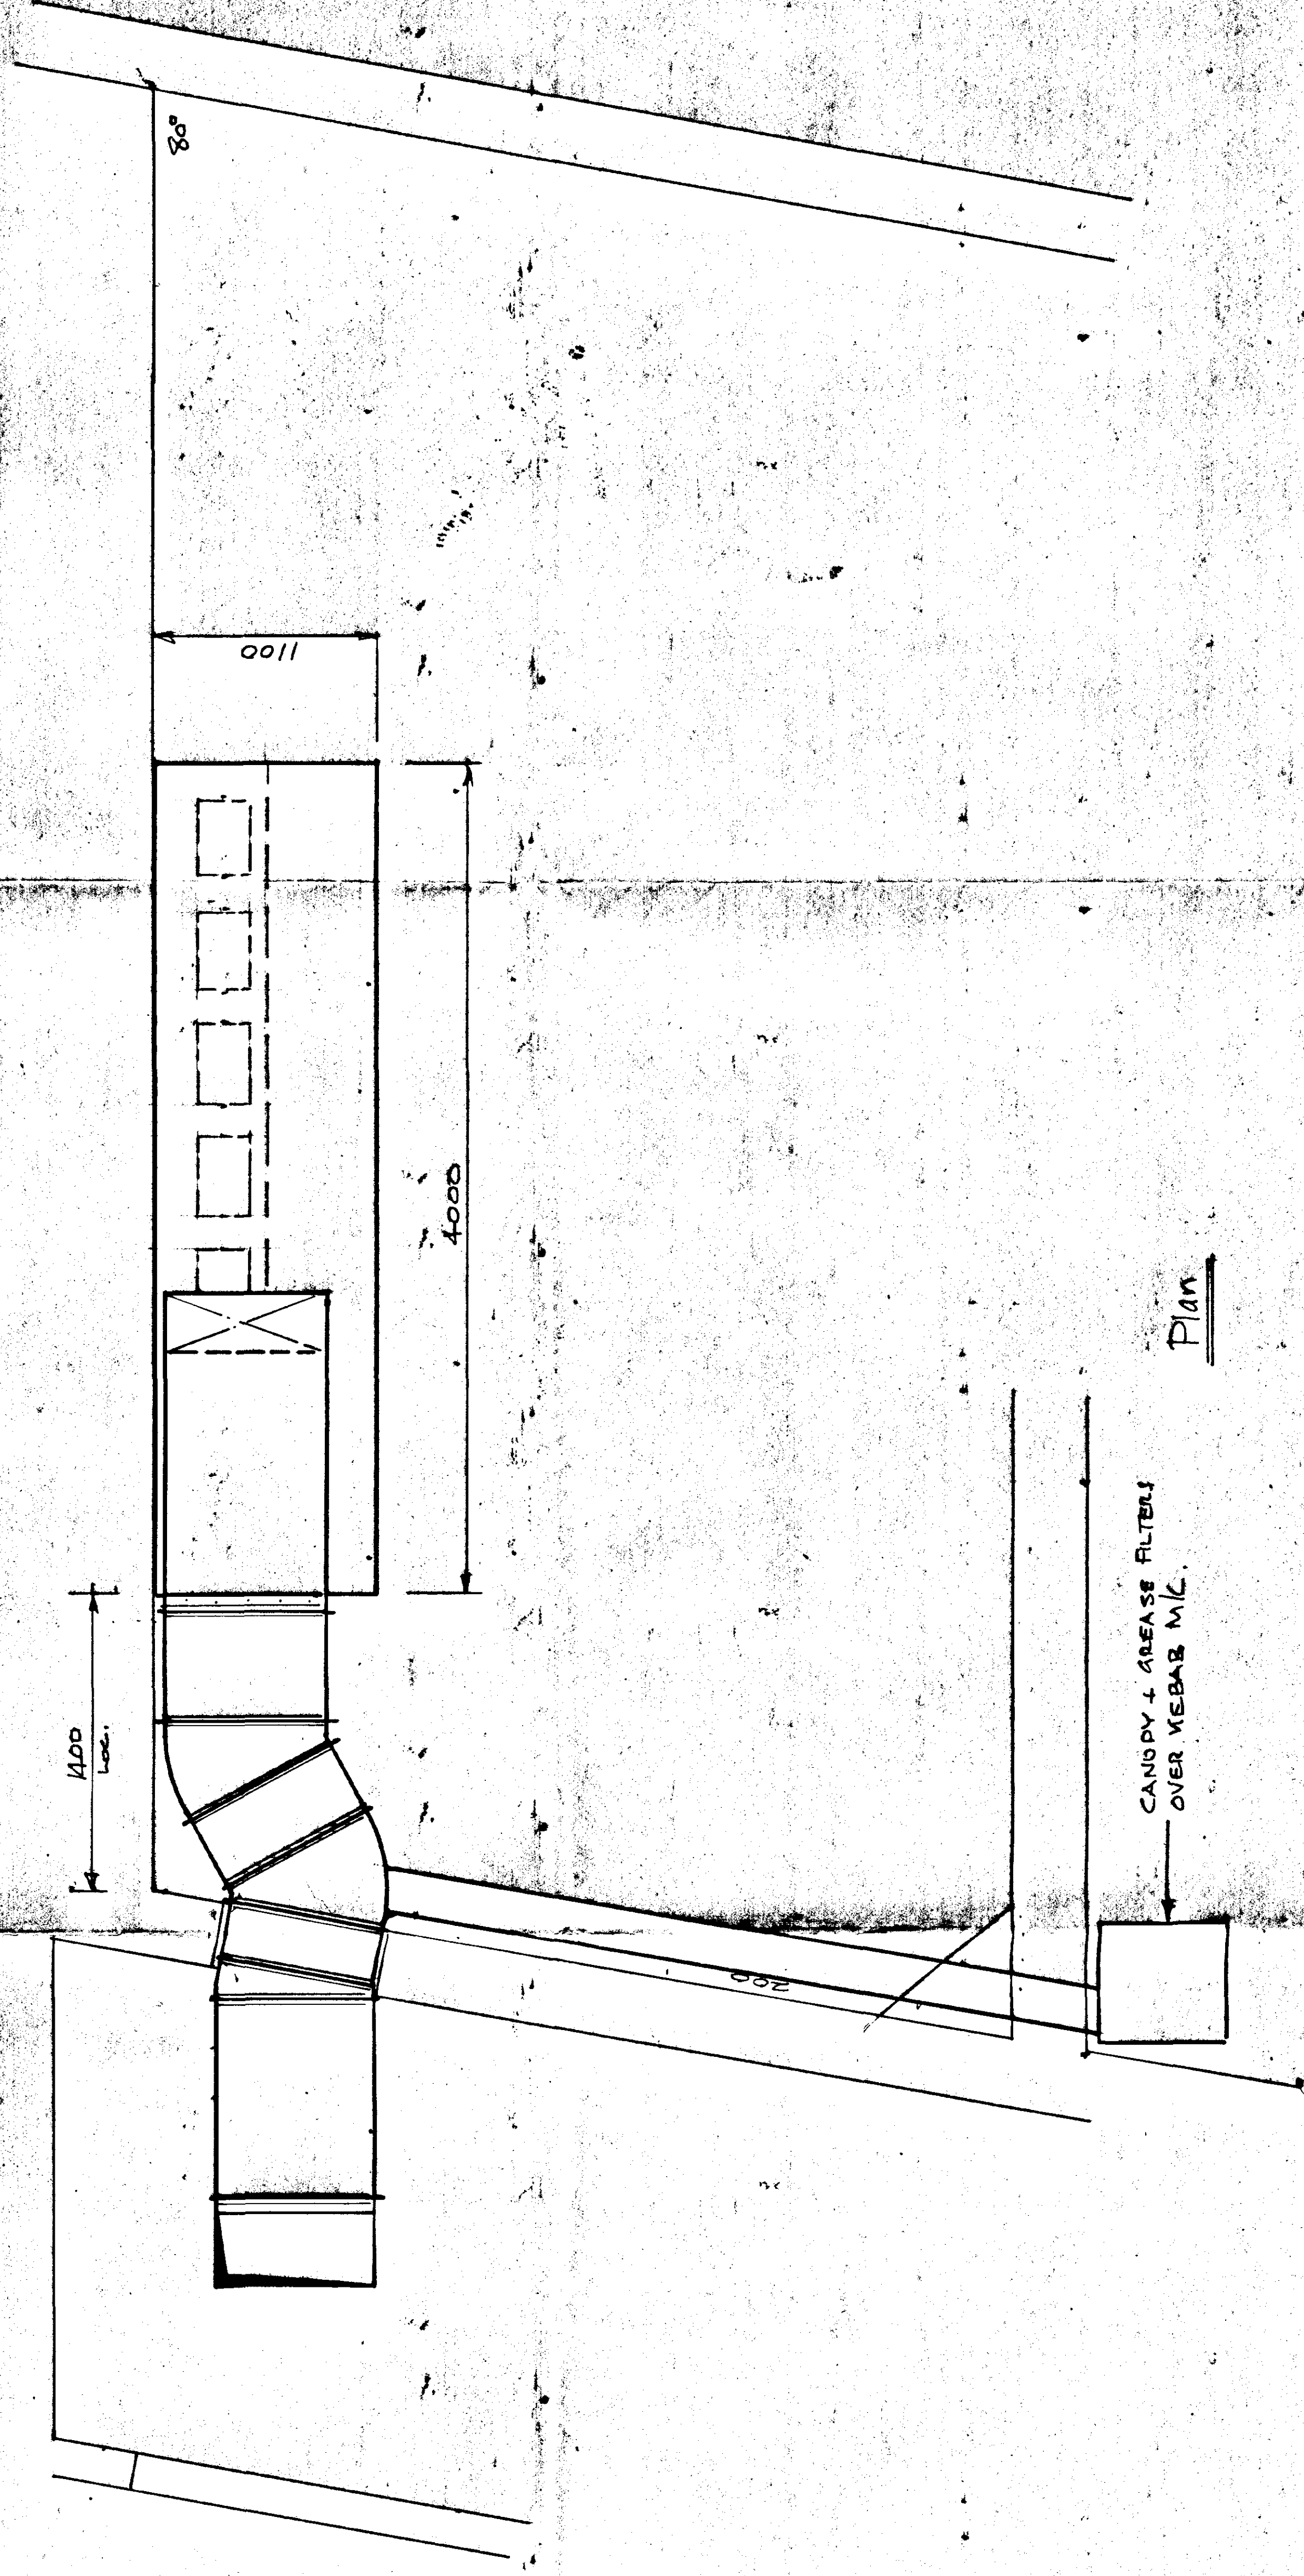

KITCHEN CANOPY AND
EXTRACTION AT
THE CRESCENT, SPALDING

Scott Heating & Ventilation Ltd.
Unit 20, Brookside Industrial Estate
Crescent Road, Spalding
Cambs, PE7 8SS
Tel: 01432 837728
Fax: 01432 837728

Scale 1:20 01.03.00
Drs No D1/4646 A