



ELEVATION A

Holbeach Road
(30mph)

Existing approx. 8.0m high streetlight

Existing street name sign

Footpath

Existing cabinet


Existing approx. 8.0m high streetlight

Footpath

Approx. Tree Level
17m AGL

Approx. Roof Level
8.5m AGL

EXISTING SITE PLAN

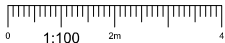

NOTES:

1. ALL DIMENSIONS IN MM UNLESS OTHERWISE NOTED.

Master:	MBNL / EE:	Project:	Purpose of Issue:	Issue:
M002	MBNL	3UK DNSW	Planning	B
Date:	06/02/2023	Revision / Upgrade Description:		
Drawn:	CDN	Pole location amended		
Checked:	DH			
Approved:	SD			
Master:	MBNL / EE:	Project:	Purpose of Issue:	Issue:
M001	MBNL	3UK DNSW	Planning	A
Date:	01/02/2021	Revision / Upgrade Description:		
Drawn:	CDN	First Issue - Site nomination dated: TBC		
Checked:	DH			
Approved:	SD			

CK Hutchison
Networks (UK)
Limited

Green Park
450 Longwater Avenue
Reading
RG30 3UR

Design Consultant & Principal Contractor:



WHP Telecoms
Unit 1 Maple Park,
Low Fields Avenue, Leeds
LS12 6HH

Tel: 01133023550
e-mail: info@whptelecoms.com

Site Name:
HOLBEACH ROAD STREETWORKS

Site ID:
SHO16421

Address:
HOLBEACH ROAD,
SPALDING,
LINCOLNSHIRE,
PE11 2HX

Title:
100 EXISTING SITE PLAN

Project:
3UK DNSW

Purpose of Issue:
PLANNING

EE Cell ID: 82281	MBNL Cell ID: SHO035	Cell ID: PE0692
----------------------	-------------------------	--------------------

Master Drawing No: SHO16421_M002	Issue: B
-------------------------------------	-------------