



KEY

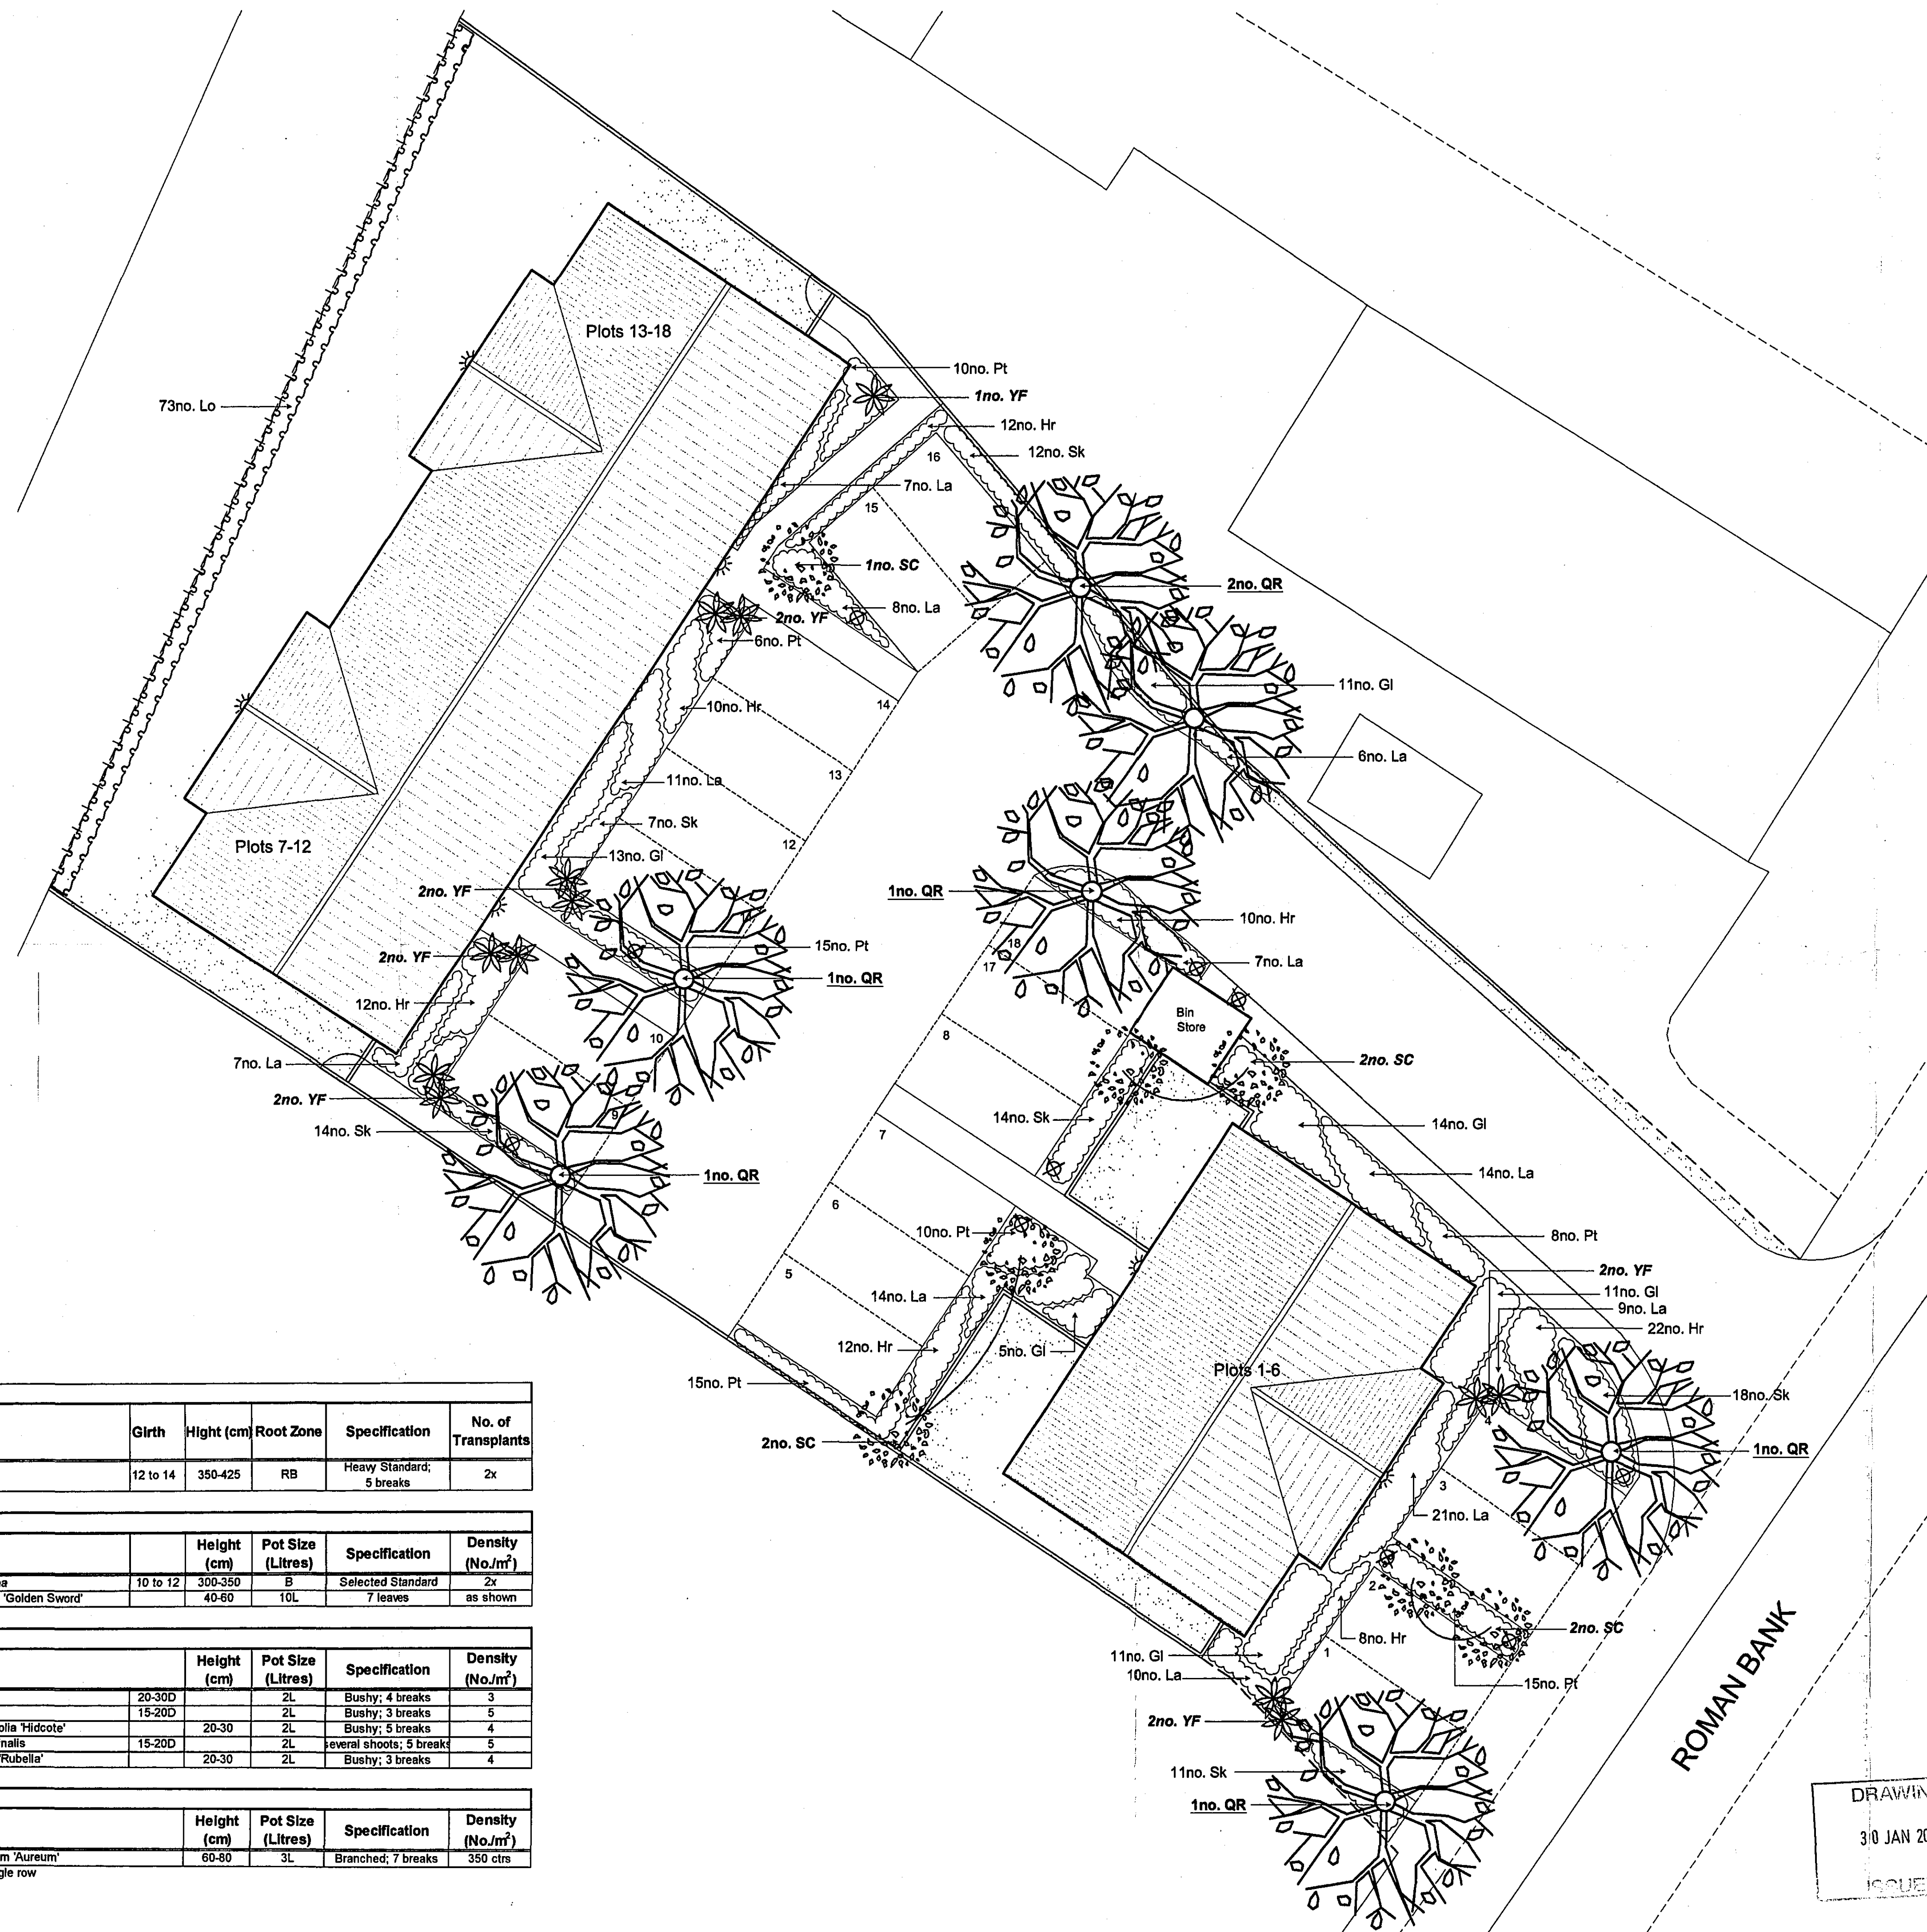


Proposed Trees

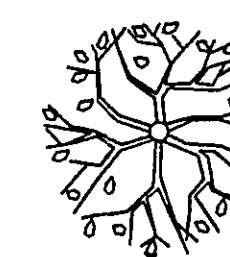

Proposed Specimen Shrubs



Proposed Specimen

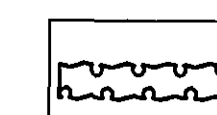


Proposed Hedge




Proposed Shrubs




Proposed Grass Area

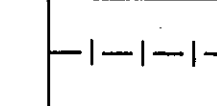


1.2m Post and Rail Fence

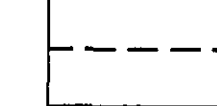


1.2m Close Boarded Fence

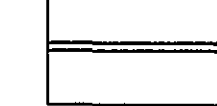

1.8m Close Boarded Fence

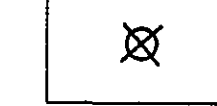

Proposed Bollard Lighting Units

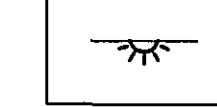

Proposed Wall Lights

PLANT SCHEDULE

Trees						
Qty	Abbr	Species	Girth	Height (cm)	Root Zone	Specification
7	QR	Quercus rubra	12 to 14	350-425	RB	Heavy Standard; 5 breaks

Specimen						
	Abbr	Species	Height (cm)	Pot Size (Litres)	Specification	Density (No./m ²)
7	SC	Sorbus cashmiriana	10 to 12	300-350	B	Selected Standard
13	YF	Yucca filamentosa 'Golden Sword'	40-60	10L	7 leaves	as shown

Shrubs						
	Abbr	Species	Height (cm)	Pot Size (Litres)	Specification	Density (No./m ²)
76	GI	Genistia lydia	20-30D	2L	Bushy; 4 breaks	3
86	Hr	Hebe 'Red Edge'	15-20D	2L	Bushy; 3 breaks	5
115	La	Lavandula angustifolia 'Hidcote'	20-30	2L	Bushy; 5 breaks	4
79	Pt	Pachysandra terminalis	15-20D	2L	several shoots; 5 breaks	5
58	SK	Skimmia japonica 'Rubella'	20-30	2L	Bushy; 3 breaks	4

HEDGE						
	Abbr	Species	Height (cm)	Pot Size (Litres)	Specification	Density (No./m ²)
73	Lo	Ligustrum ovalifolium 'Aureum'	60-80	3L	Branched; 7 breaks	350 ctrs

Note: Hedge to be planted in single row

DEVELOPED PLAN

ORIGINAL IF RED

SHDC Planning & Development
- 7 FEB 2008
Ref: 0166108

Rev.	By	Notes	Date
C	MD	Wall lights added	30-01-08
B	MD	Lighting stores, hedge at rear of Plots 7-18, boundary treatment (fence) amended	26-11-07
A	MD	Amendments to landscape according to the revised housing layout	04-07-07

rdc Robert Doughty Consultancy		32 High Street, Helpingsham Steaford, Lincolnshire NG34 0RA Tel: 01529 421646 Fax: 01529 421338 Email: admin@rdc-landplan.co.uk Web: www.rdc-landplan.co.uk	
Client: Fieldview Homes			
Project: Roman Bank, Spalding			
Drawing title: Landscape Details			
Job No. 544-17	Drawing No. LD 01	Rev. C	Drawn MD
Scale 1:100@A1		Date 03-04-07	Checked

DRAWING
310 JAN 2008
ISSUED

DO NOT SCALE from this drawing. All measurements should be checked against on site conditions and any discrepancies should be brought to the attention of the Robert Doughty Consultancy.