


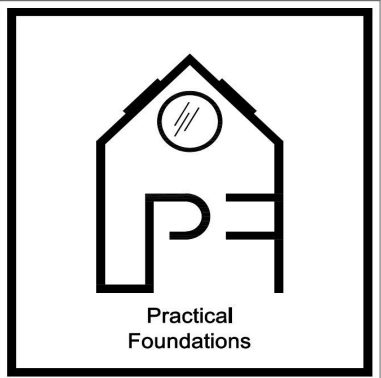

CLIENT:
Ewa Stefaniak

ADDRESS:
74 Tyne Close PE11 3DN Spalding

DATE:
22/01/2026

DRAWING SHEET SIZE:
A3


DRAWING NUMBER:
5

REVISION: A


####

This drawing is confidential and is property of
Practical Foundations.
© Copyright

All dims. are in millimeters unless otherwise stated.

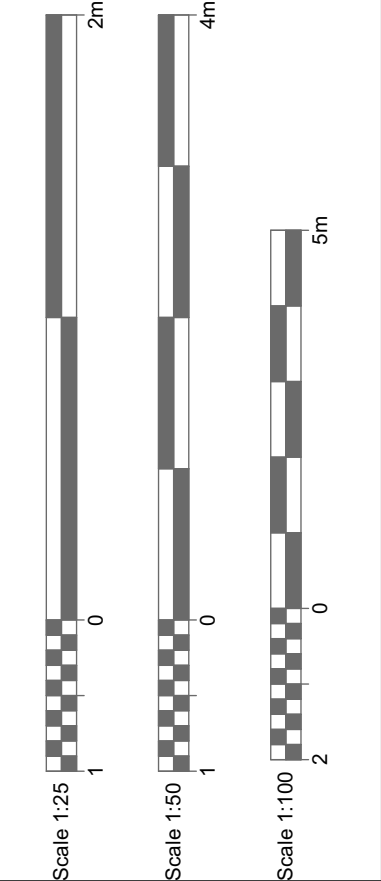


Proposed Front Elevation
1:100

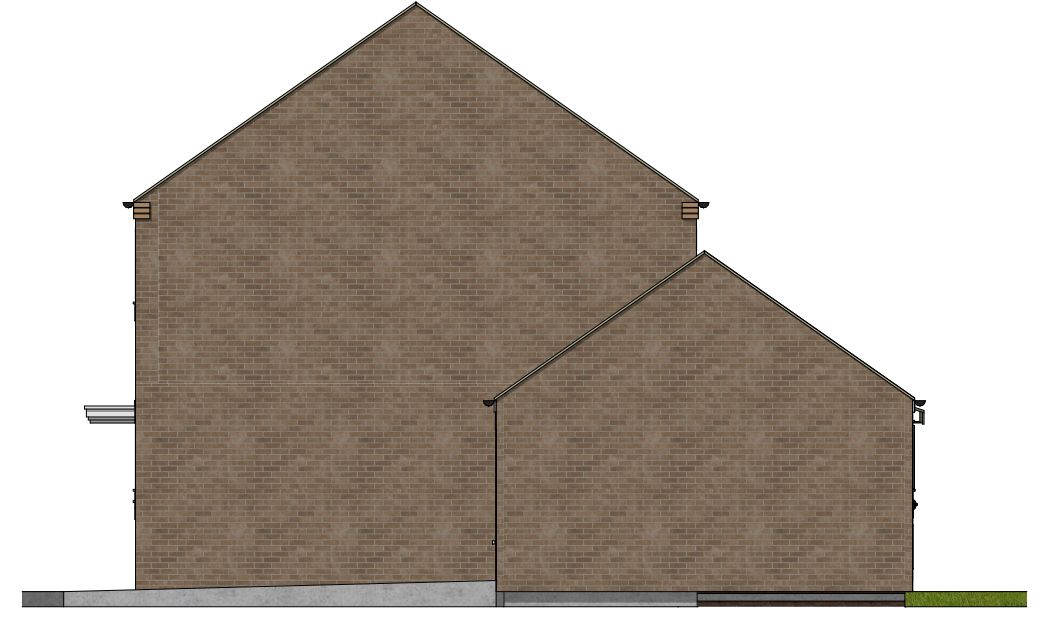

Proposed Side Elevation
1:100



Proposed Rear Elevation
1:100

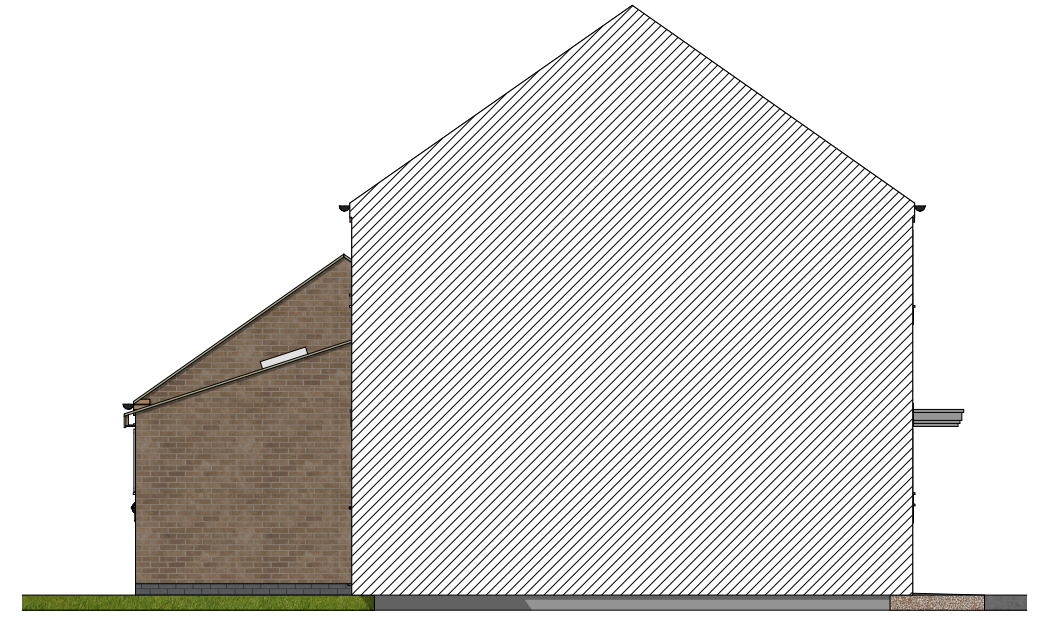

Proposed Side Elevation
1:100

Dimensions to be checked on site by builder.