



CLIENT:
Ewa Stefaniak

ADDRESS:
74 Tyne Close PE11 3DN Spalding



DATE:
22/01/2026

DRAWING SHEET SIZE:
A3

DRAWING NUMBER:
2

REVISION: A

This drawing is confidential and is property of Practical Foundations.
© Copyright
All dimensions are in meters unless otherwise stated.

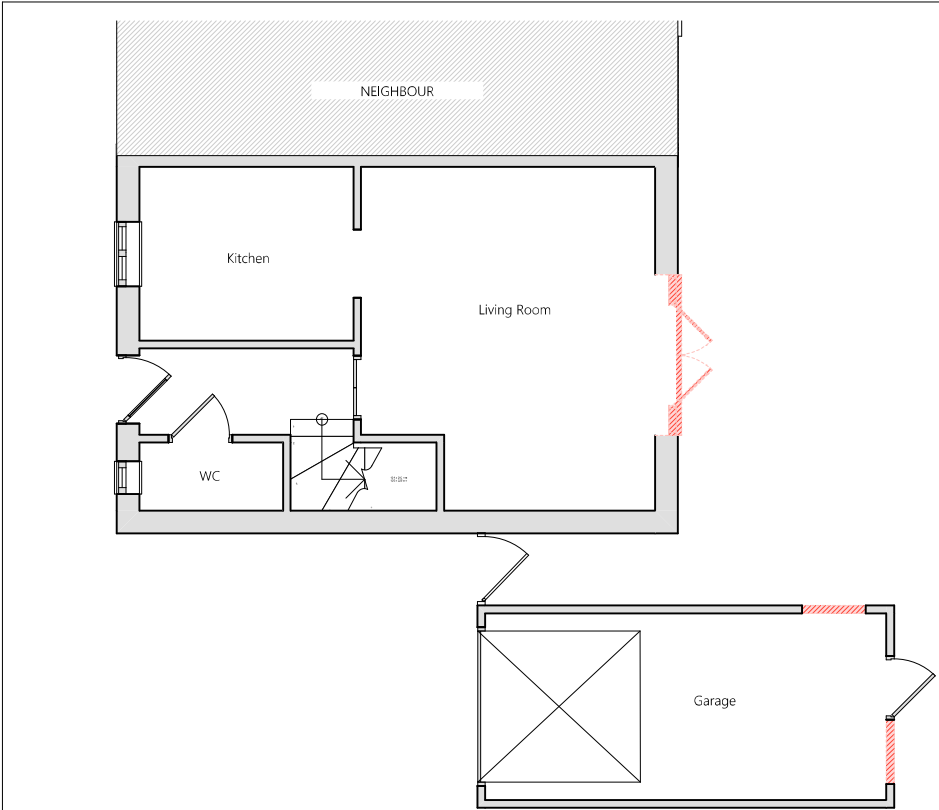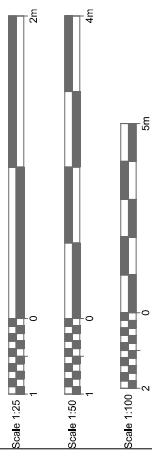

Demolished Ground Floor Plan
1:50

Dimensions to be checked on site by builder.